




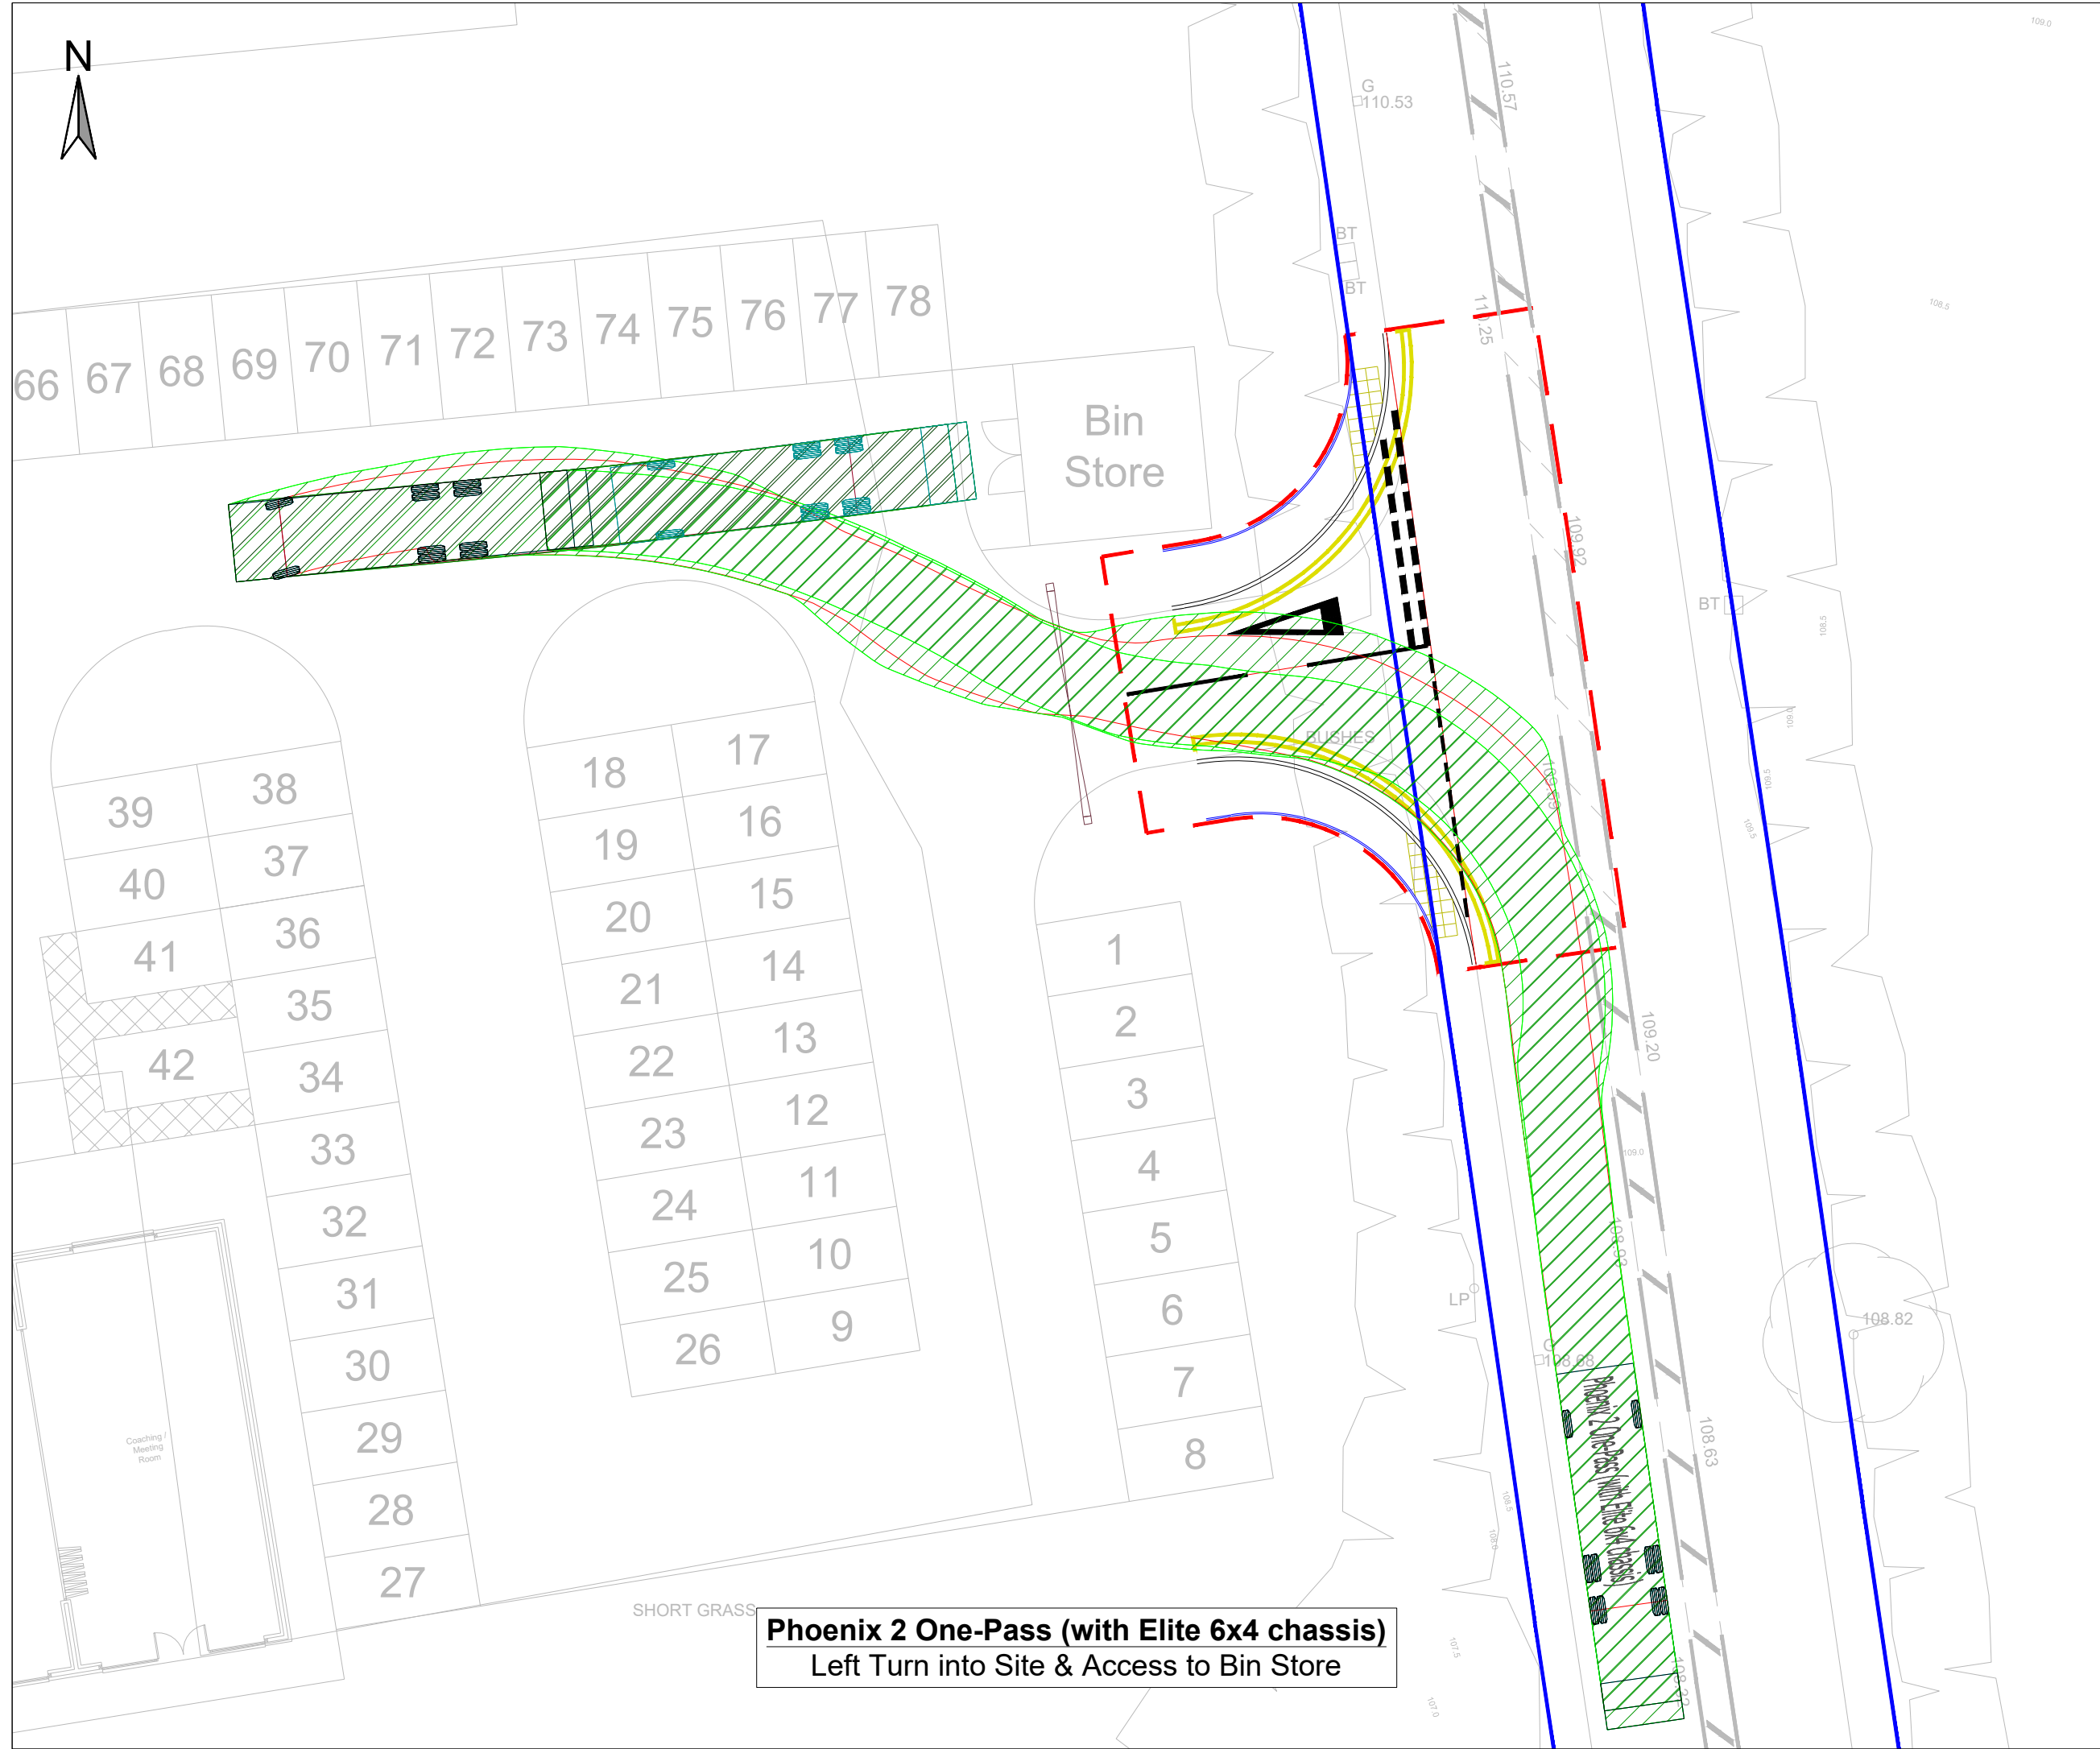


Phoenix 2 One-Pass (with Elite 6x4 chassis)
Left Turn into Site & Access to Bin Store

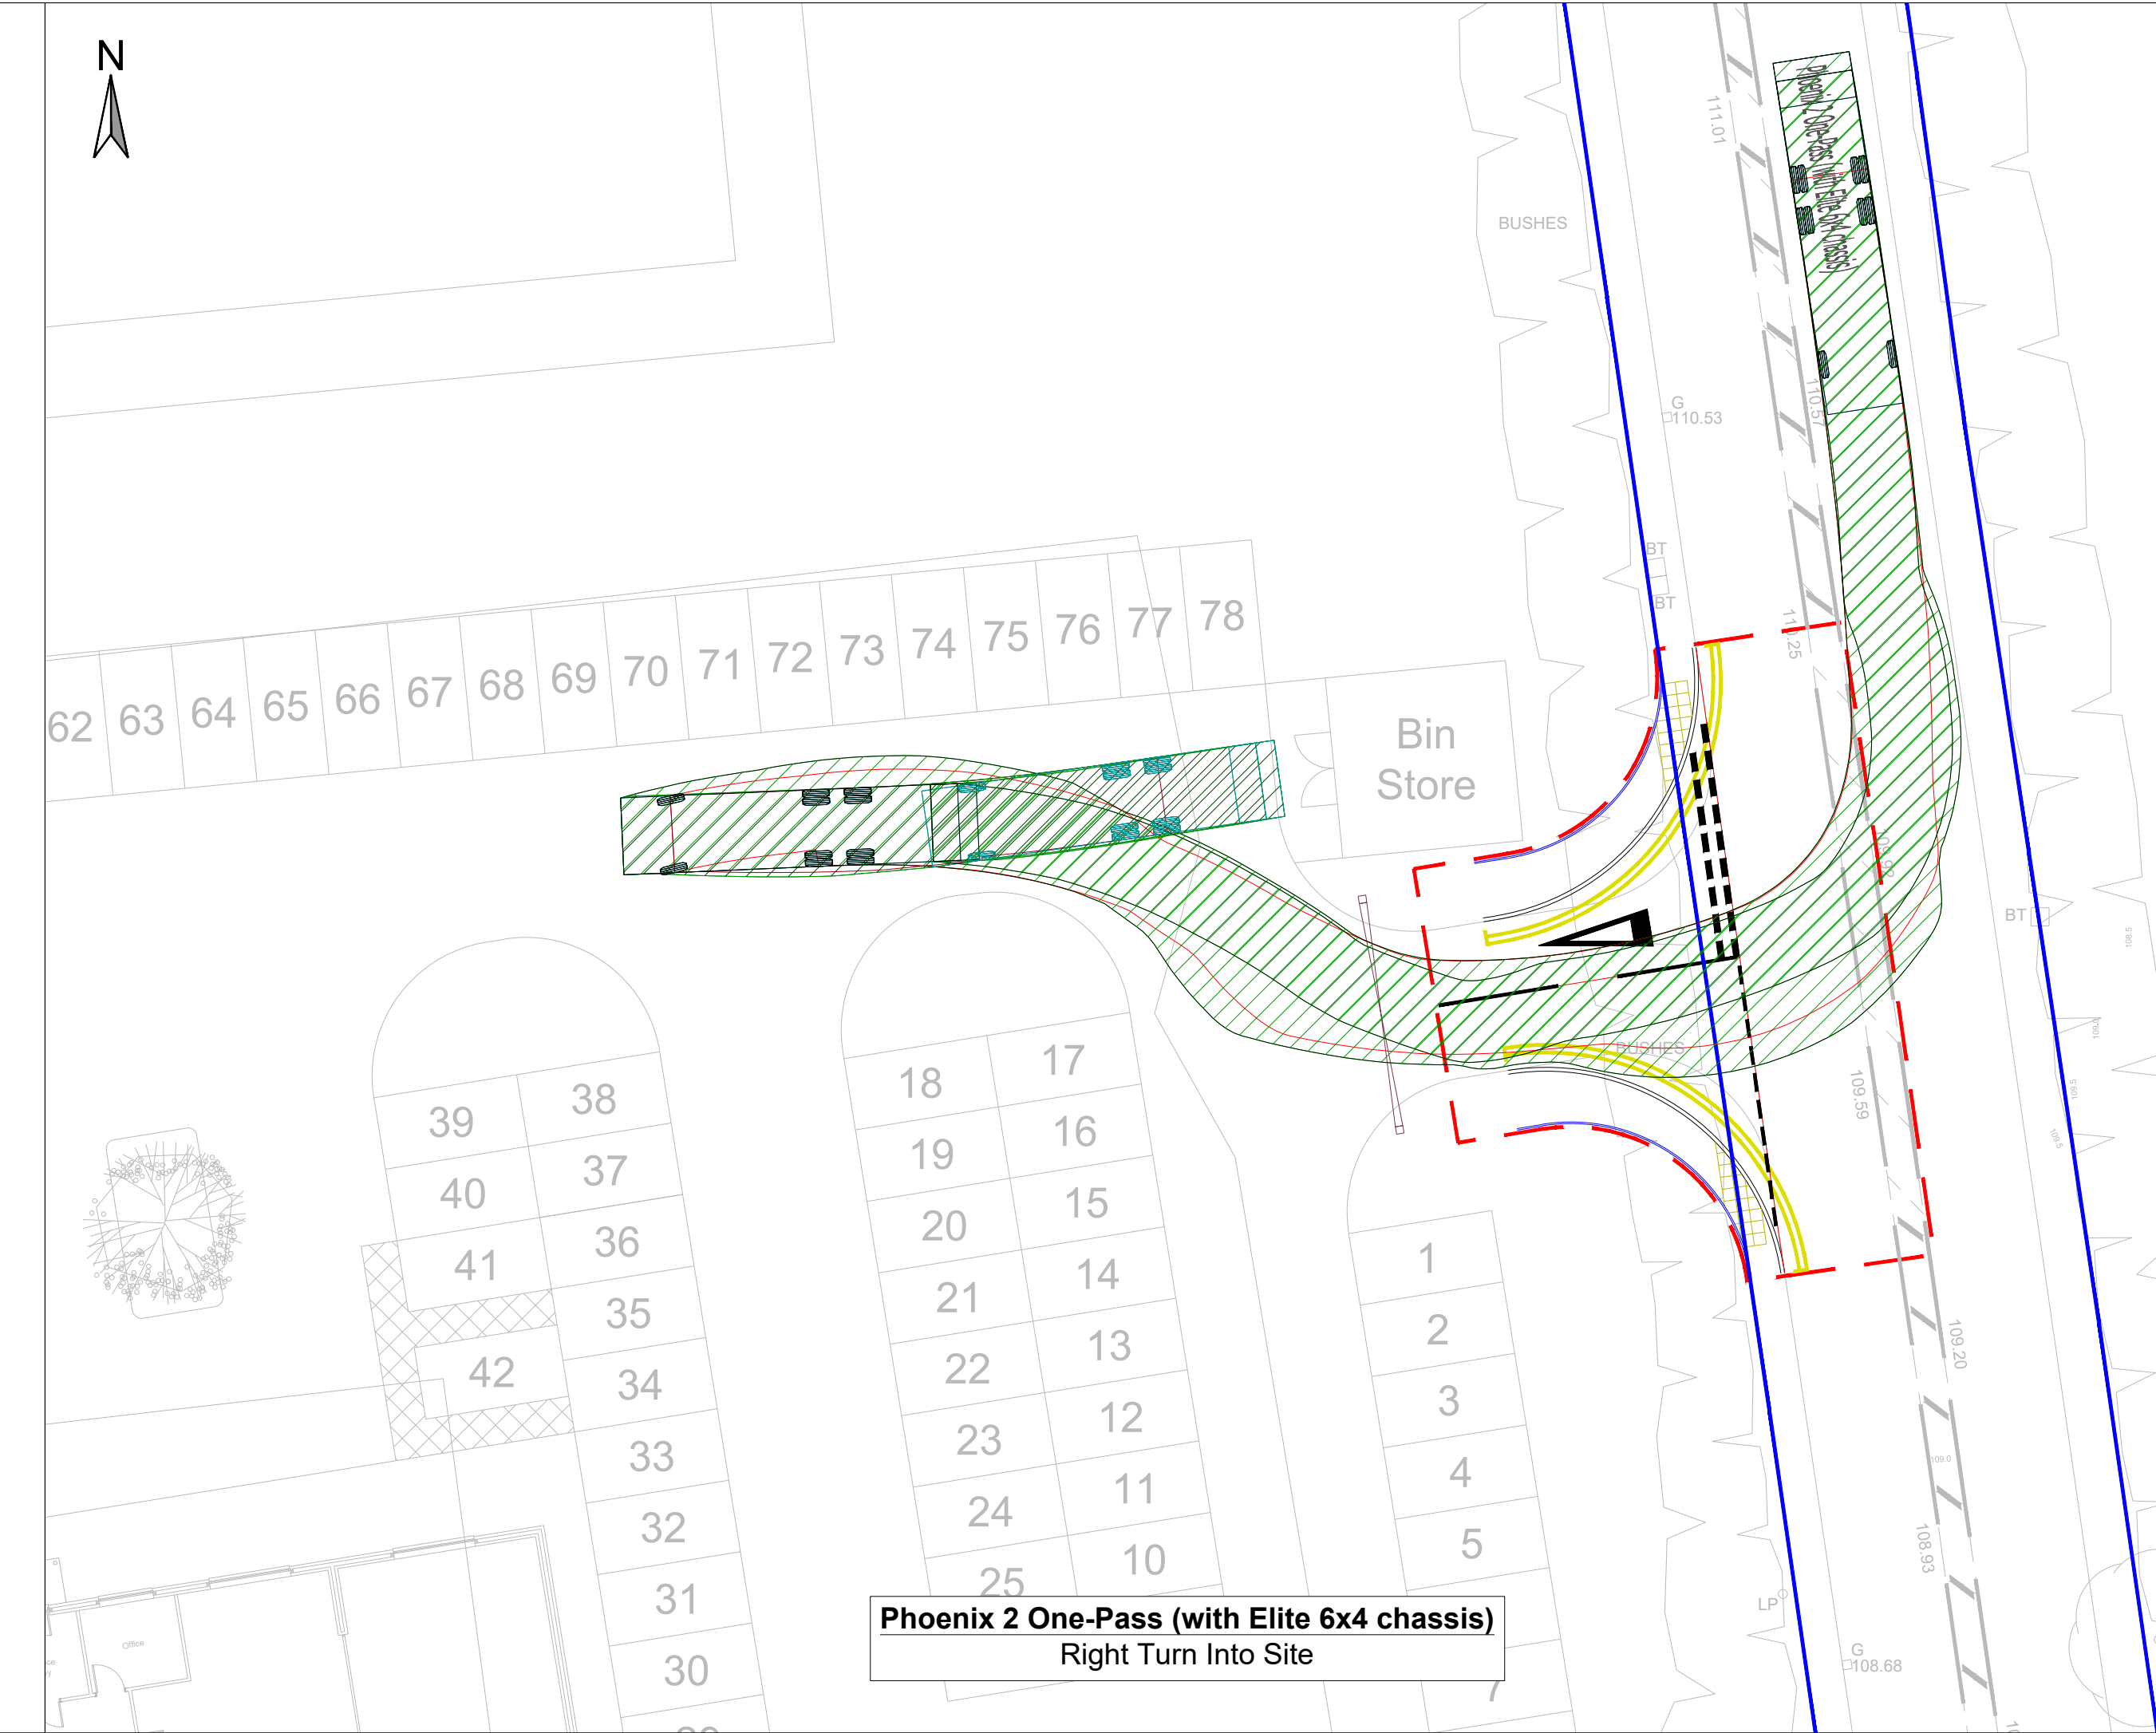

Phoenix 2 One-Pass (with Elite 6x4 chassis)
Right Turn Into Site

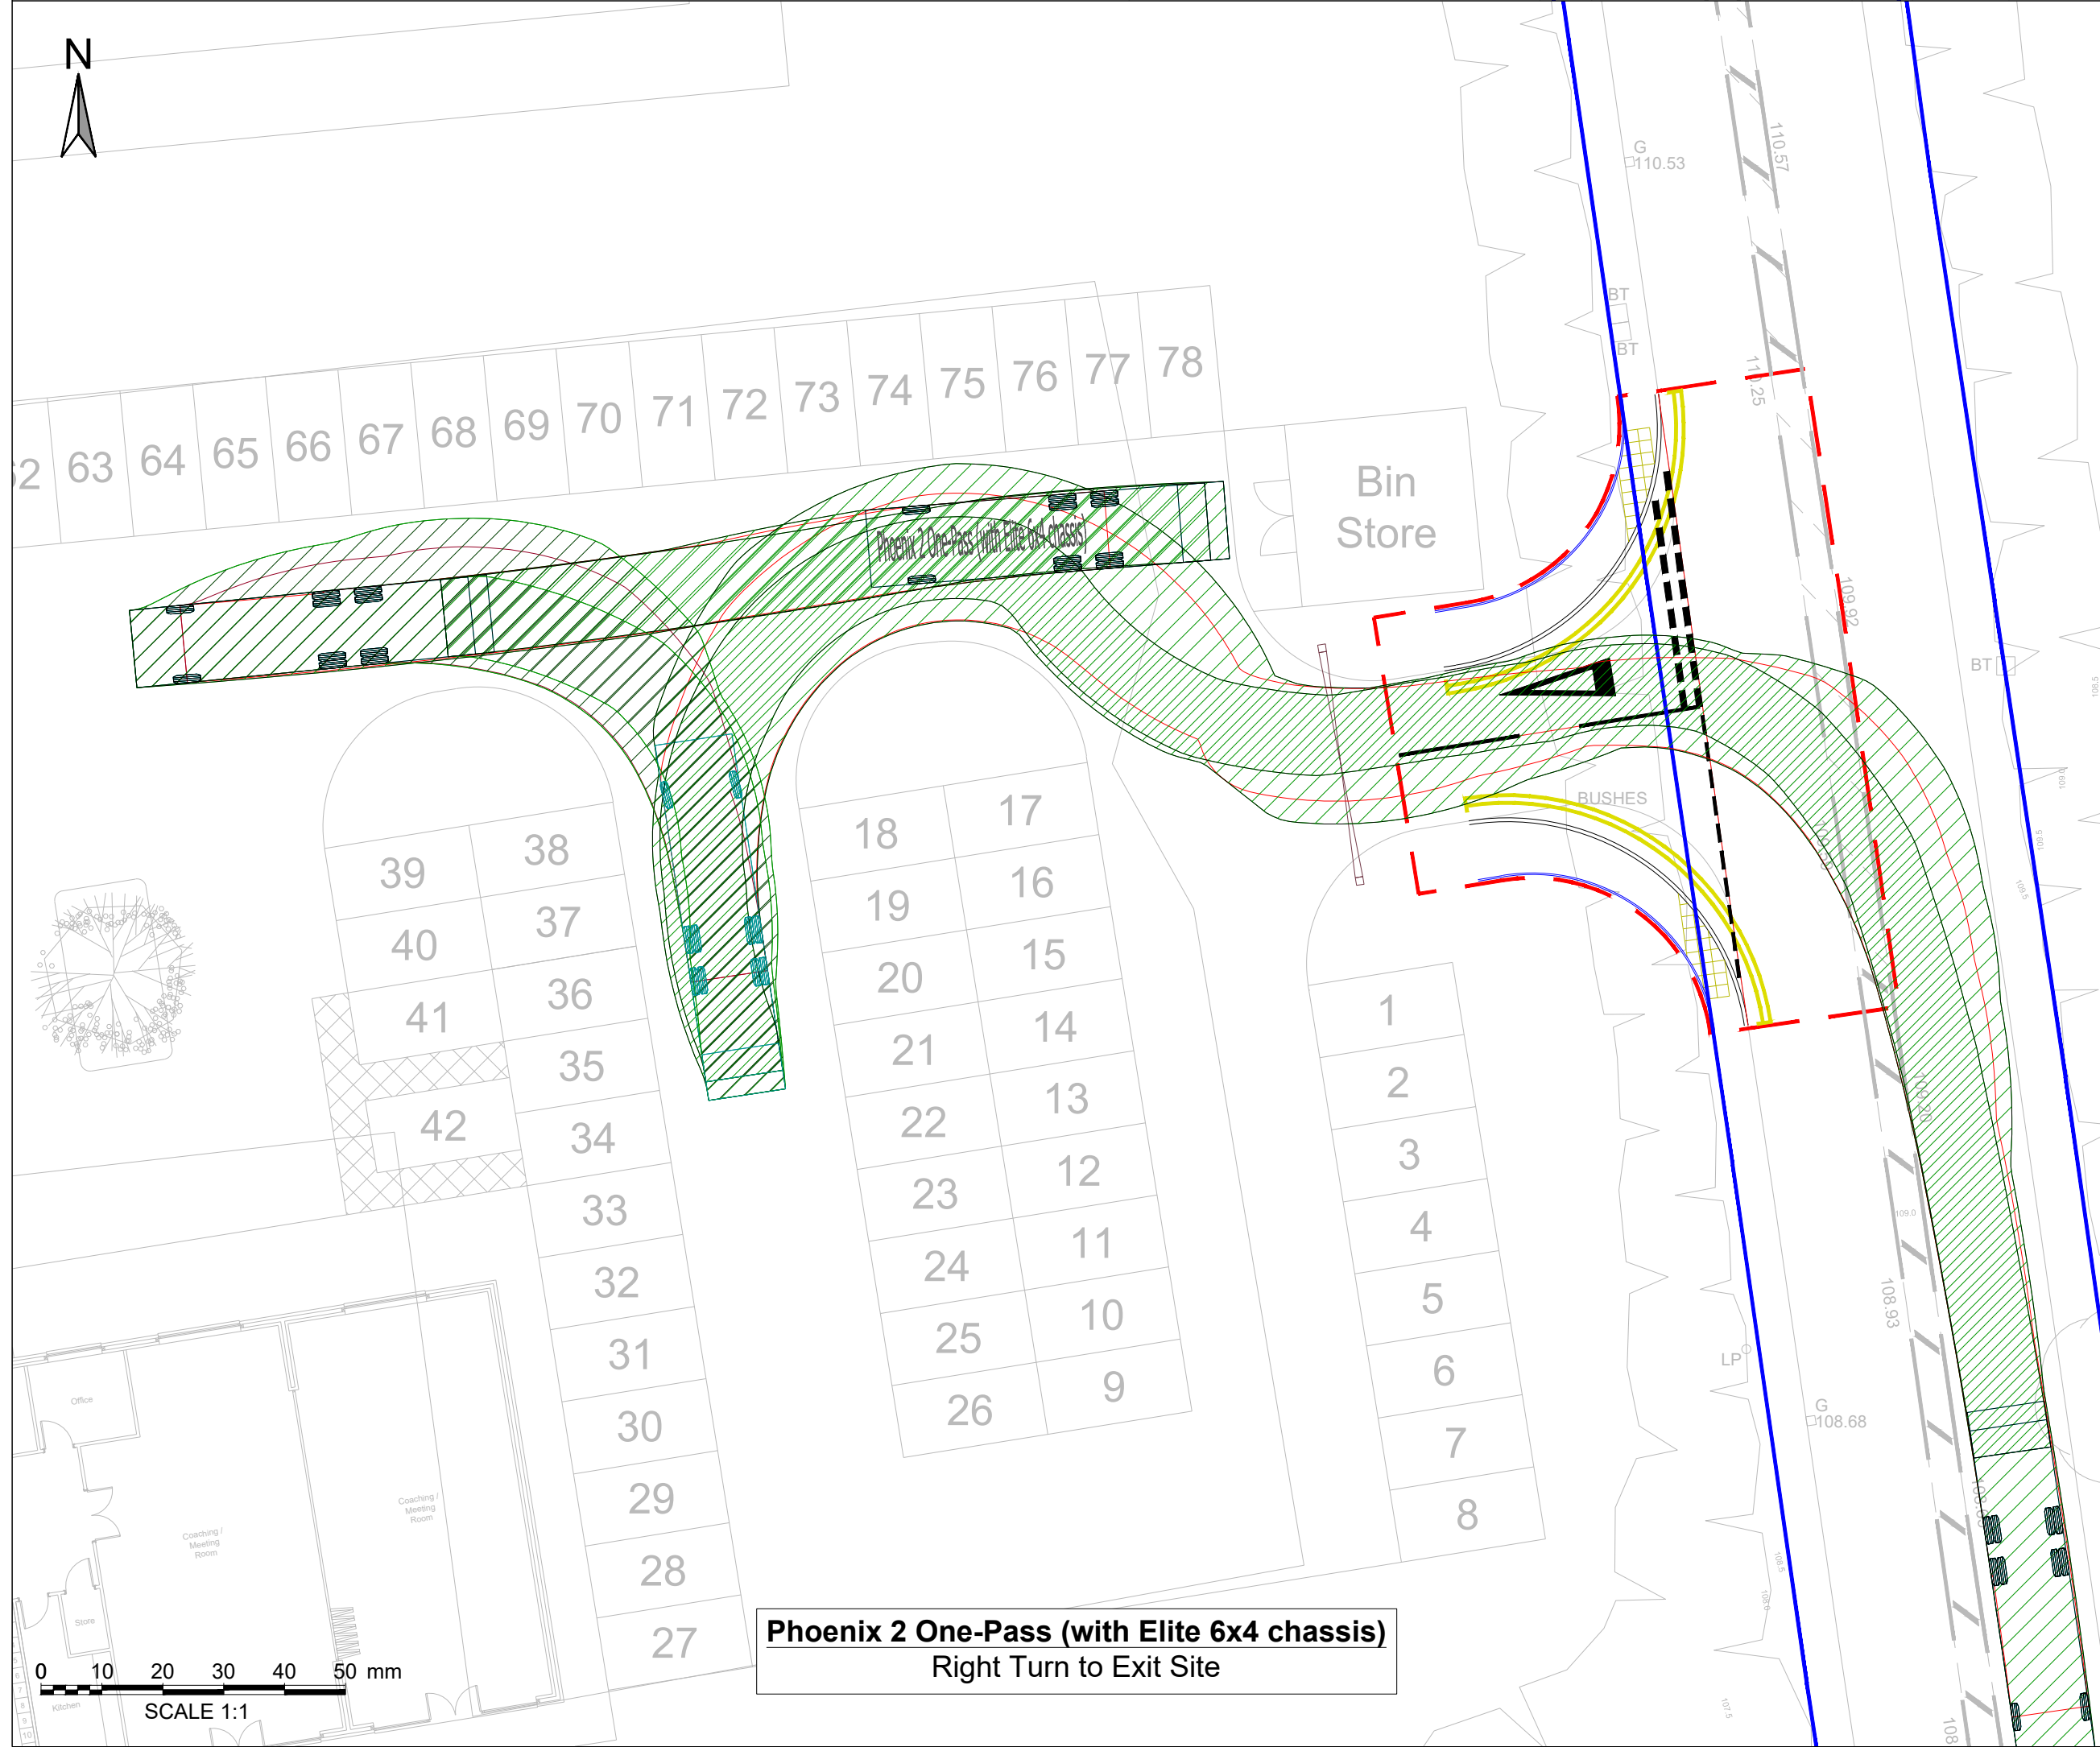

Phoenix 2 One-Pass (with Elite 6x4 chassis)
Right Turn to Exit Site

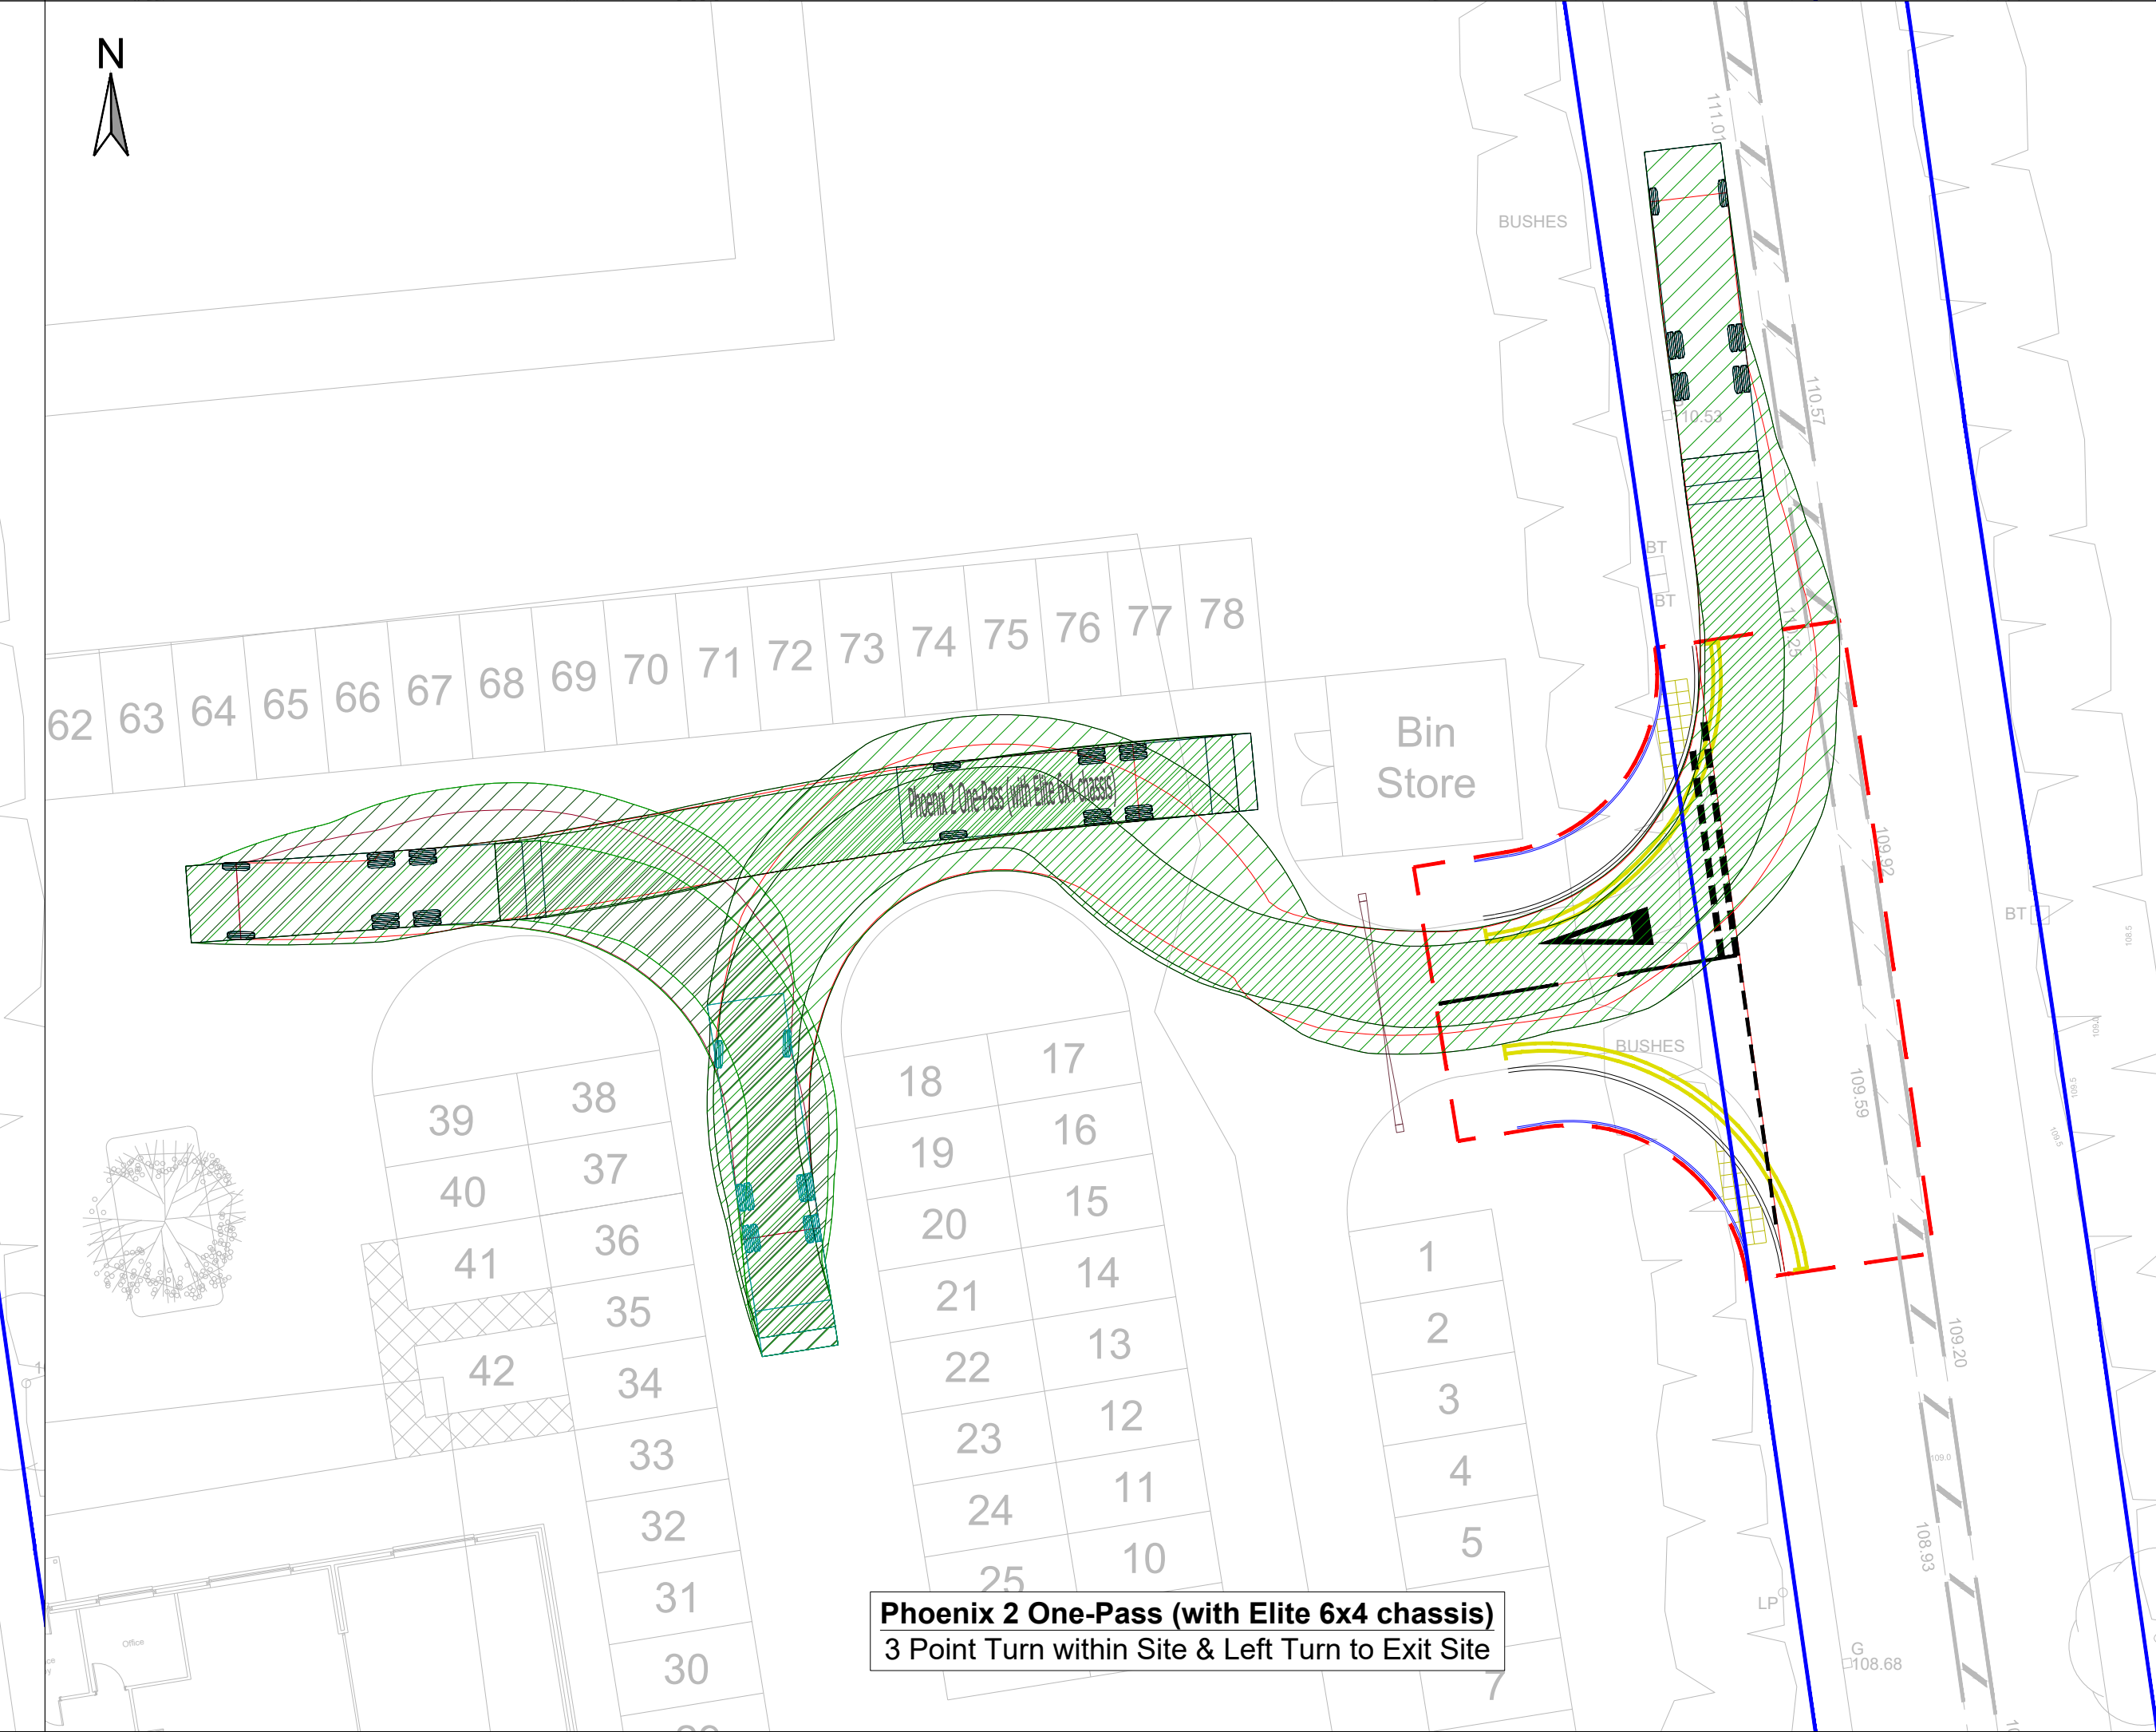

Phoenix 2 One-Pass (with Elite 6x4 chassis)
3 Point Turn within Site & Left Turn to Exit Site

NOTES:

- THIS DRAWING SHOULD BE READ IN RELATION TO THE SUBJECT OF THE TITLE ONLY. OTHER INFORMATION SHOWN ON THE DRAWING IS TO BE CONSIDERED INDICATIVE ONLY. REFERENCE SHOULD BE MADE TO APPROPRIATE DRAWINGS SERIES/SPECIFICATIONS FOR OTHER INFORMATION.
- ALL DIMENSIONS ARE IN METRES UNLESS SPECIFIED OTHERWISE.
- UNTIL TECHNICAL APPROVAL HAS BEEN OBTAINED FROM THE RELEVANT AUTHORITY, IT SHOULD BE UNDERSTOOD THAT ALL DRAWINGS ARE PRELIMINARY, SUBJECT TO CHANGE AND NOT FOR CONSTRUCTION. SHOULD THE CONTRACTOR COMMENCE SITE WORK PRIOR TO APPROVAL BEING GIVEN, IT IS ENTIRELY AT THEIR OWN RISK.

KEY:

— LIMIT OF WORKS

Phoenix 2 One-Pass (with Elite 6x4 chassis)

Overall Length	11.800m
Overall Width	2.550m
Overall Body Height	3.760m
Min Body Ground Clearance	0.312m
Track Width	2.550m
Lock to lock time	4.00s
Kerb to Kerb Turning Radius	10.150m

FOR APPROVAL

P01	FIRST ISSUE	09.11.2023	OS	LB	LB
Rev	Description	Date	Rev	Rev	Rev
	Document Control				

Issuing Office

Tetra Tech Manchester

2nd Floor,
11 York Street,
Manchester, M2 2AW
Tel: +44 (0)161 872 3223
www.tetrattechurope.com

Client

Westchurch Homes Ltd

Project Name

Radcliffe Moor Road, Bury

Sheet Title

Swept Path Analysis

TTE Project Number	Drawn By	Date	Checked By	Date	Approved By	Date	Scale @ A1	Subsity
784-B026883	OS	Oct '23	LB	Oct '23	LB	Oct '23	1:200	S3
Client Project Number	Originator	Volume/System	Level/Location	Type/Code	Role	Number	Revision	
B026883	- TTE	- 00	- XX	- DR	- H	- TR01	P01	

© Copyright Tetra Tech

TTE_MT_v1