


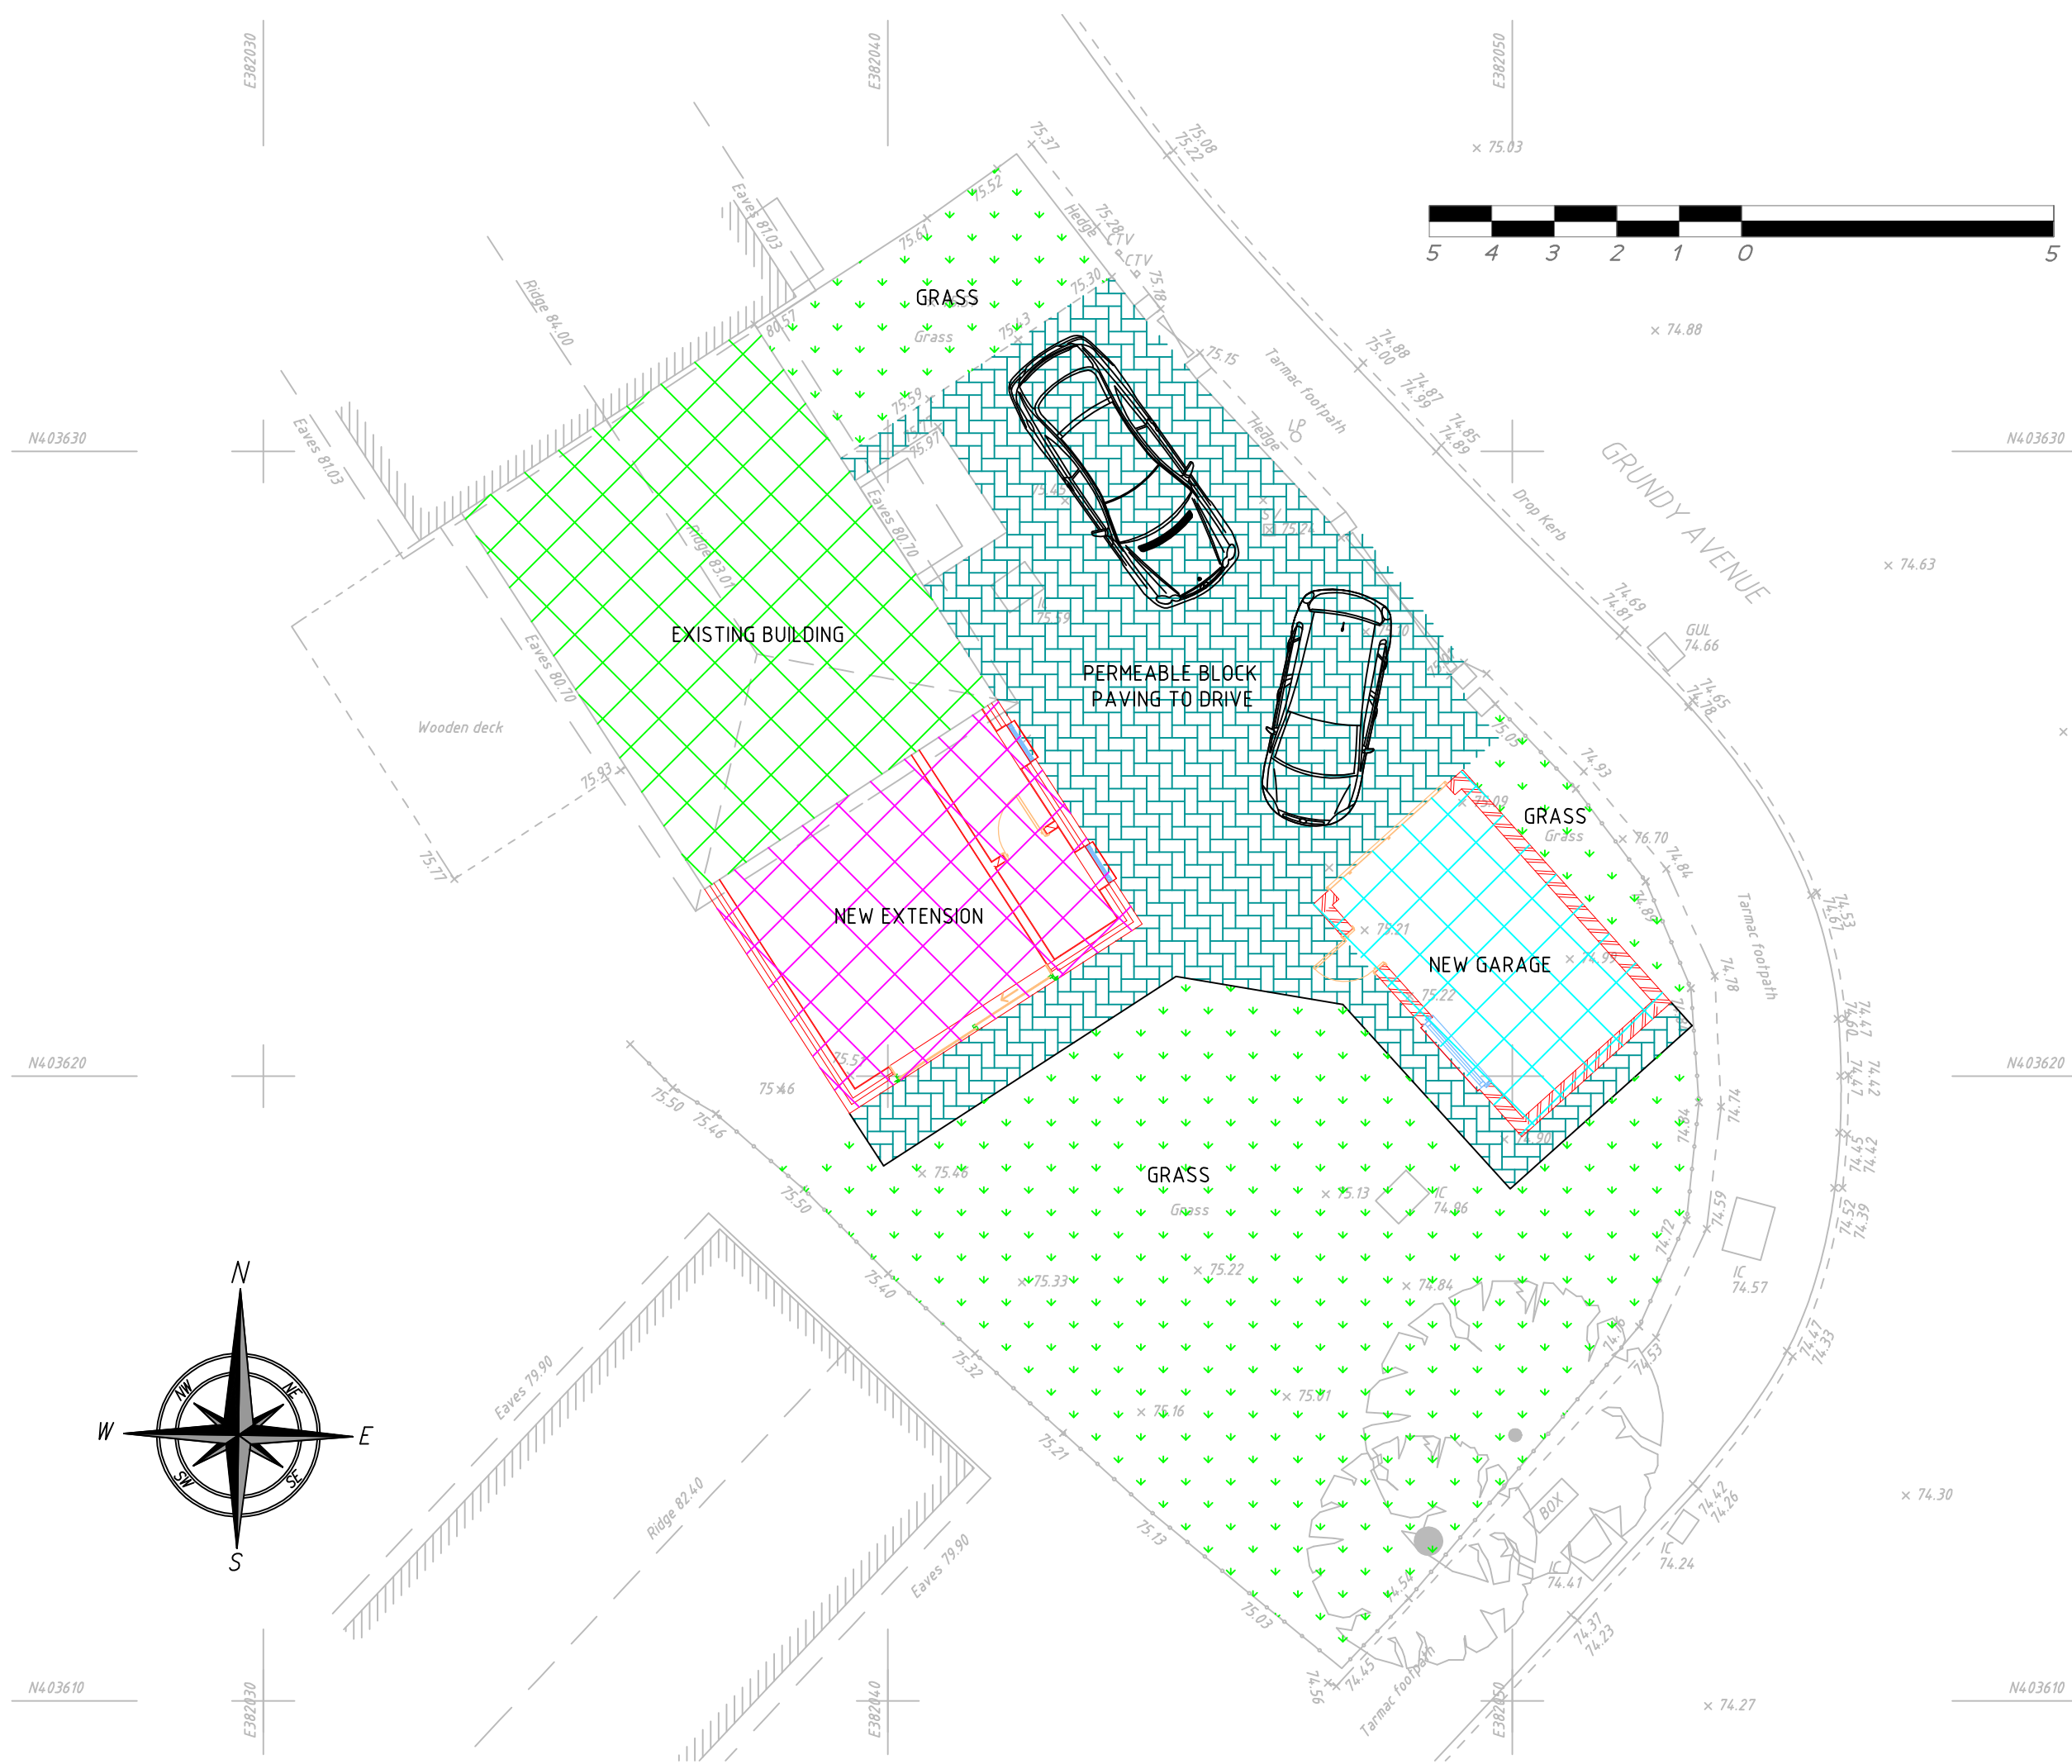

Revision History			
RevID	ChID	Change Name	Date



ARCHITECTURAL DRAWING SERVICE
 4 Kemnay Avenue Stoke On Trent ST6 6UB
 mob. 07599 501 000 mob. 079999 20 500
 info@ktkgroup.co.uk www.ktkgroup.co.uk

Client
 Mr&Ms Bienias

Project
 Double side extension, demolition of the existing garage and construction of a new one in the new location
 1 Grundy Avenue Prestwich Manchester M25 9TG

Drawing Name
 New Layout

Drawing Status
 Planning

Drawn By T.R.K.	Checked by K.M.S.	Date 2020-06-10
--------------------	----------------------	--------------------

Drawing Scale
 A3@ 1:100

Drawing Number
 KTK-PL20-08-005

Revision