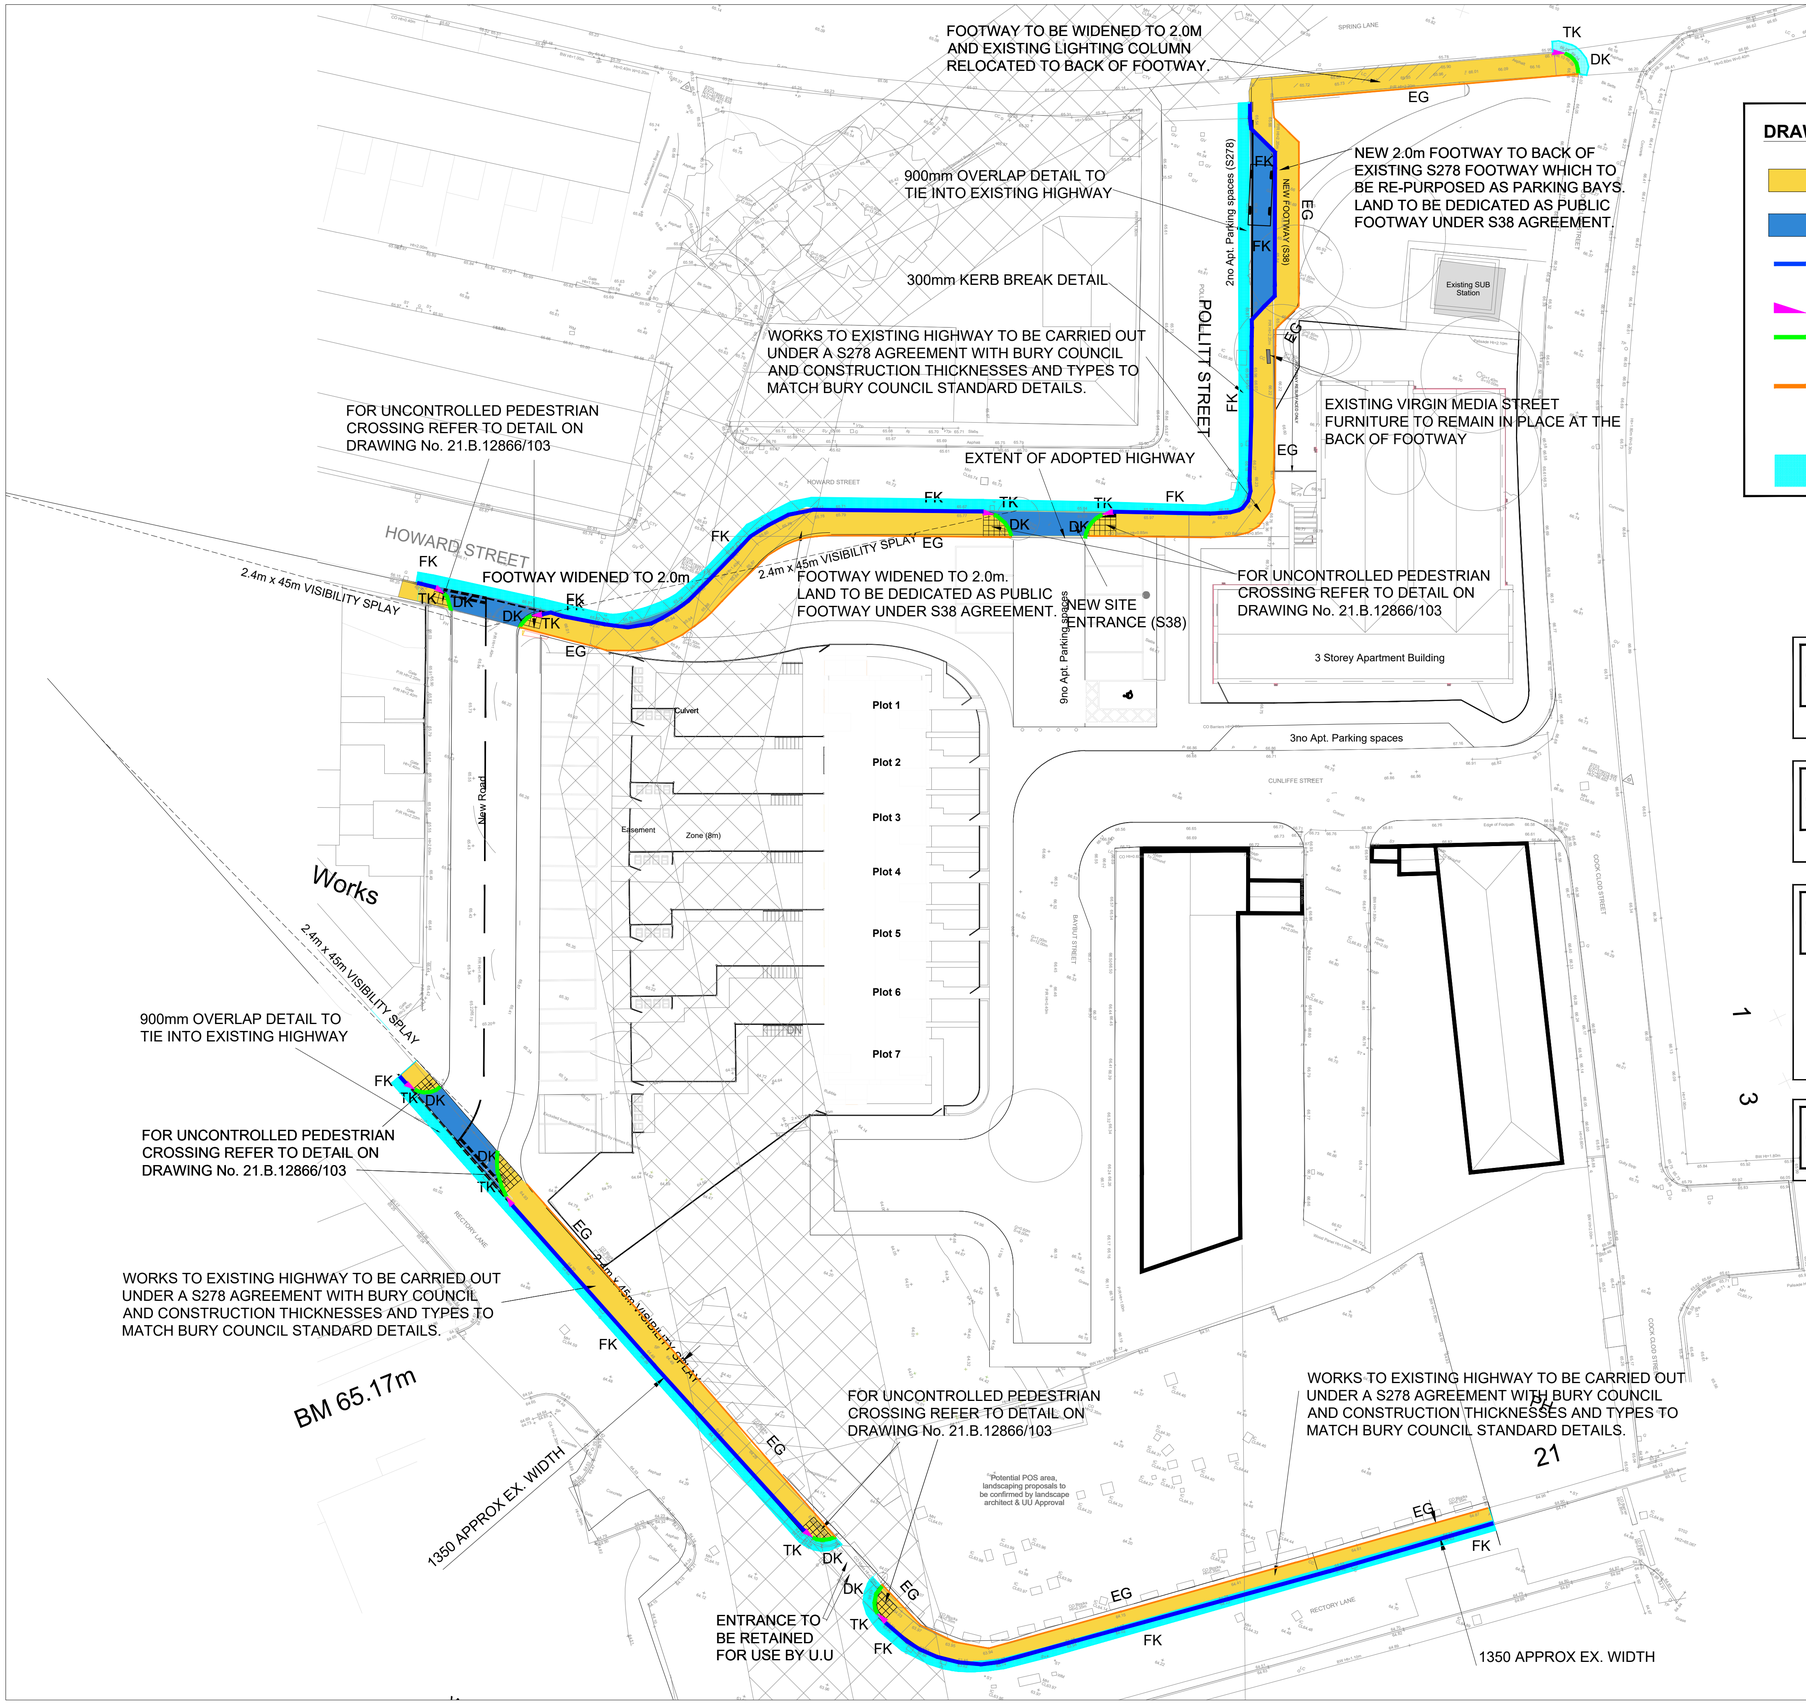


DRAWING KEY.

- AREA WHERE FOOTWAY IS TO BE RECONSTRUCTED.
- AREA OF NEW HIGHWAY CONSTRUCTION
- FK — 125x255mm HB KERB WITH 125mm KERBFACE (HB1)
- TK — TRANSITION KERB
- DK — 125X150 BULLNOSE KERB WITH 6mm KERBFACE (BN1)
- EG — 50X200 FLAT TOP EDGING KERB (EK1) EDGING UPSTAND TO BE 50mm WHERE FRONTING GRASSED AREAS, FLUSH WHERE FRONTING DRIVEWAYS/ FOOTPATHS
- 300mm KERB BREAK OUT/ 900mm ROAD TIE IN DETAIL

DESIGN NOTE
STREET LIGHTING TO BE APPROVED BY BURY COUNCIL HIGHWAYS. INSTALLATION TO BE BY APPROVED CONTRACTOR. SEE STREET LIGHTING DRAWING FOR COLUMN LOCATIONS. APPROVAL TBC.

DESIGN NOTE
SEE DRAWING 21-B-12866-103 FOR STANDARD CONSTRUCTION DETAILS. ALL CONSTRUCTION DETAILS TO BE AS PER BURY HIGHWAYS STANDARD DETAILS AND APPROVED PRIOR TO WORKS TAKING PLACE.

DESIGN NOTE
ANY WORKS TO THE EXISTING PUBLIC HIGHWAY IS TO BE COMPLETED UNDER A SECTION 278 AGREEMENT, SUBJECT TO BURY HIGHWAYS APPROVAL.

ANY WORKS SHOWN AS SECTION 38 ARE PROPOSED PUBLIC HIGHWAY FEATURES CURRENTLY OUTSIDE THE HIGHWAY BOUNDARY AND WILL BE DEDICATED TO BURY HIGHWAYS AS HIGHWAY LAND UNDER A SECTION 38 AGREEMENT.

DESIGN NOTE
ALL KERBS TO BE INSPECTED & REPLACED IF IN POOR CONDITION, SUBJECT TO BURY HIGHWAYS APPROVAL

NOTES

0m 15m 30m

1:250 scale bar

SITE LOCATION

FORMER EAST LANCS PAPER MILL, RADCLIFFE, BURY, GREATER MANCHESTER. M26 2GU.
EASTINGS: 379000;
NORTHINGS: 407400.

REV.	DATE	DESCRIPTION
Q	20/11/23	REVISIONS TO HIGHWAY ENGINEERS COMMENTS
P	17/11/23	REVISIONS TO HIGHWAY ENGINEERS COMMENTS
N	16/11/23	KERBING PLAN CONSOLIDATED ONTO THIS SINGLE DRAWING.
M	18/10/23	HIGHWAY REVISIONS
L	11/09/23	HIGHWAY REVISIONS
K	09/08/23	HIGHWAY REVISIONS
J	04/07/23	HIGHWAY REVISIONS
H	04/07/23	DESIGNATED AREAS REVISED
G	23/06/23	DESIGNATED AREAS REVISED
F	29/03/23	FURTHER AMENDMENTS.
E	28/03/23	DRAWING REVISED TO S278/ S38 HYBRID. AREAS TO BE DEDICATED SHOWN.
D	17/10/22	S278 AREAS REVISED
C	02/09/22	S278 AREAS REVISED
B	31/08/22	S278 AREAS REVISED
A	17/08/22	HIGHWAYS CLASSIFICATION AREAS REVISED

CLIENT

GREAT PLACES HOUSING GROUP
AEW ARCHITECTS

Carley Daines and Partners Limited
Consulting Civil and Structural Engineers

11 Bridgewater Road Walkden
Worsley Manchester M28 3JE
Tel 0161 799 2720 Fax 0161 790 3474
E-mail mail@carleydaines.co.uk

TITLE

EAST LANCS PAPER MILL RADCLIFFE, MANCHESTER

PROPOSED HIGHWAYS ALTERNATIONS SECTION 278/ SECTION 38 HYBRID AGREEMENT DRAWING

Drawn	MH	Checked	AM
Date	05/08/2022	Date	05/08/2022
Scale	1:200 @ A1		
Drawing No.	21-B-12866-102		Q