


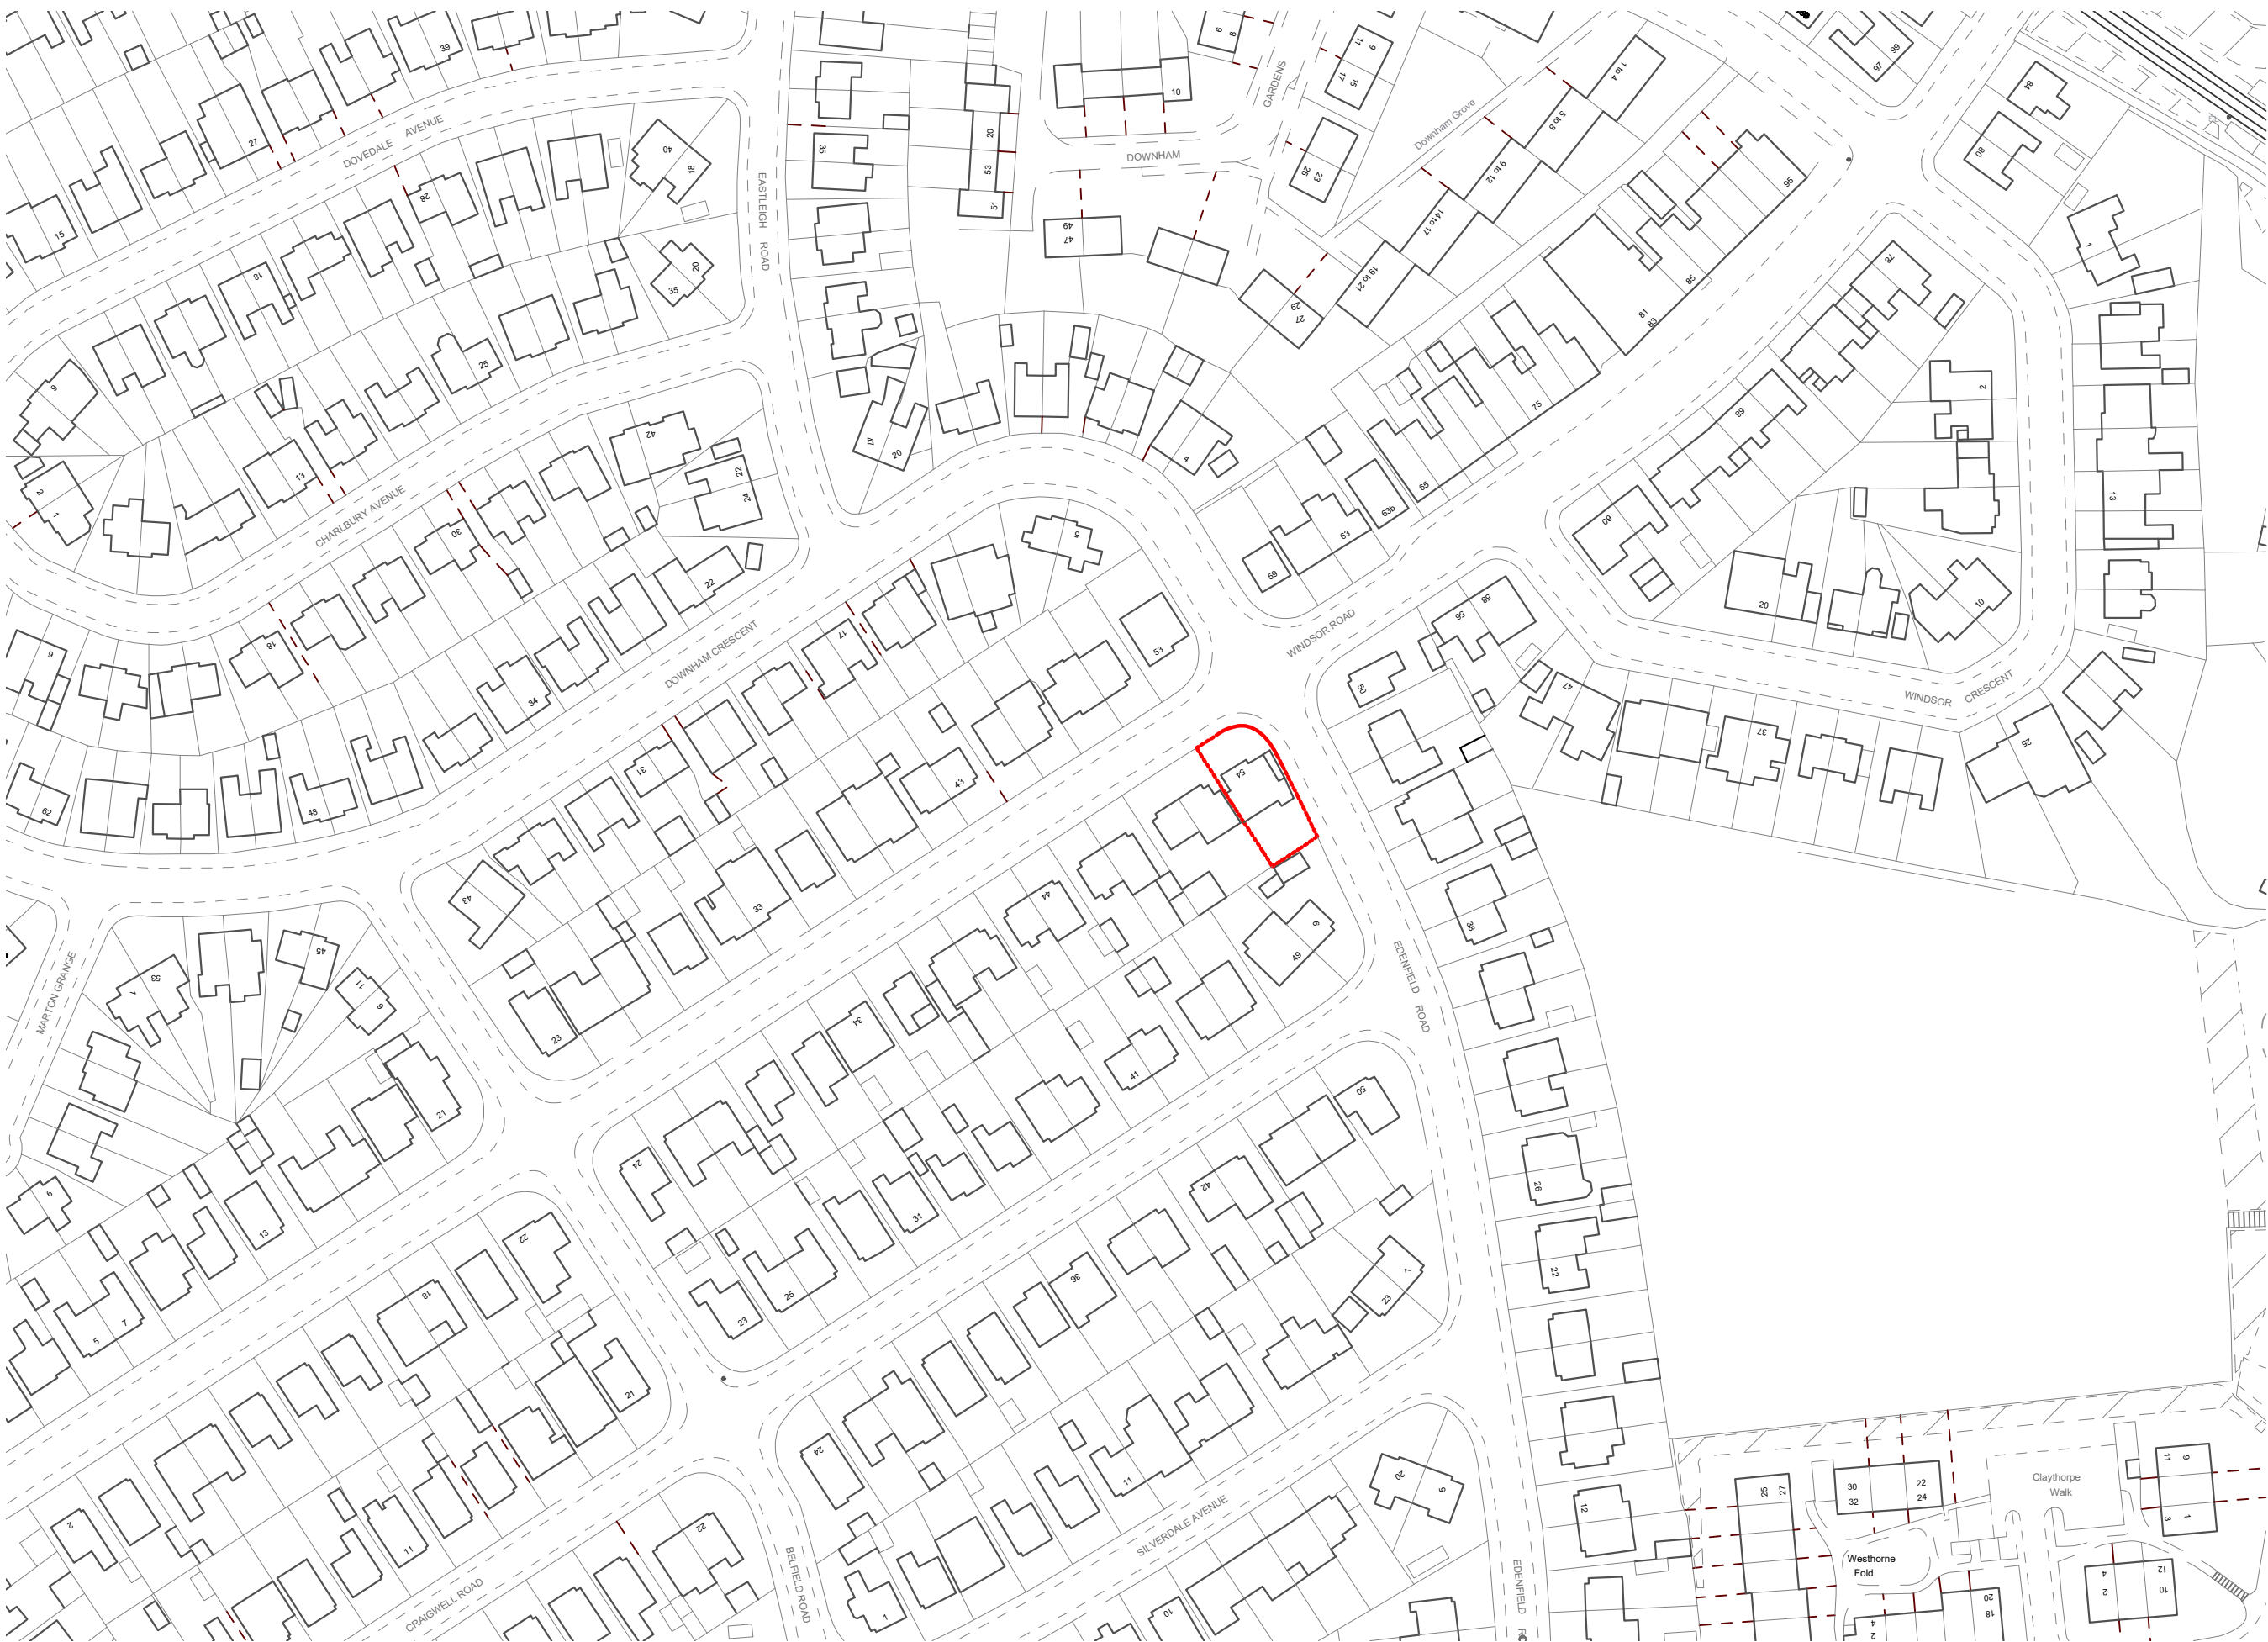

LOCATION PLAN
1:1250 @ A3

Dimensioning

Figured dimensions only to be taken from these designs and drawings. Work to annotated dimensions only. All dimensions to be checked on site. Architectural designers to be informed immediately of any discrepancies before work proceeds. Drawings are to be read in conjunction with relevant specifications, structural engineers and service engineers' drawings.

Rev	Date	Description
-	29/11/23	Issued to client for comments



SALEEM
ARCHITECTS

Architecture | Masterplanning | Graphics

CLIENT:

PROJECT:

54 Windsor Rd ,
Prestwich,
Manchester
M25 0FF

TITLE:

Location Plan

SCALE:

1:1250 @ A3

DRAWING NO.

Sheet 1

REV:

DATE:

November 2023