

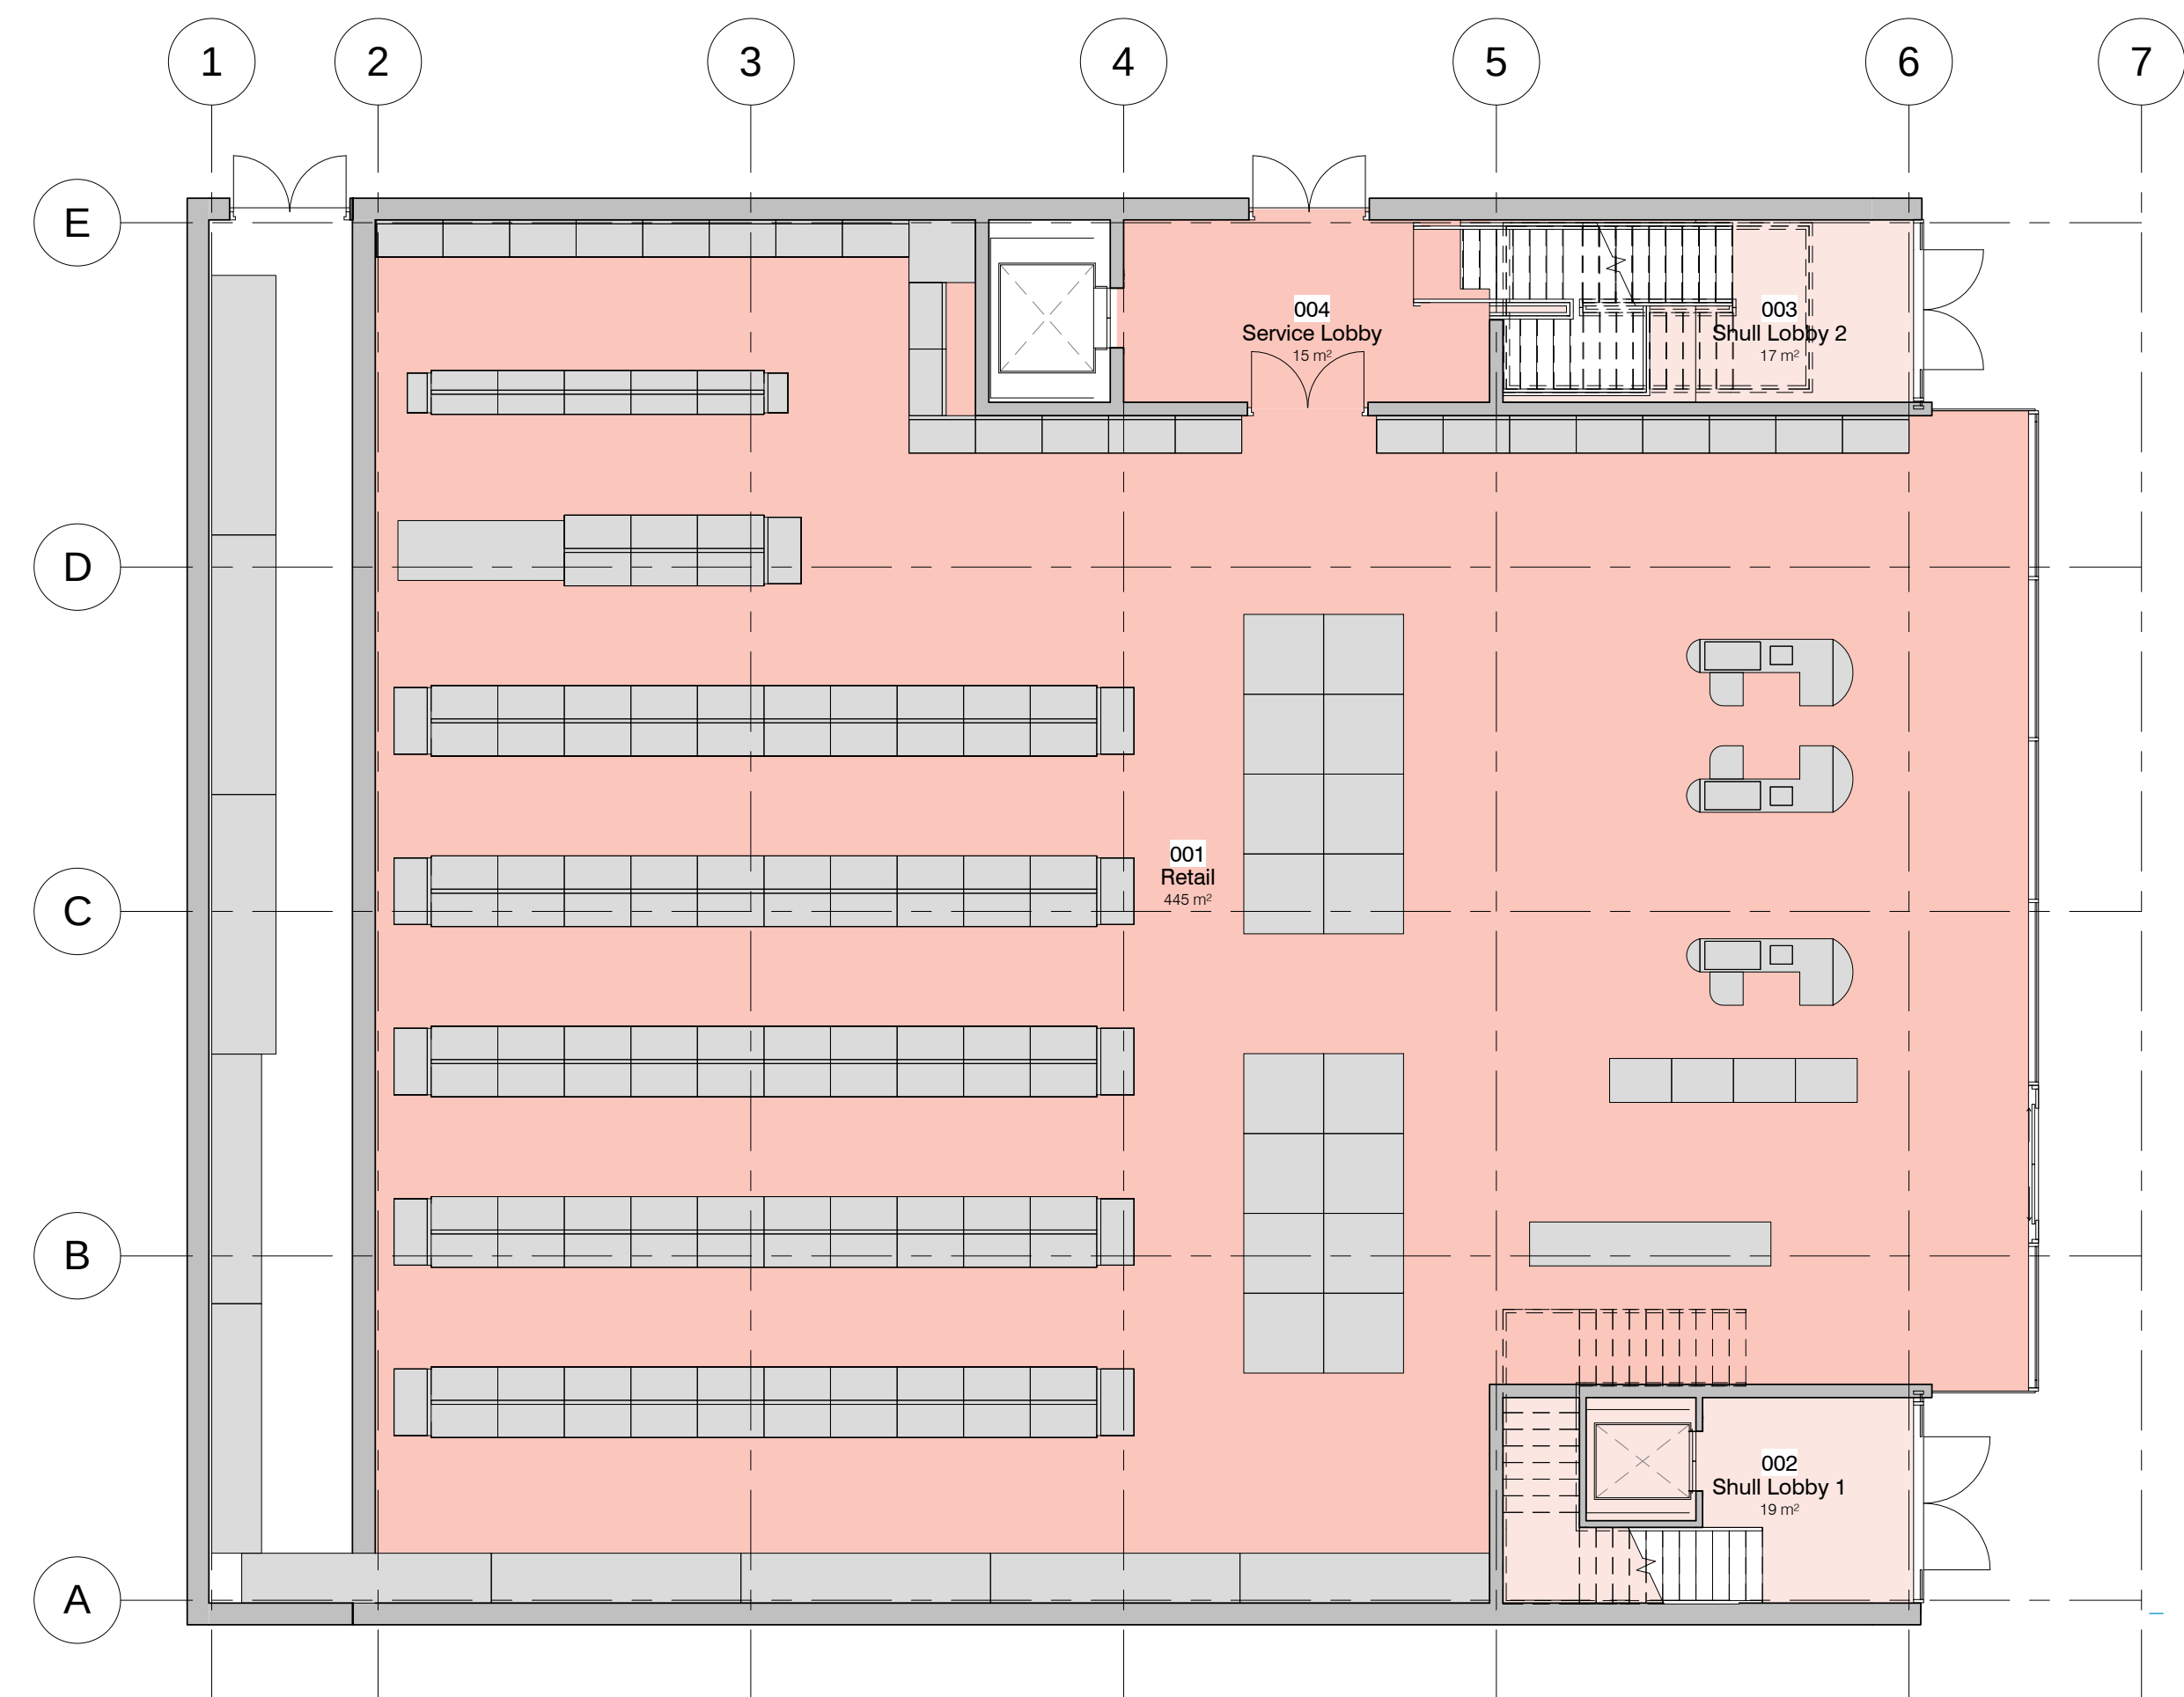


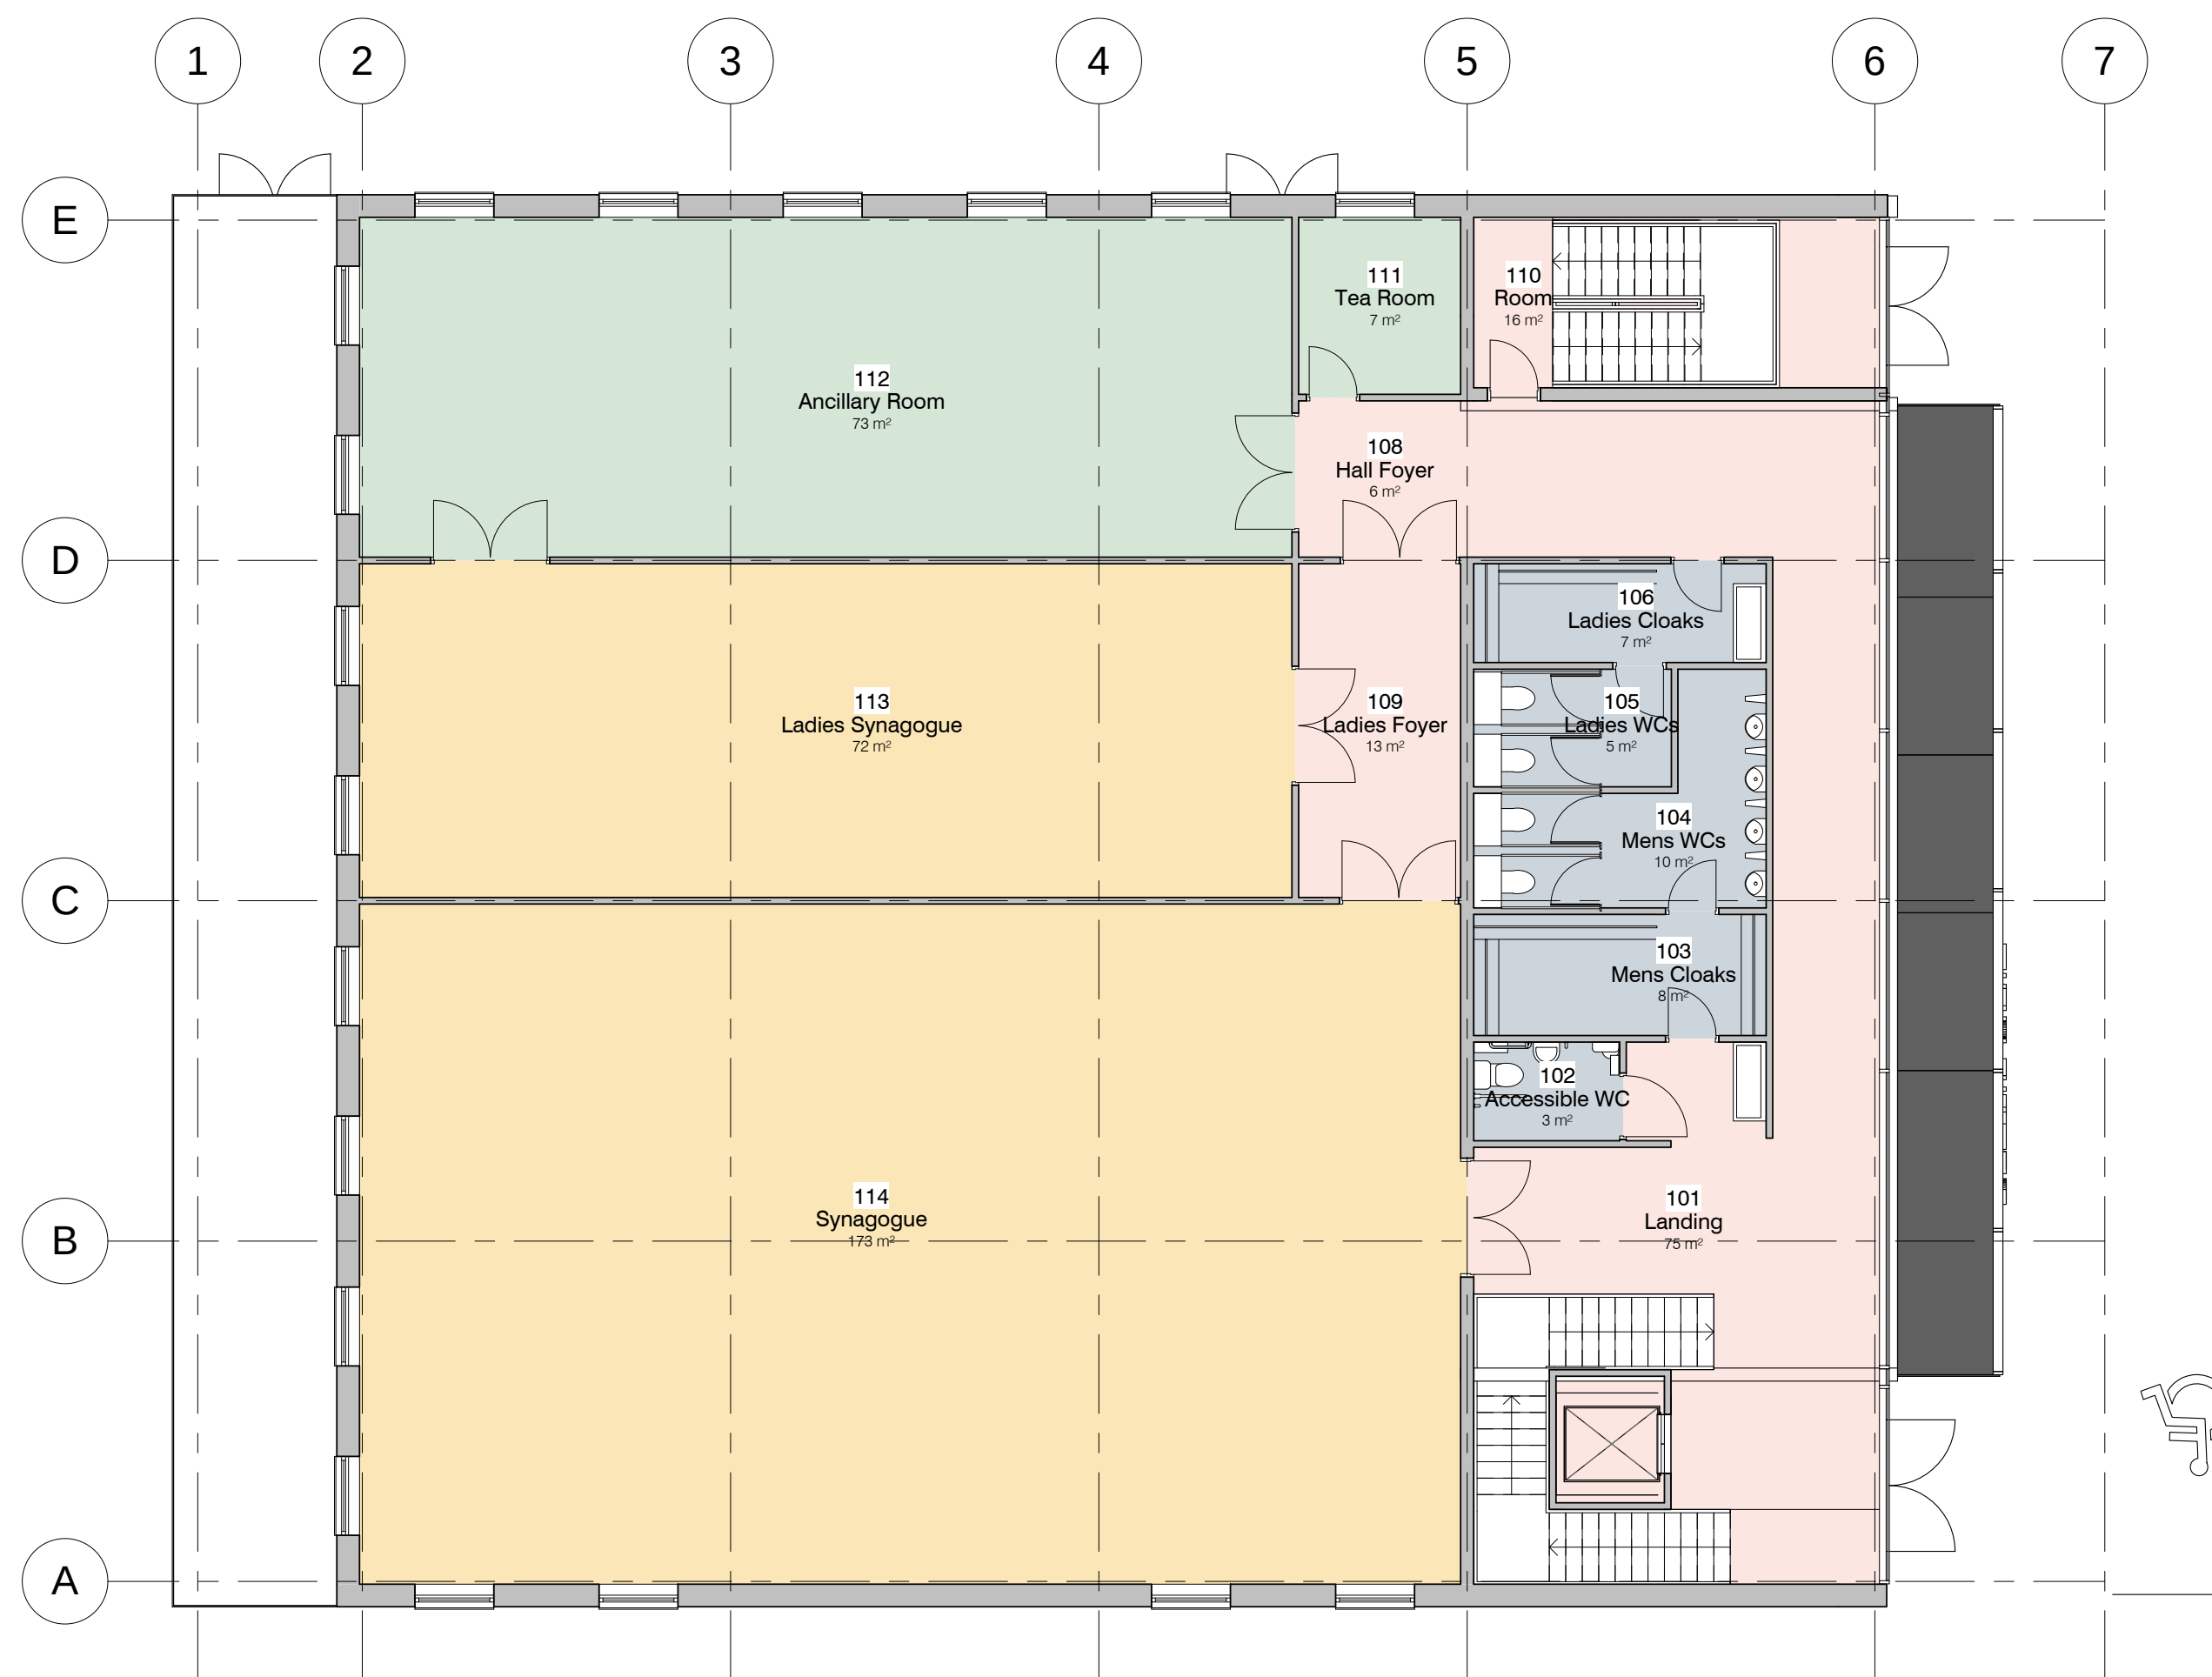


3 Level 1 - GA Proposed
1 : 100

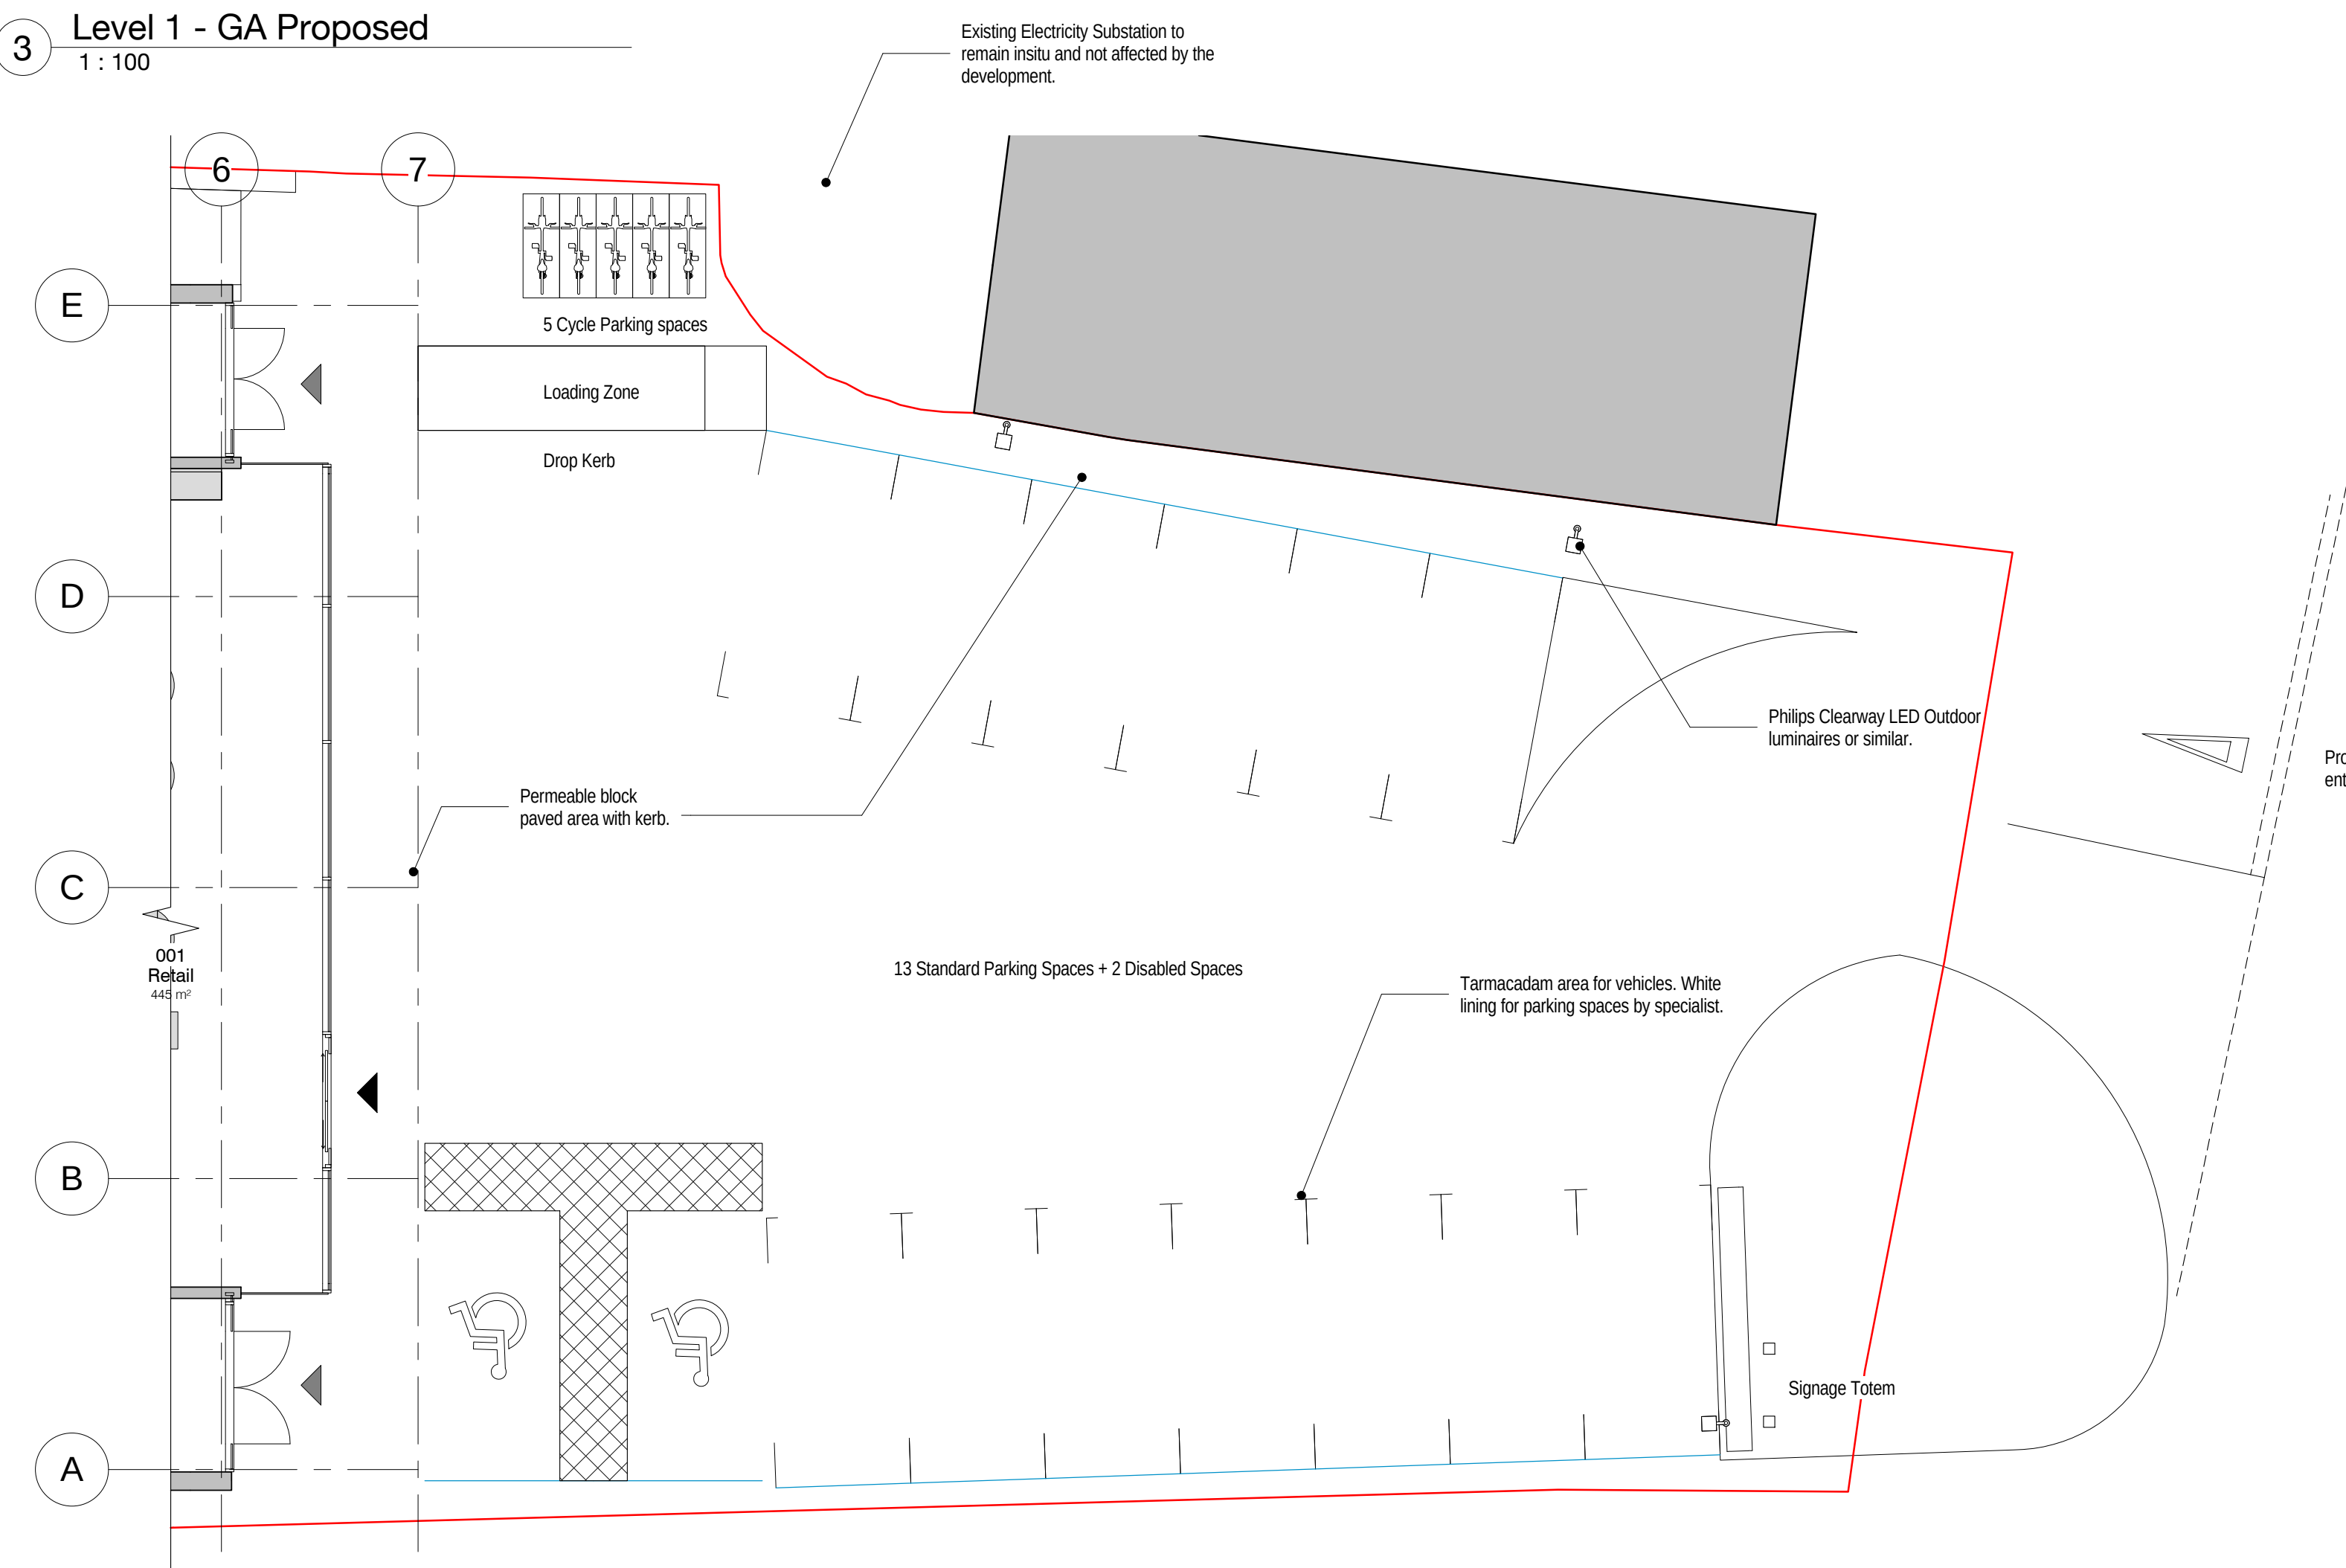

2 Level 0 - Proposed Landscaping
1 : 100

1 Level 0 - GA Proposed
1 : 100

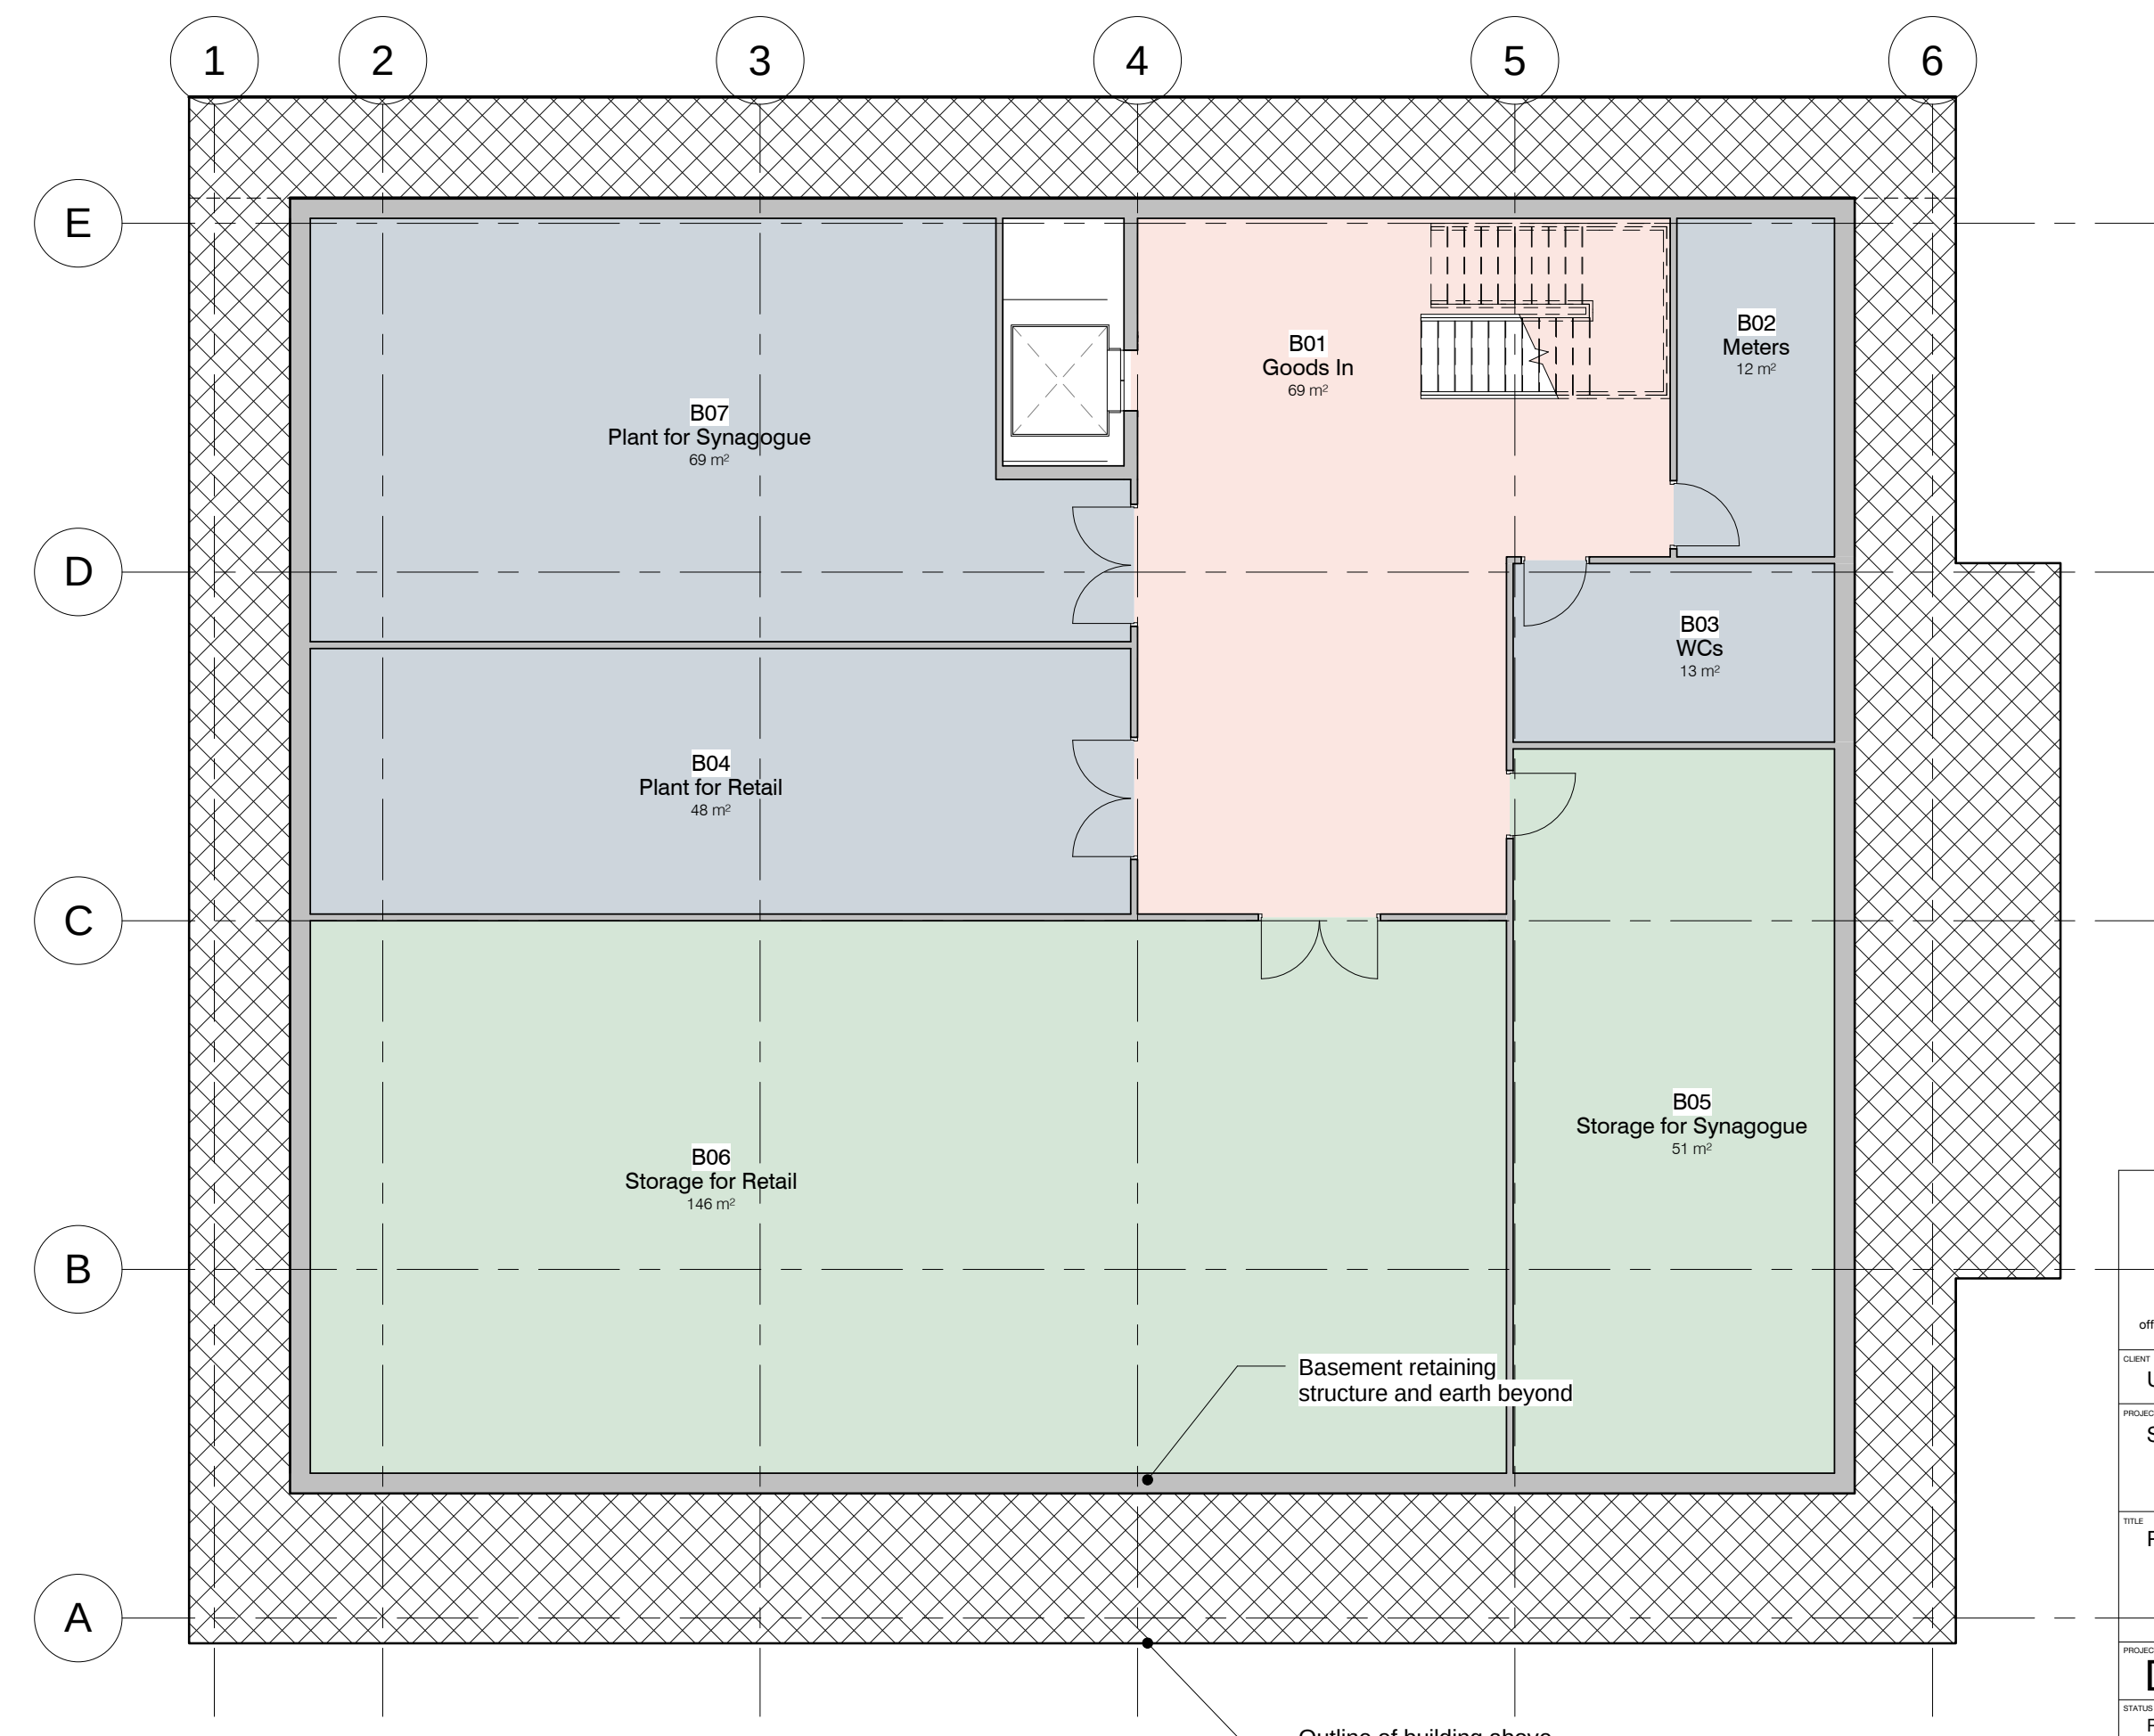

4 Level B1 - GA Proposed
1 : 100

DEBTAL ARCHITECTURE		
72 Bury New Road, Manchester, M5 5JL Tel: 0161 773 1620 www.debtalarchitecture.co.uk		
CLIENT	Unimore Ltd	
PROJECT	Shomrei Hadass	
TITLE	Proposed GA Plans	
PROJECT NO.	DA14079.2.	REV. 201.
DISCIPLINE	PLANNING	
SCALE 1:1	1 : 100	DATE 19 JUN 2018
DESIGNED BY	SP	DRAWN BY