


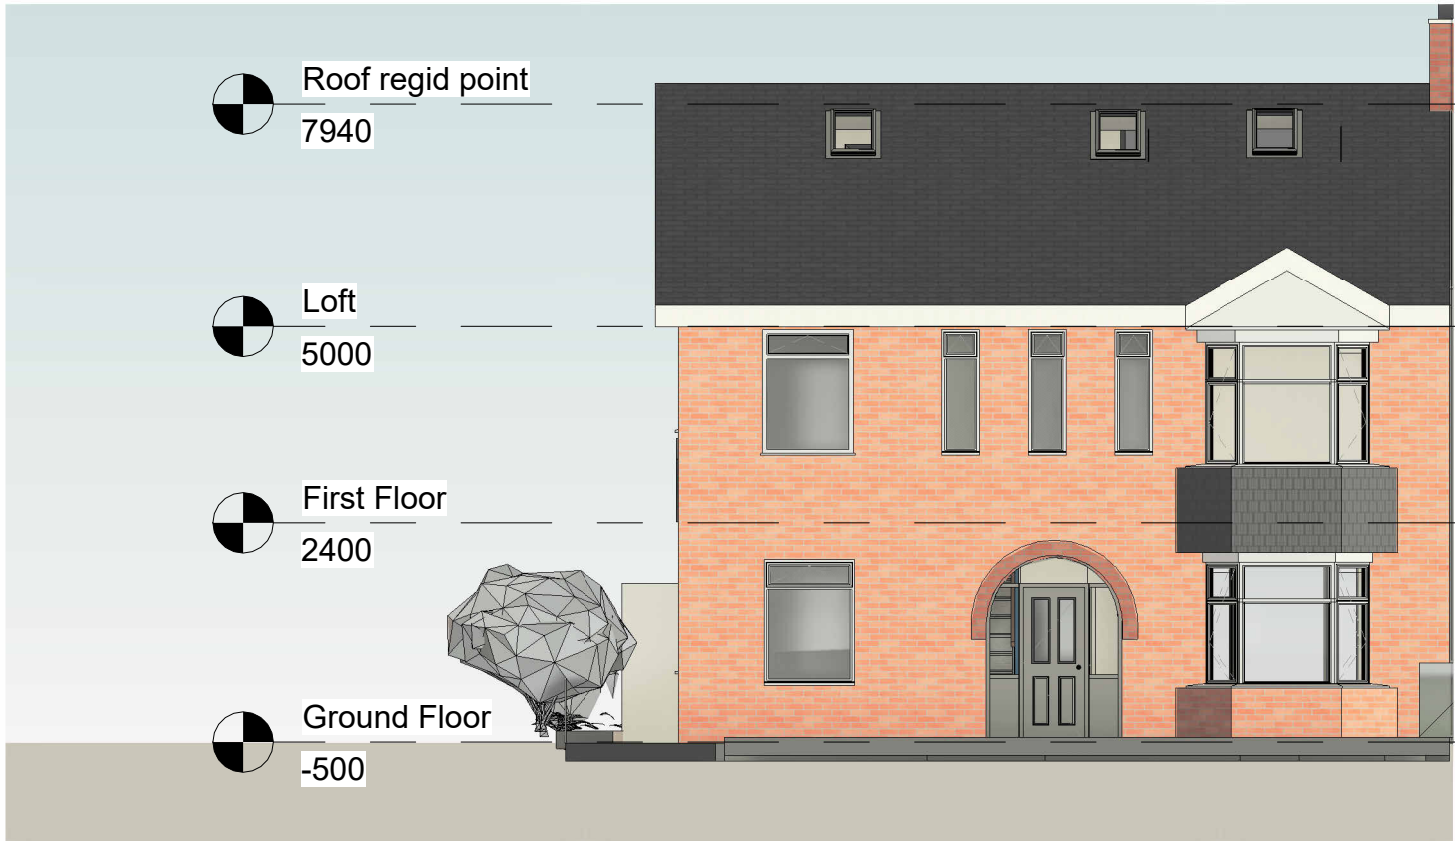

Front Elevations
1 : 100




Rear Elevation
1 : 100



Left Elevation
1 : 100



Right Elevation
1 : 100

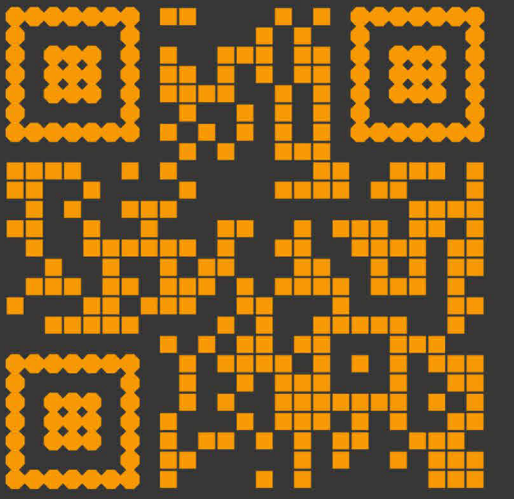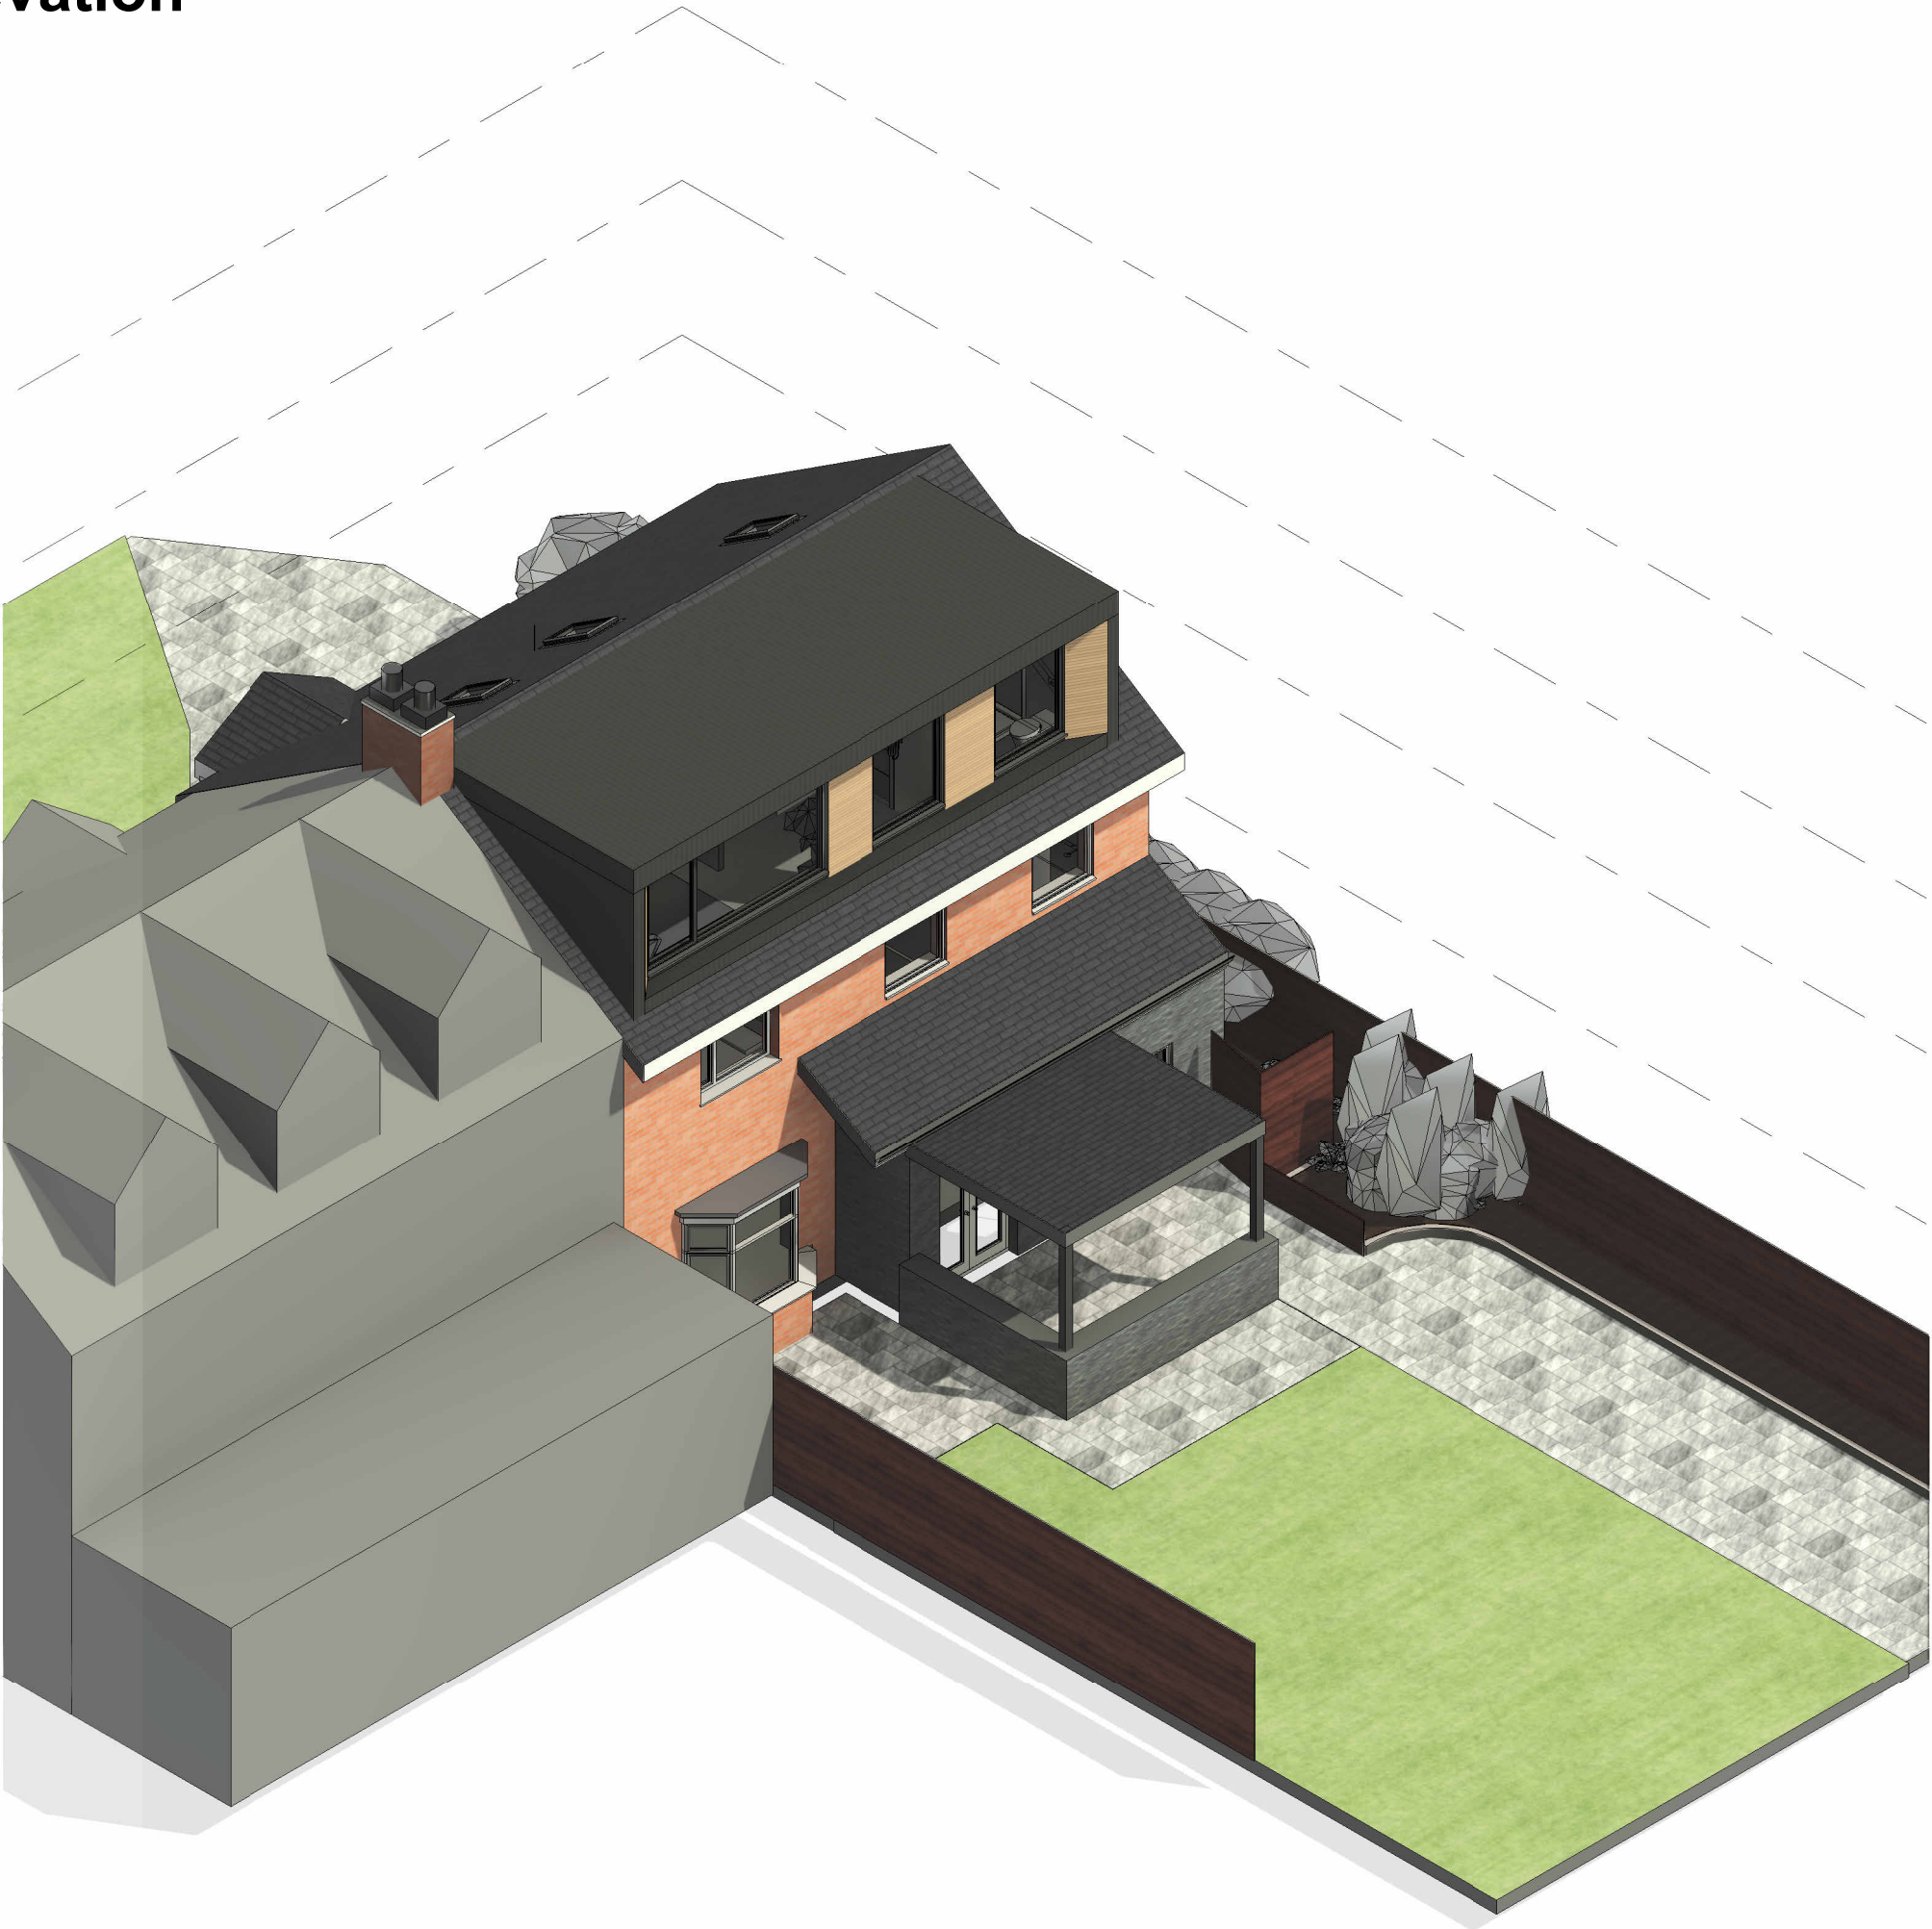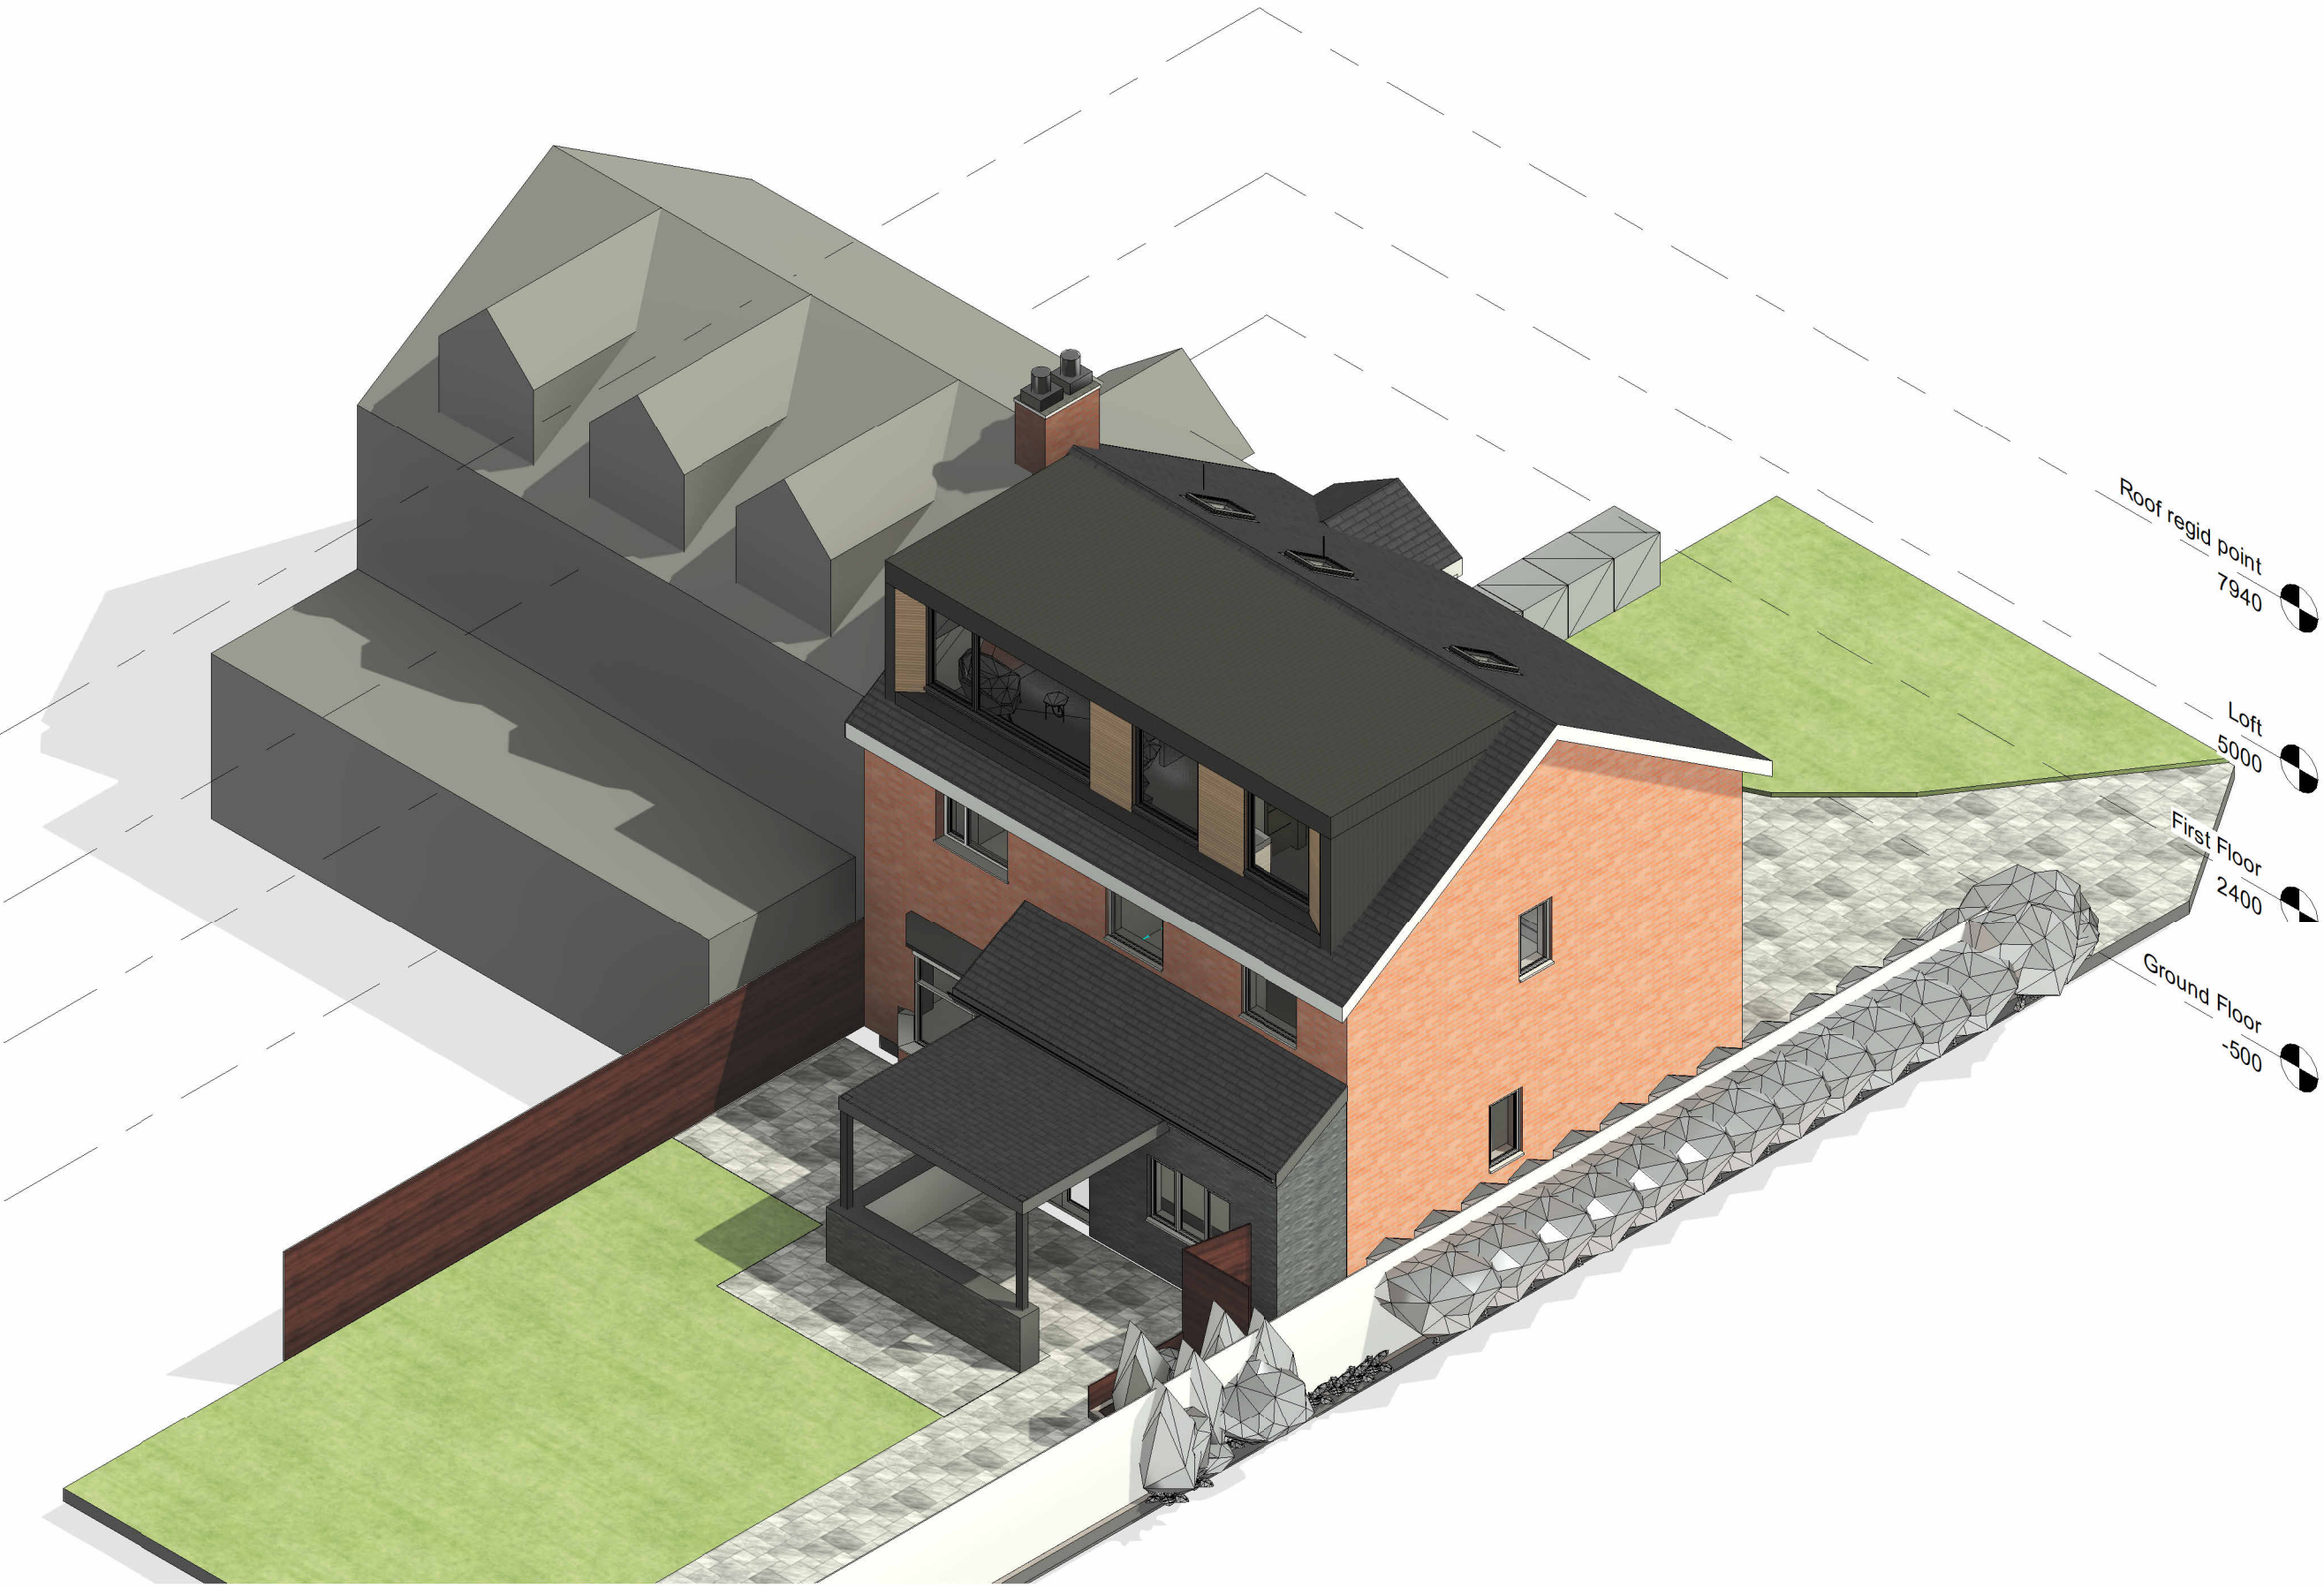

© Ideal Architects Limited
WWW.Ideal-Architects.co.uk
This Drawing & Design is the copyright of Ideal
Architects Ltd and should not be reproduced
without written consent.
Contractors are to check all levels & dimensions on
site prior to site works commencing & report
discrepancies to the Designers.
DO NOT SCALE FROM THIS DRAWING

Proposed Loft conversion with
gable end roof and dormer
10 Nursery Road, Prestwich, M25 3EN

Rev	Description	Date
Rev	Description	Date

Client: Anthony Brimelow

Proposed Elevations

(DR)A201
Revision

