


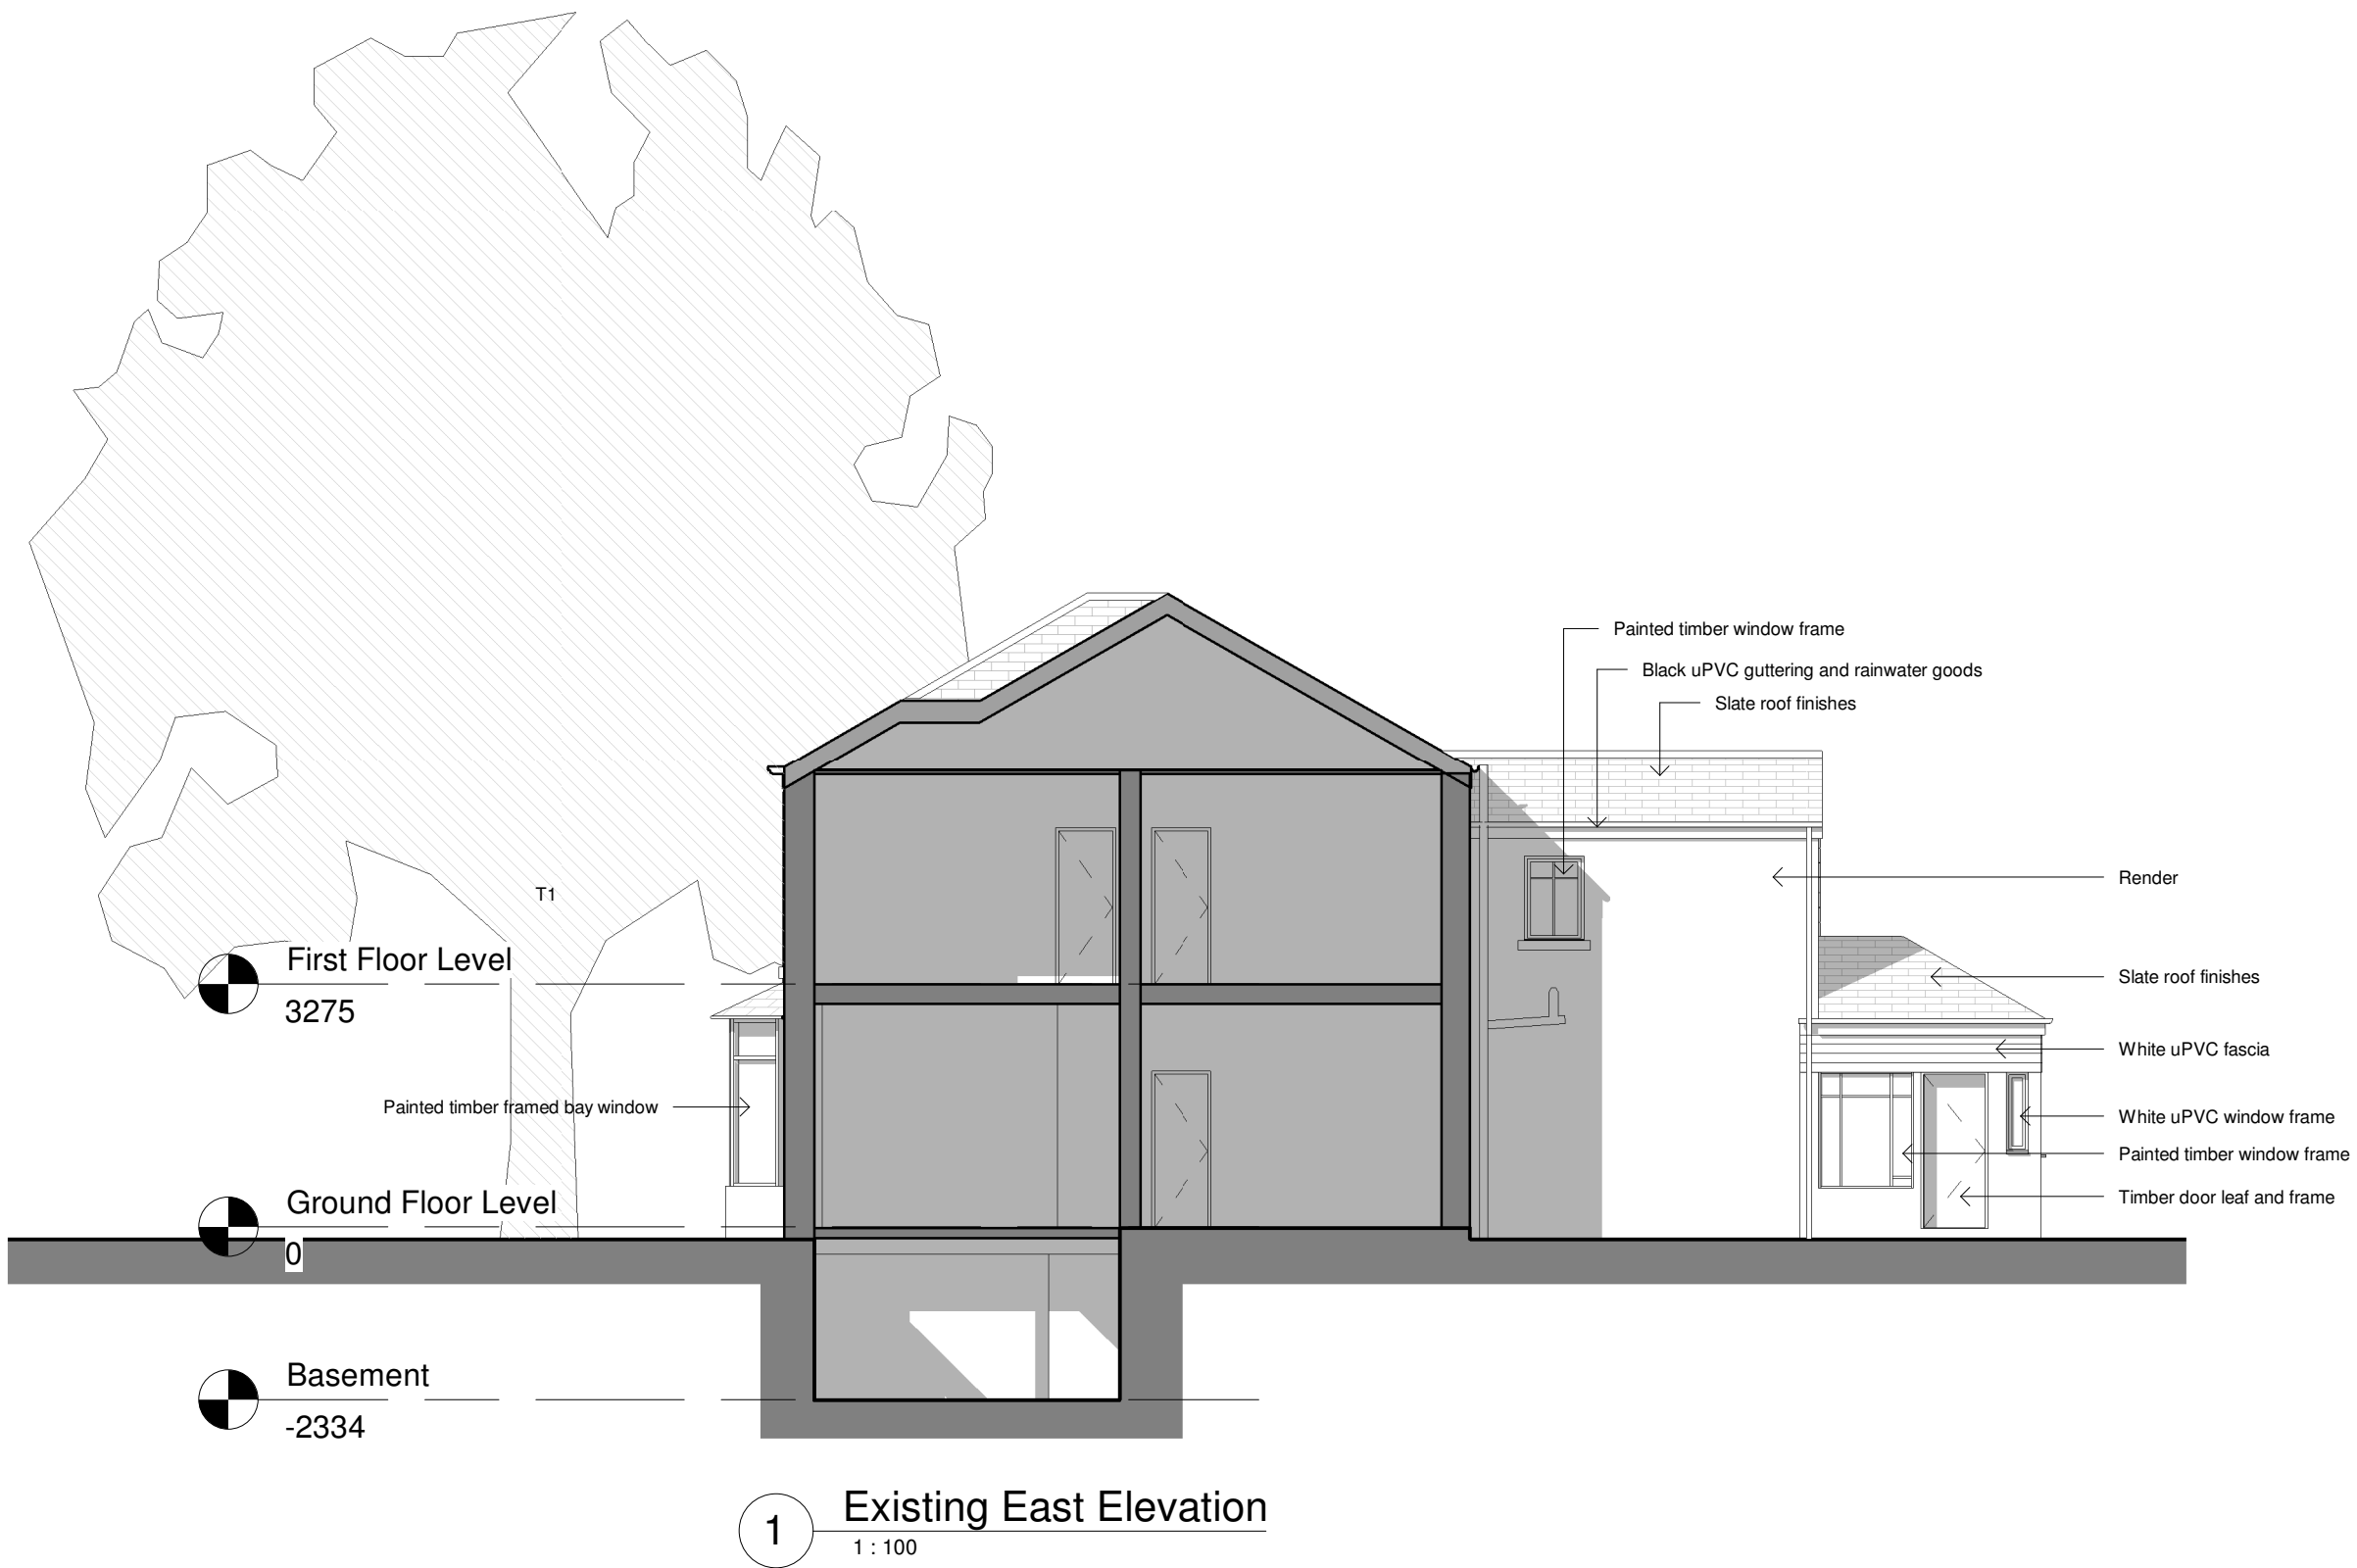

Rev:	Date:

1:100

1m 2m 3m 4m 5m 6m 7m

13 Bradford Terrace
Bury
BL9 0TT

for
Mr & Mrs Kyte

1006
Existing East Elevation

1 : 100@ A3
31/08/20

PLANNING