


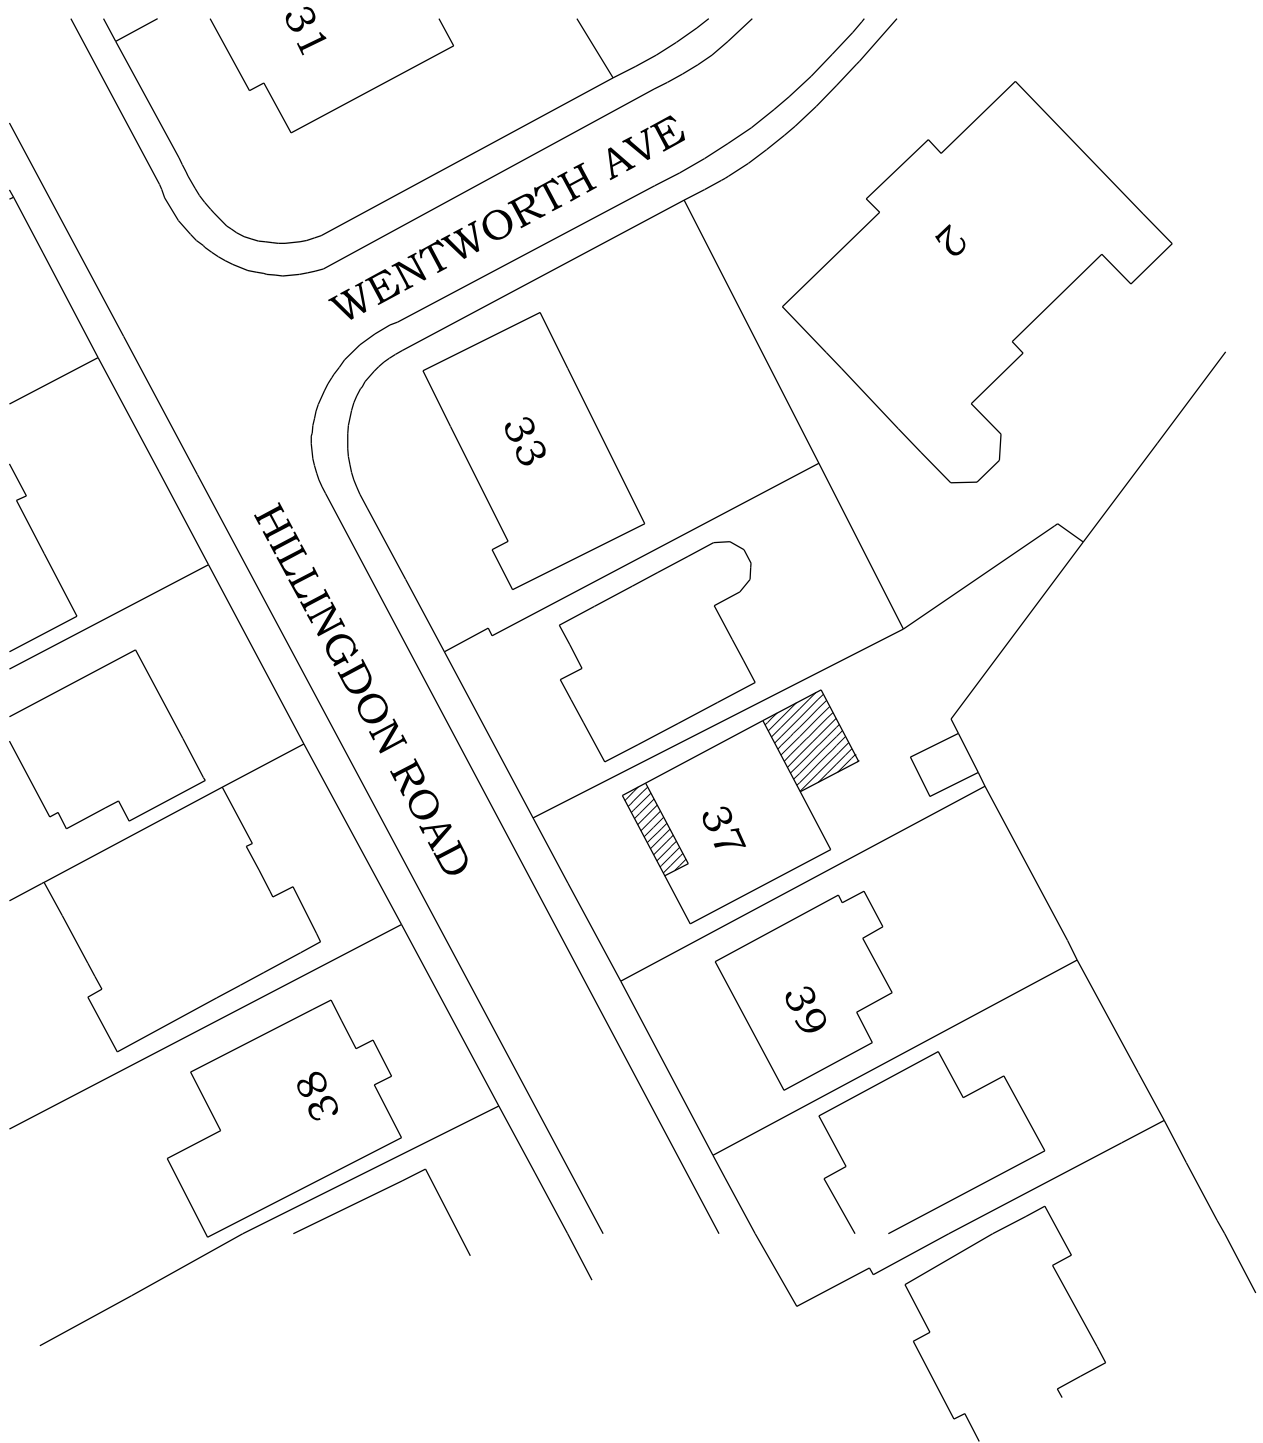

BLOCK PLAN FOR

37, HILLINGDON ROAD, WHITEFIELD.

SCALE 1:500

