



Studio Charrette will not be responsible for any principal designer duties under CDM 2015.
No site work is to be carried out until permissions are in place. Site searches to be carried out before any works to site.
All structural elemental/associated calculations to be confirmed and provided by structural engineer.


NOTES:
This drawing is not a working drawing, and is only for the purpose of the following:
A. Planning Submission
B. Building Regulations Submission
The client/contractor is responsible for obtaining the best design of any discrepancy or, otherwise, the drawing and any other relevant documents.
All existing walls, foundations and drains or other structures are to be confirmed and verified.
Any existing walls to be removed are to be confirmed and verified prior to removal.
Boundaries, angles, and dimensions are to be confirmed for the main construction and to match existing.
Window dimensions only to be used from this drawing. If it should consult the lead designer for details.

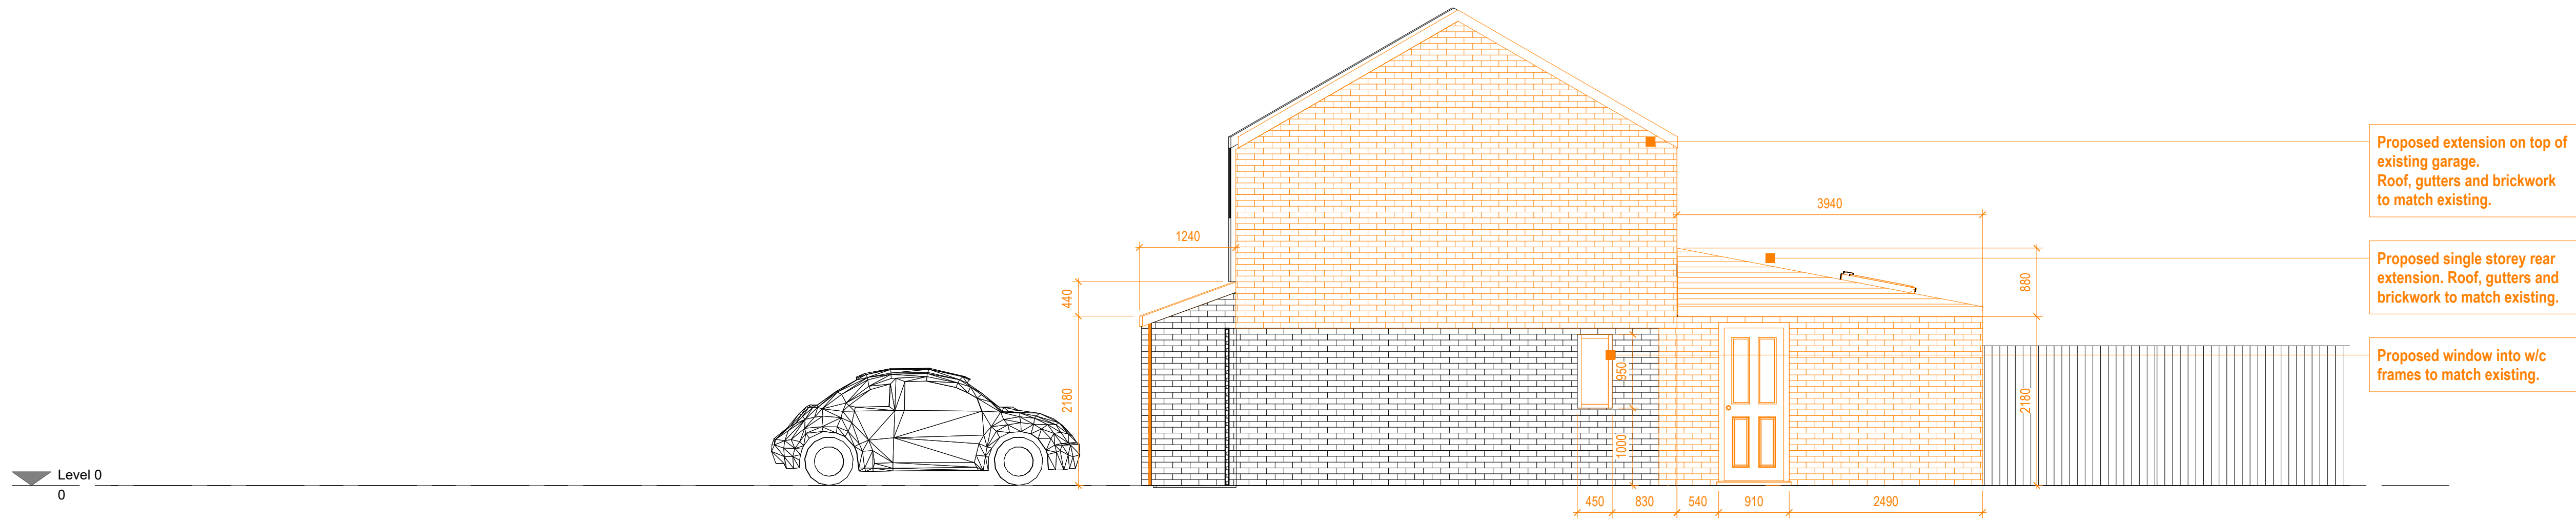

2 Proposed Side 1 Elevation
1 : 50

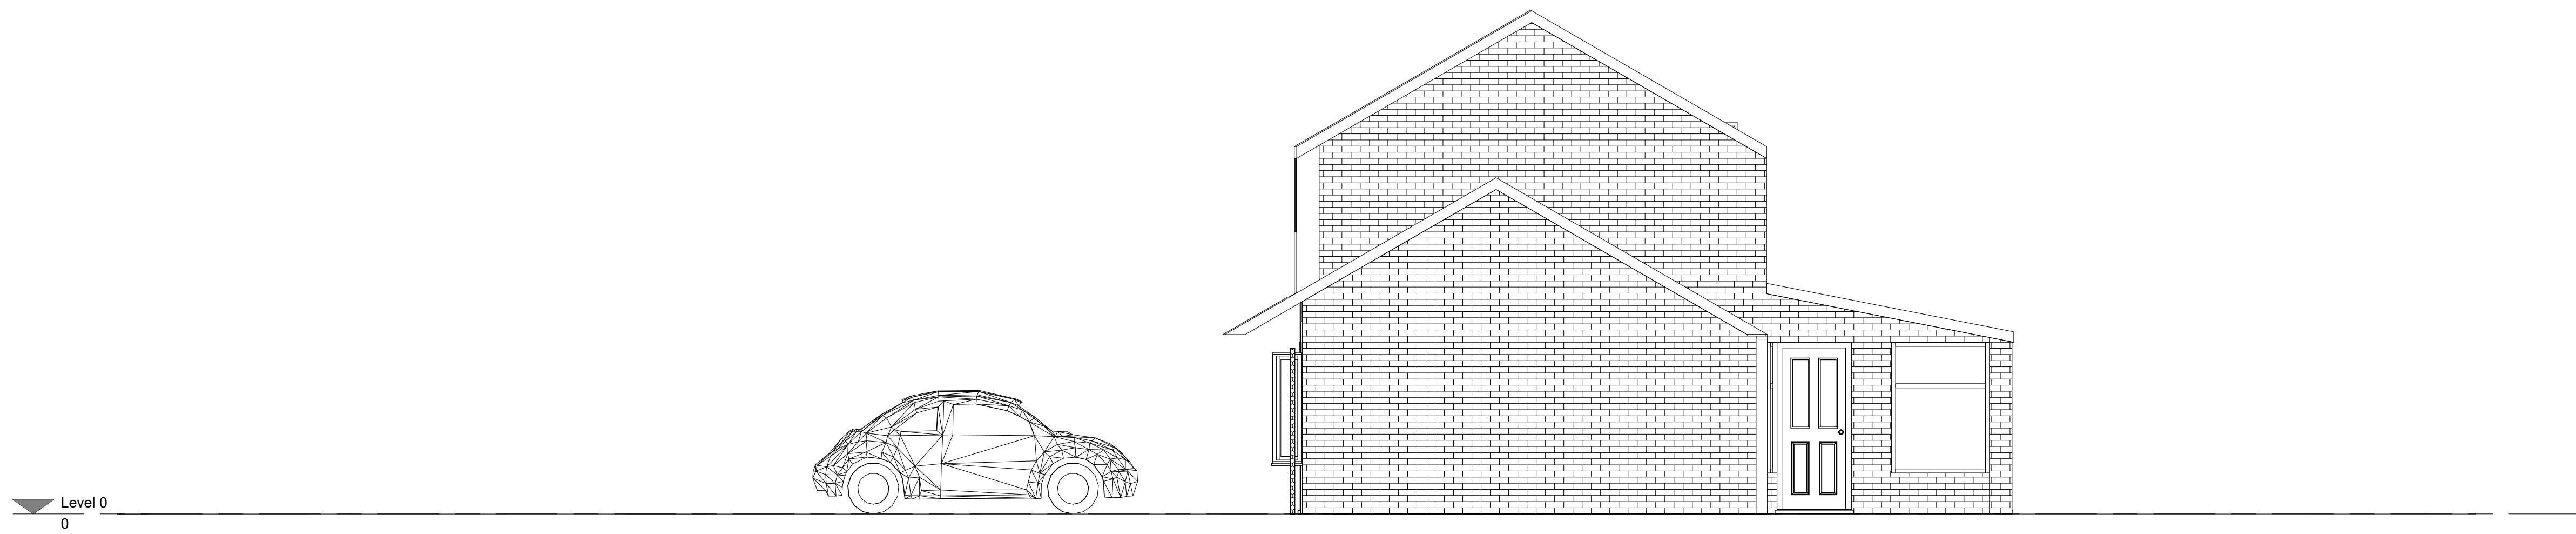

1 Existing Side 1 Elevation
1 : 50

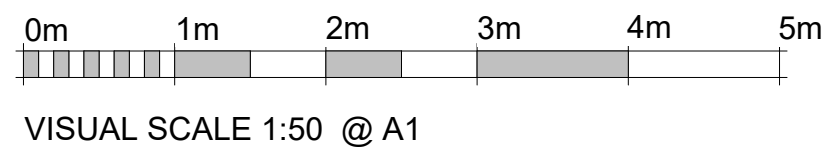

STUDIO
CHARRETTE
a Sustainable Architecture, Urban, and Art
Landscape Studio

Client:
Mr. Brandon Parker

Project Title:
13 RAYLEES, HANBESGOTT, BURY, BLK 11W

Drawing Title:
Existing and Proposed Side 1 Elevations A1

Drawing No.	Rev.
001	1

Drawn By	Checked By
SC	SC

Revisions and Notes:
1. Initial design and elevation drawing.
2. Final design and elevation drawing.
3. Final design and elevation drawing.