



EXISTING EXTERNAL ELEVATION - UNIT D3. SCALE 1:50 @ A1

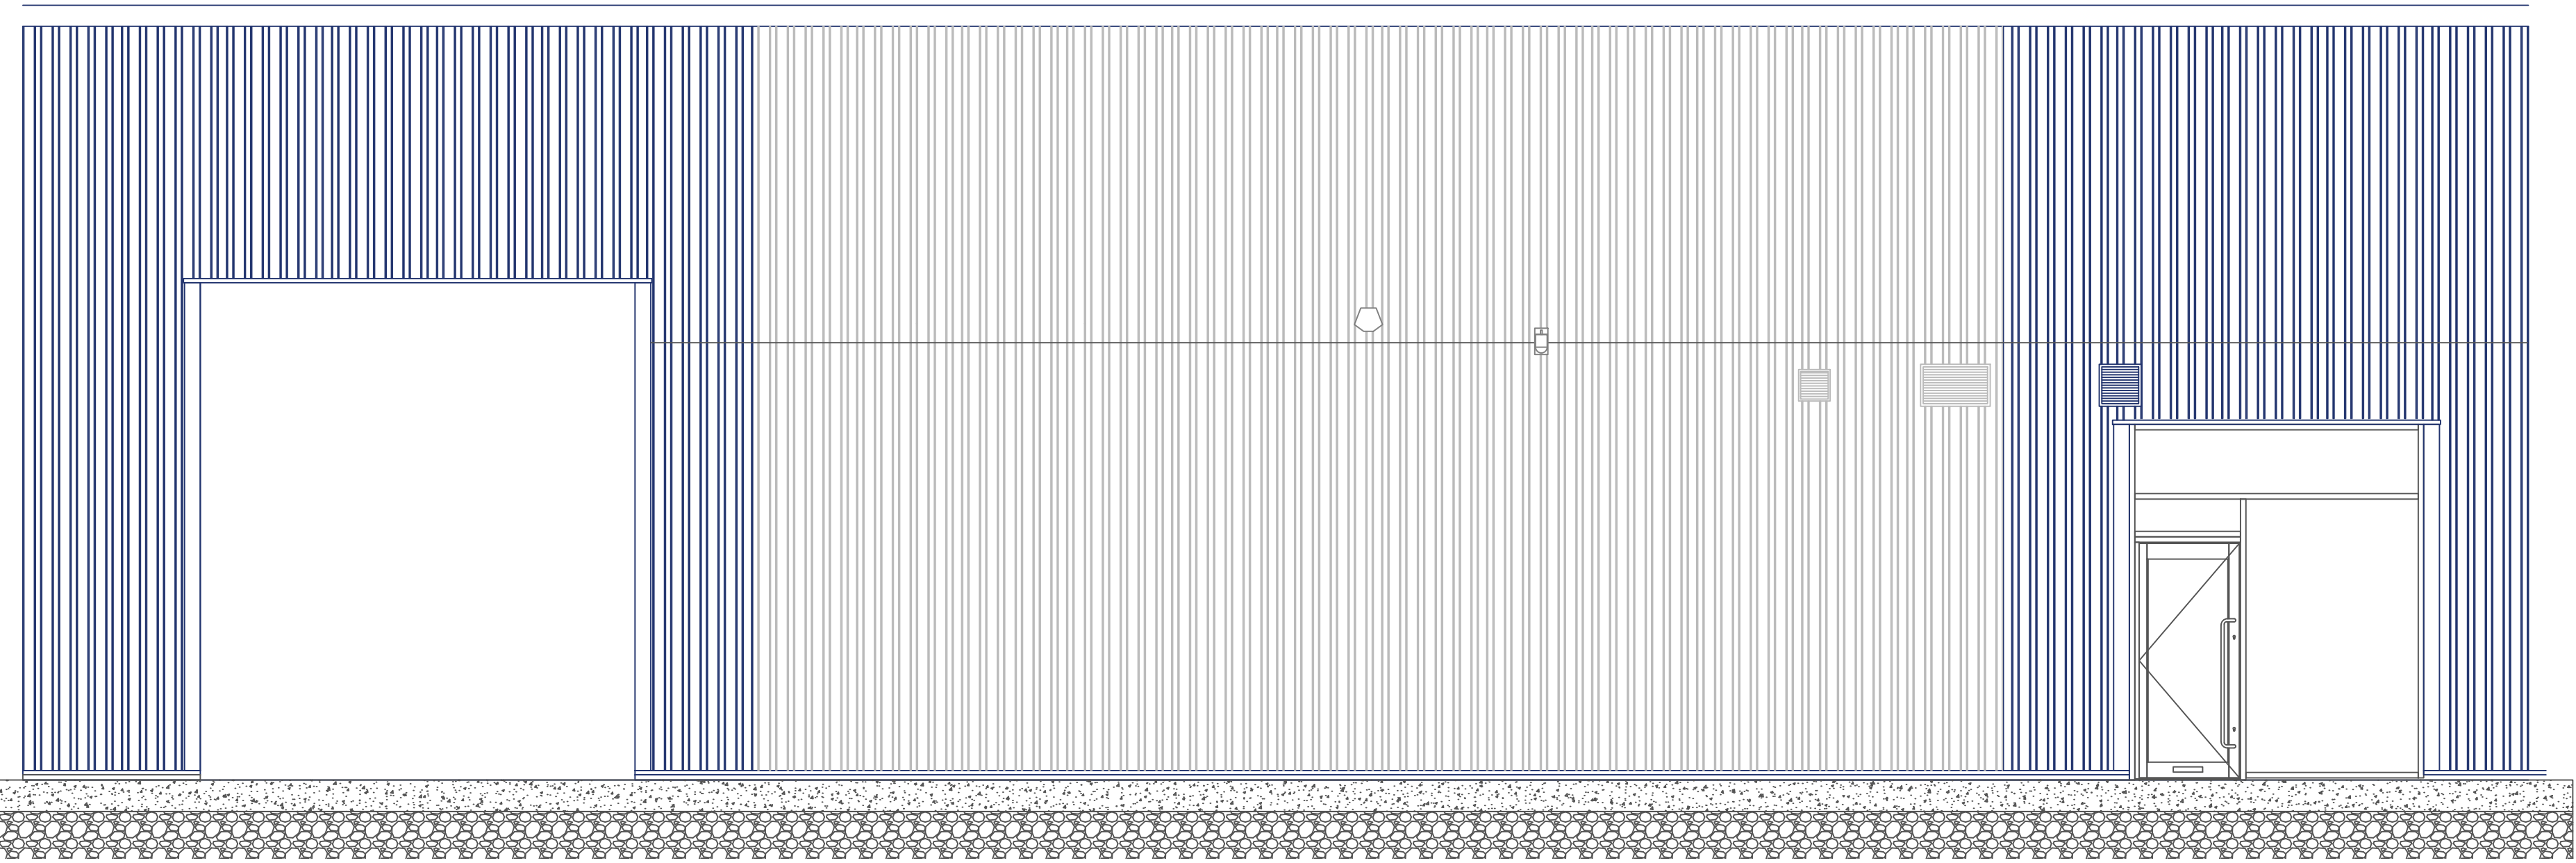


EXISTING INTERNAL ELEVATION - UNIT D3. SCALE 1:50 @ A1

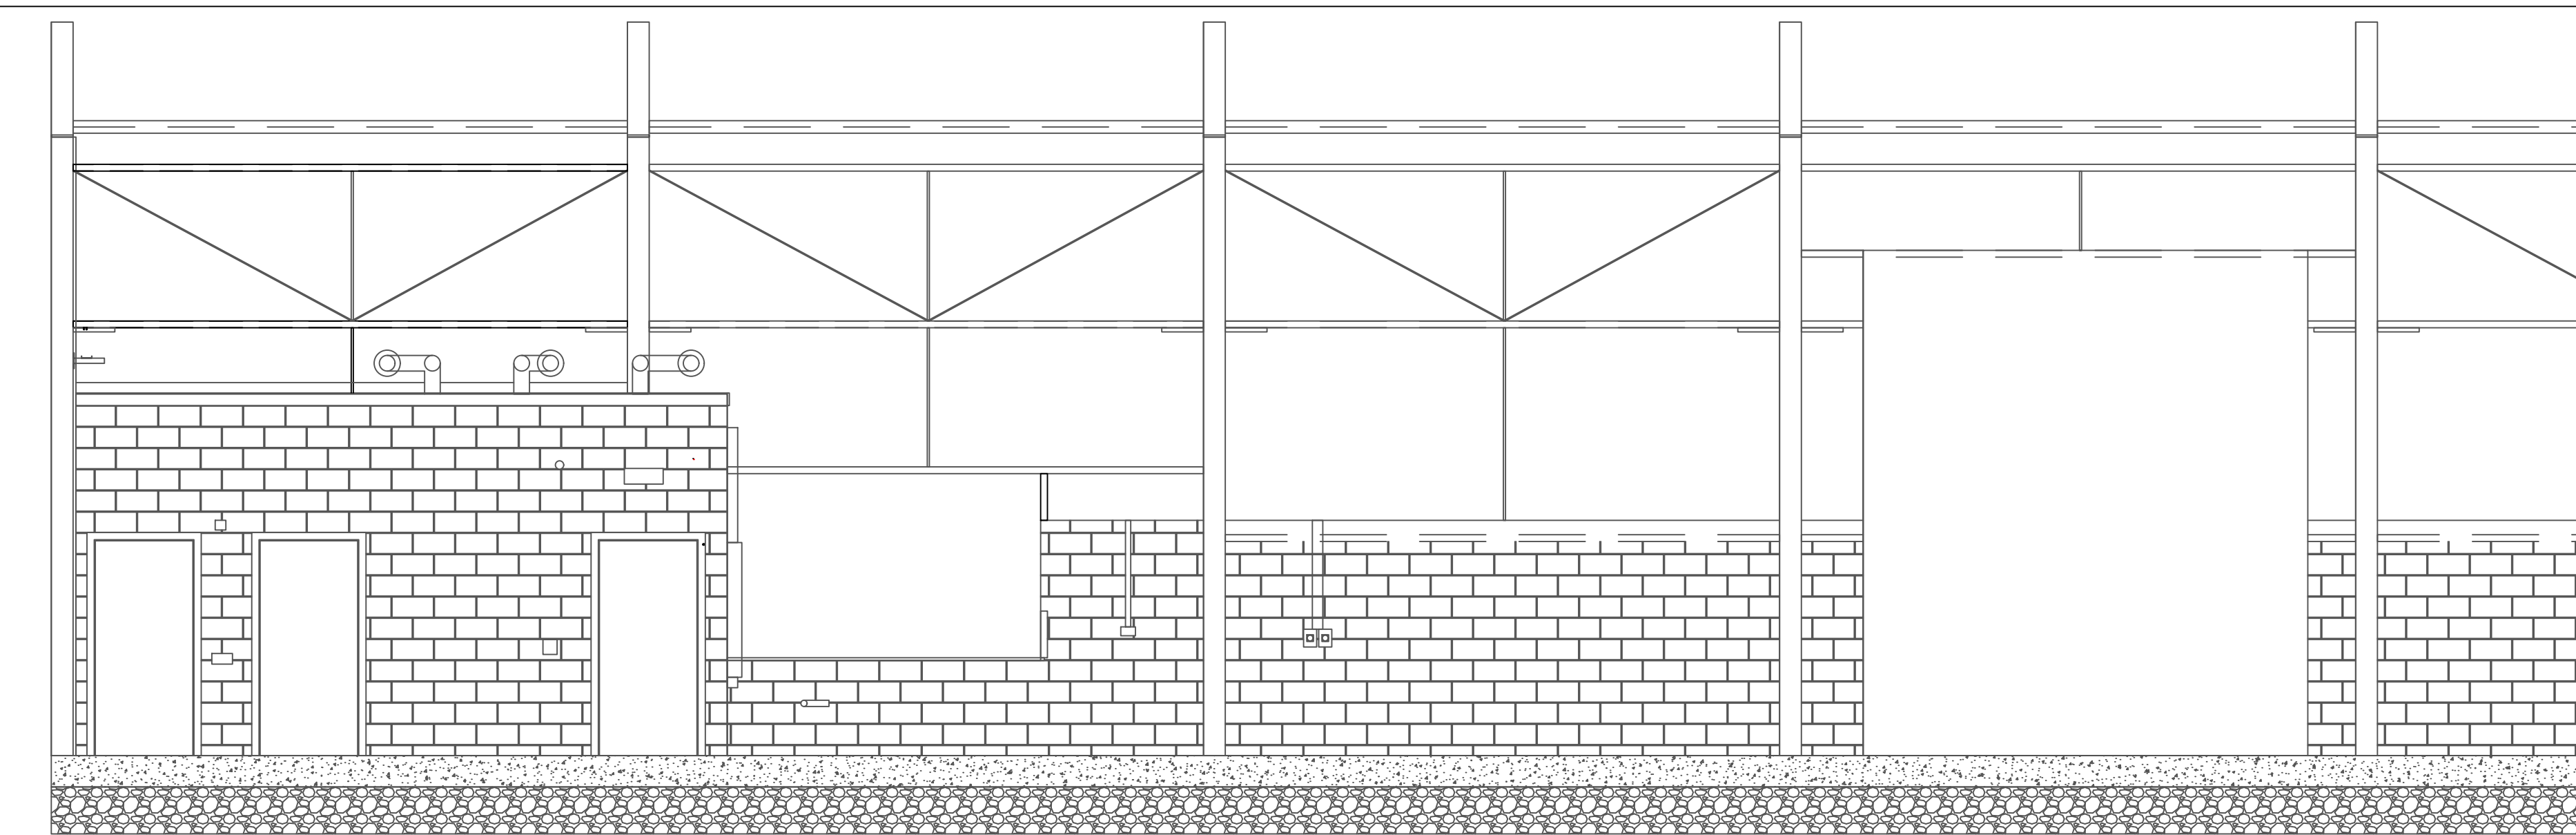

CLADDING SPECIFICATION -
Euroclad Elite System 51, outer sheet 0.7mm Thk Coated steel / Profile colours - Anthracite RAL 7016 & Hamlet RAL 9002

EXISTING BUILDING PLAN - UNIT D3. SCALE 1:100 @ A1

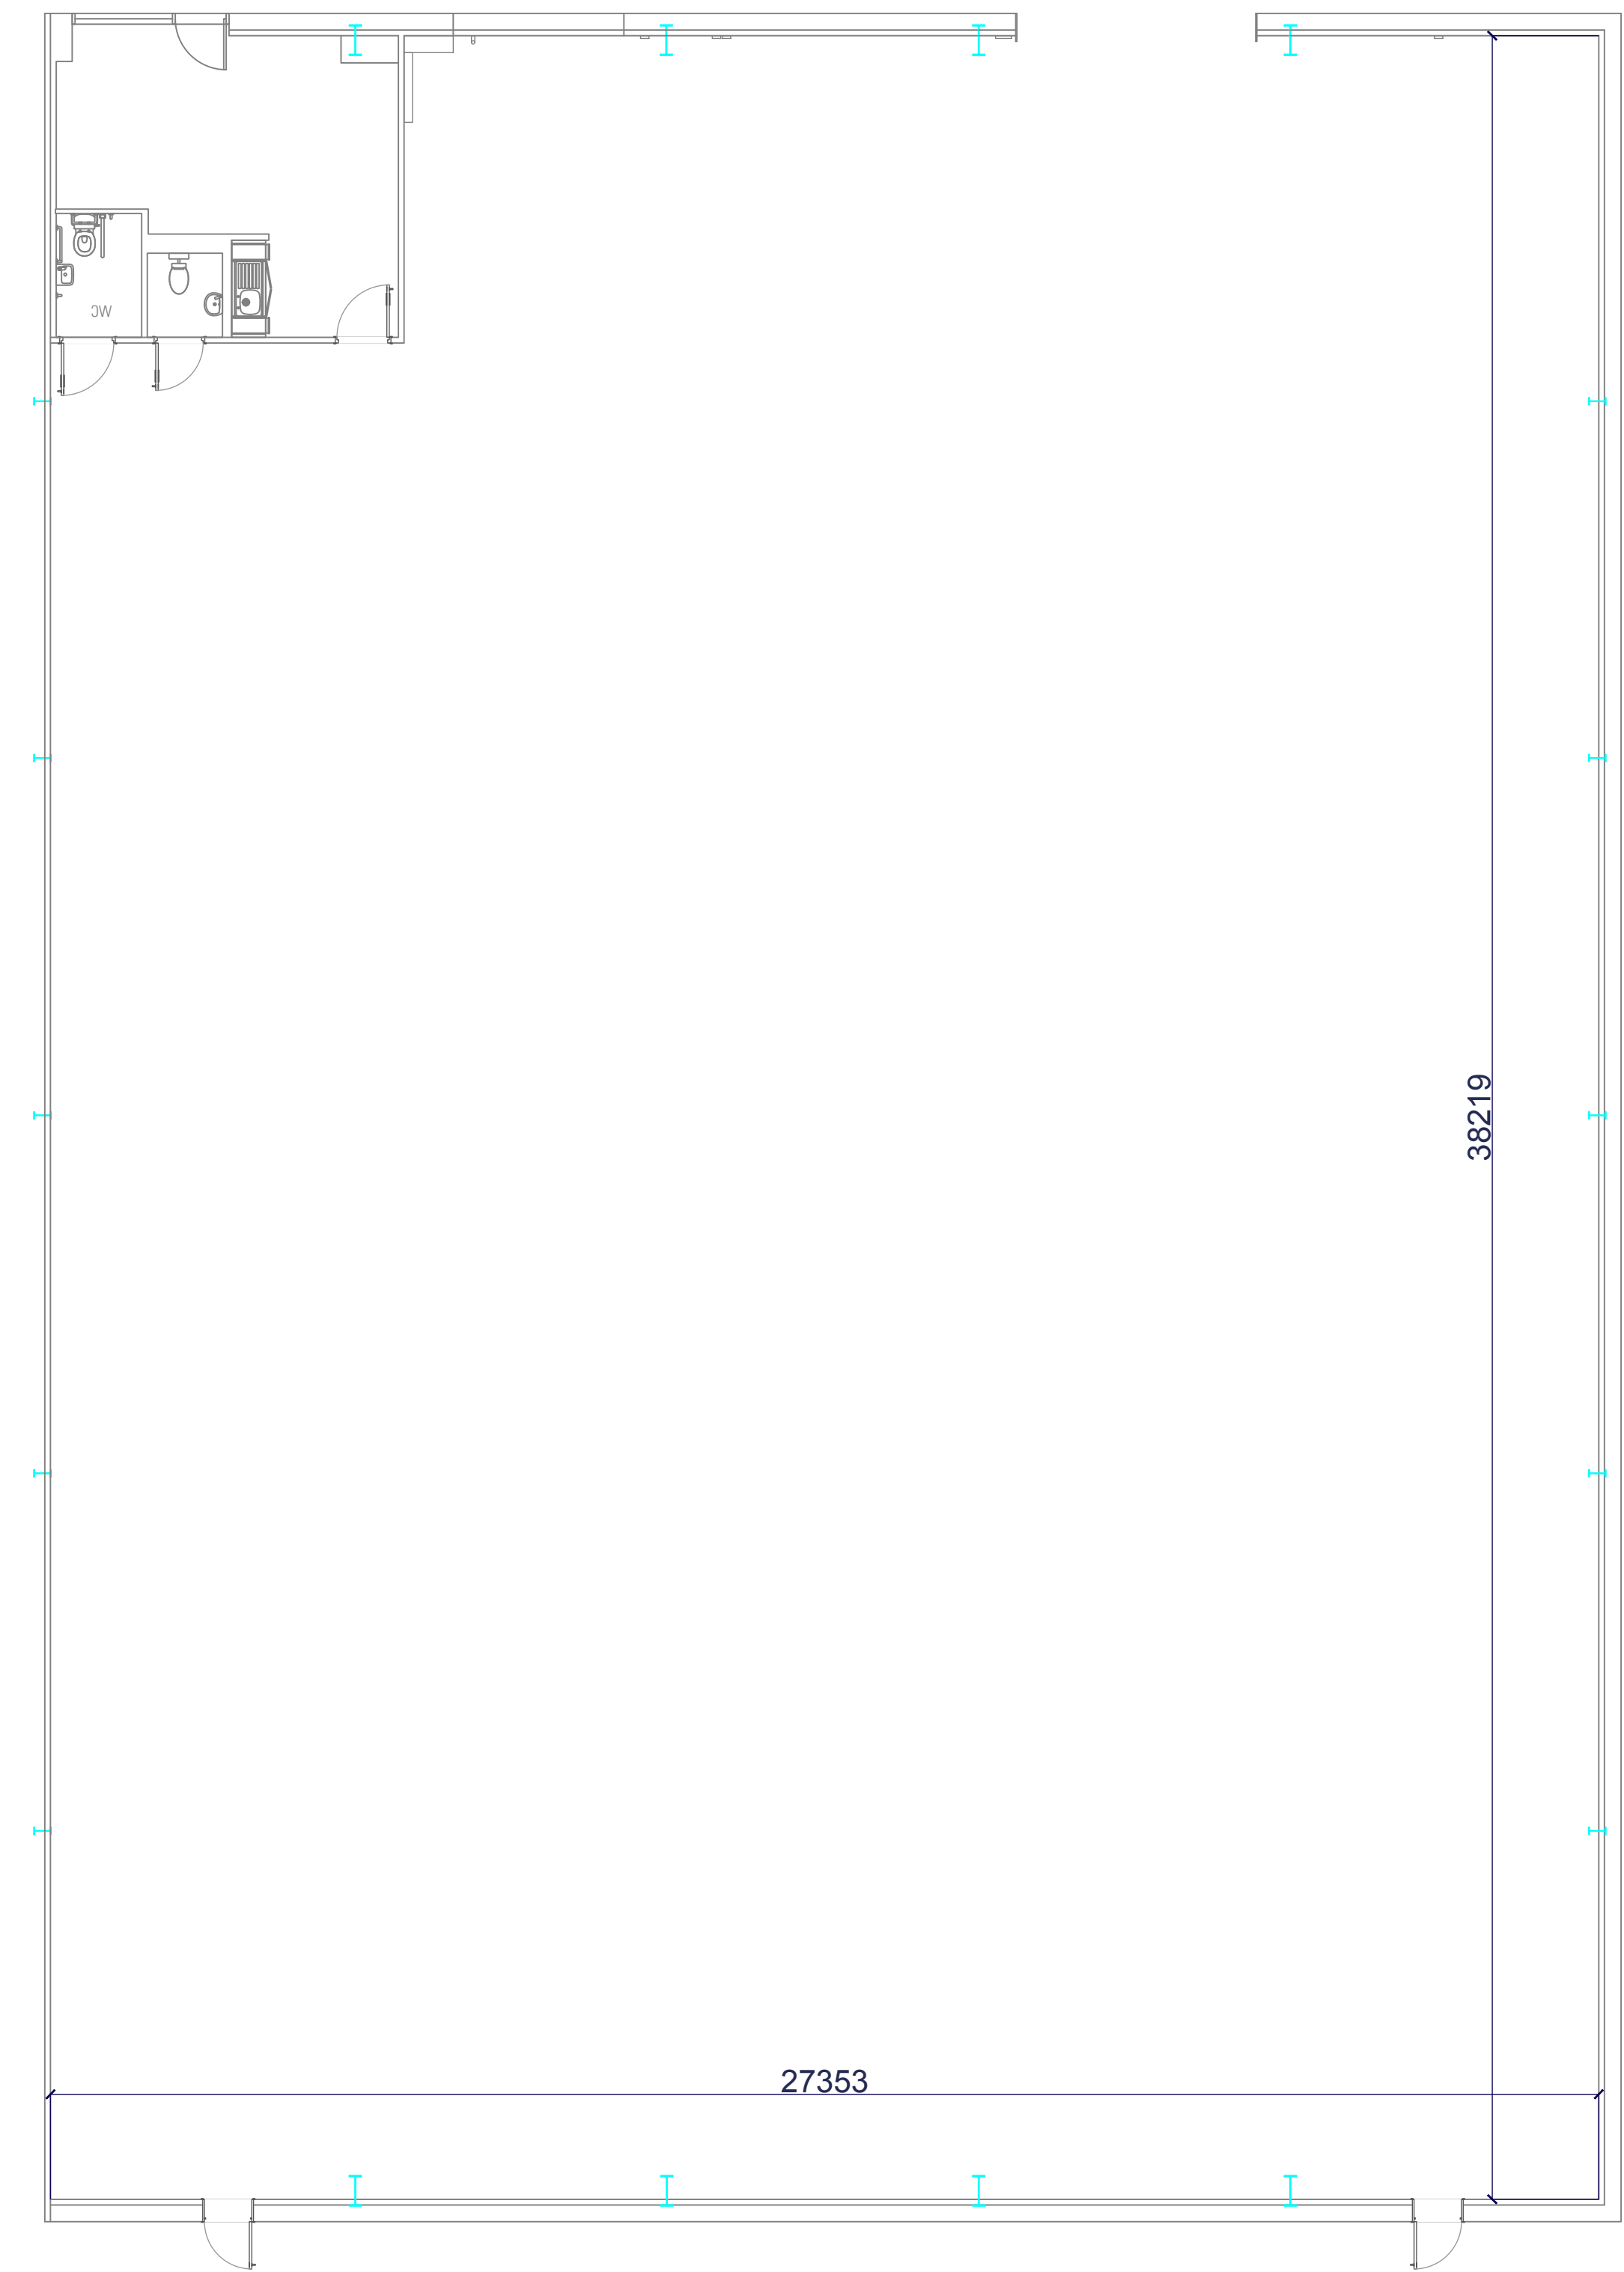

CLIENT:

PREMIER TEXTILES - BURY

PROJECT:

UNIT D3 -
EXISTING SITE DRAWINGS

DRAWING DETAILS:

Drawn By LM
Checked by _____
Date 07/10/2021
Scale AS DETAILED
Project no E12866
Drawing no 12866-010-01
Revision _____

Revision:	Description:	Date:
_____	_____	_____
_____	_____	_____
_____	_____	_____
_____	_____	_____
_____	_____	_____
_____	_____	_____
_____	_____	_____

CUSTOMER APPROVAL

Approved by _____
Signature _____
Date _____

Nexus Workspace Ltd.
Call: 0113 831 3303
Fax: 0113 204 5351
Visit: www.nexusworkspace.co.uk
Nexus Workspace Ltd
12 Leeds Road, Ossett
West Yorkshire WF5 9QA

DO NOT SCALE THIS DRAWING

NEXUS
WORKSPACE

