


SECTION

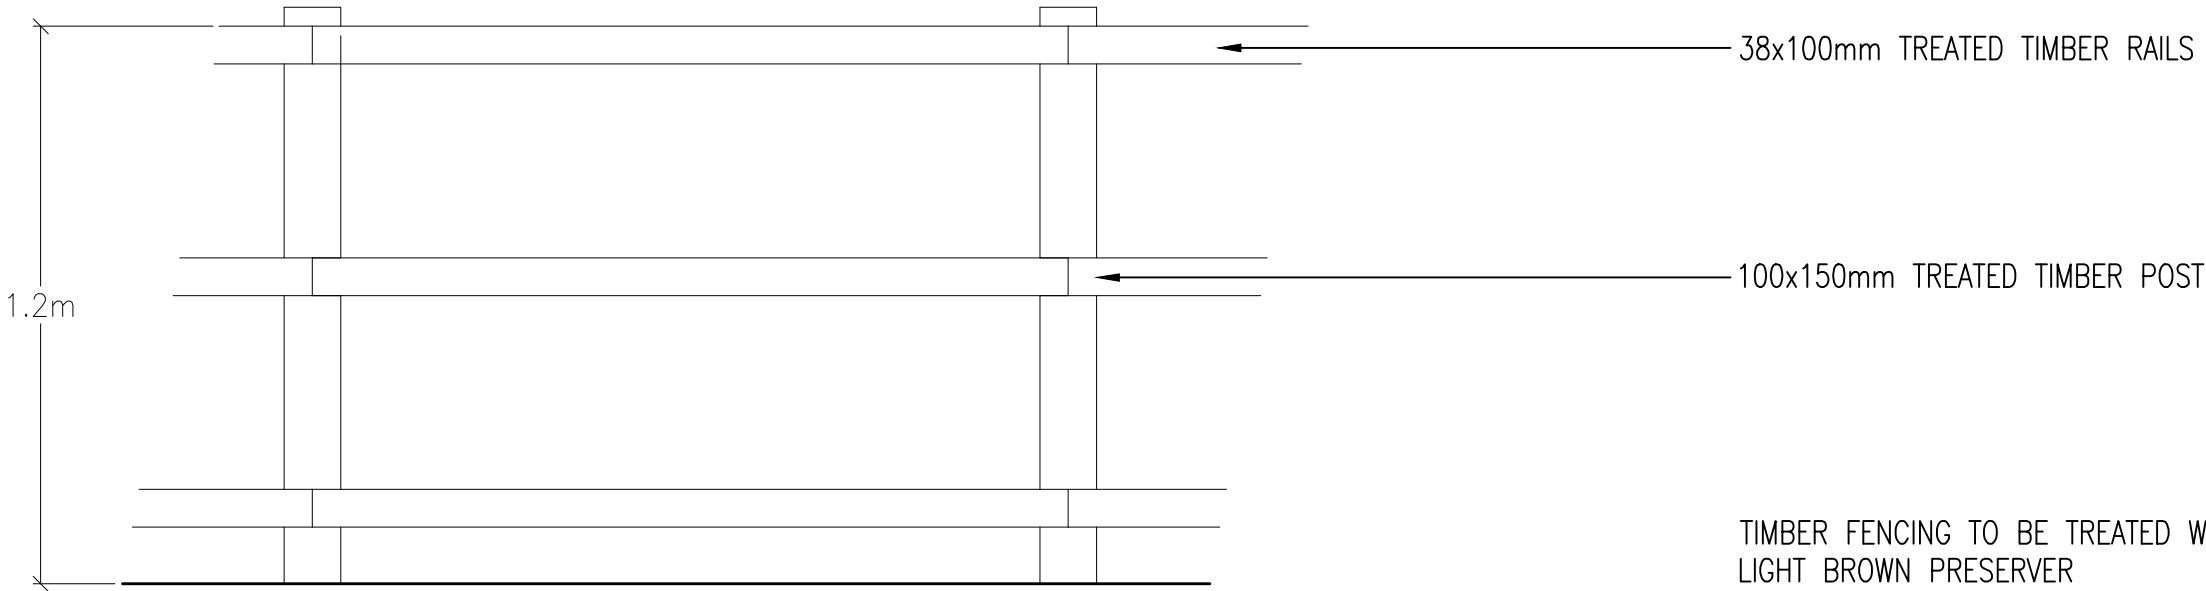

TIMBER FENCING TO BE TREATED WITH
LIGHT BROWN PRESERVER

ELEVATION OF POST & RAIL FENCING TO SITE PERIMETER - 1:20 scale

Project			
Title			
REPLACEMENT DWELLING AT THE NURSERIES, LEIGH LANE, BURY, BL8 1RL~			
Client			
MR M. CHOUDHRY			
Dwg. No.			
25/1327/214 – FENCING DETAILS			
Date	Plot Scale	Drawn by	Status
02.04.2025	A2@1:100	JPE	PLANNING

JPE CONSULTANCY LIMITED

ARCHITECTURAL DESIGN & PLANNING

9 Woodend Drive, Stalybridge, Cheshire, SK15 2SF
Telephone 07875 627 988 jim@jpeconsultancy.co.uk