



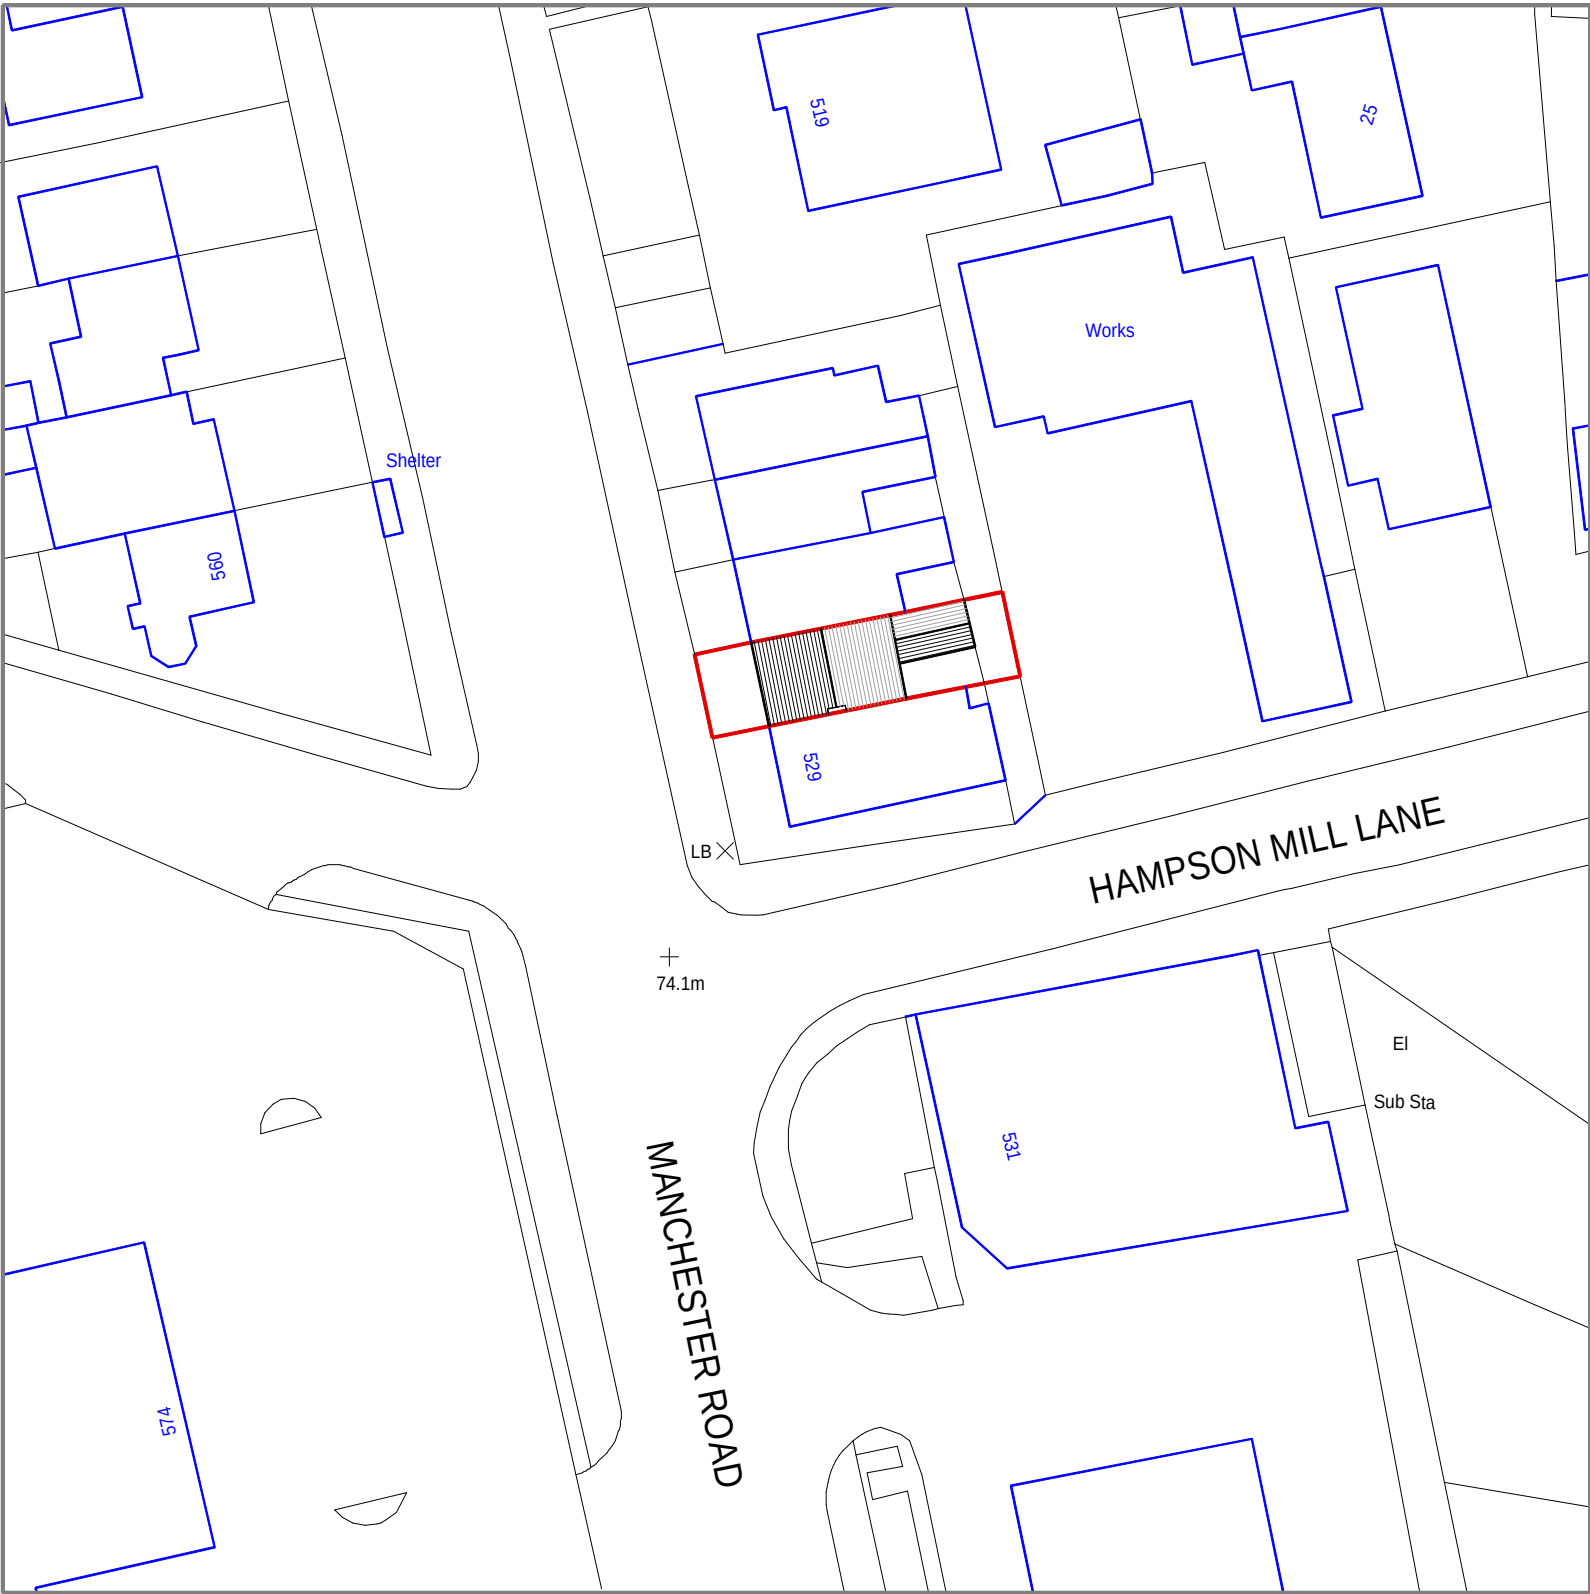

EXISTING

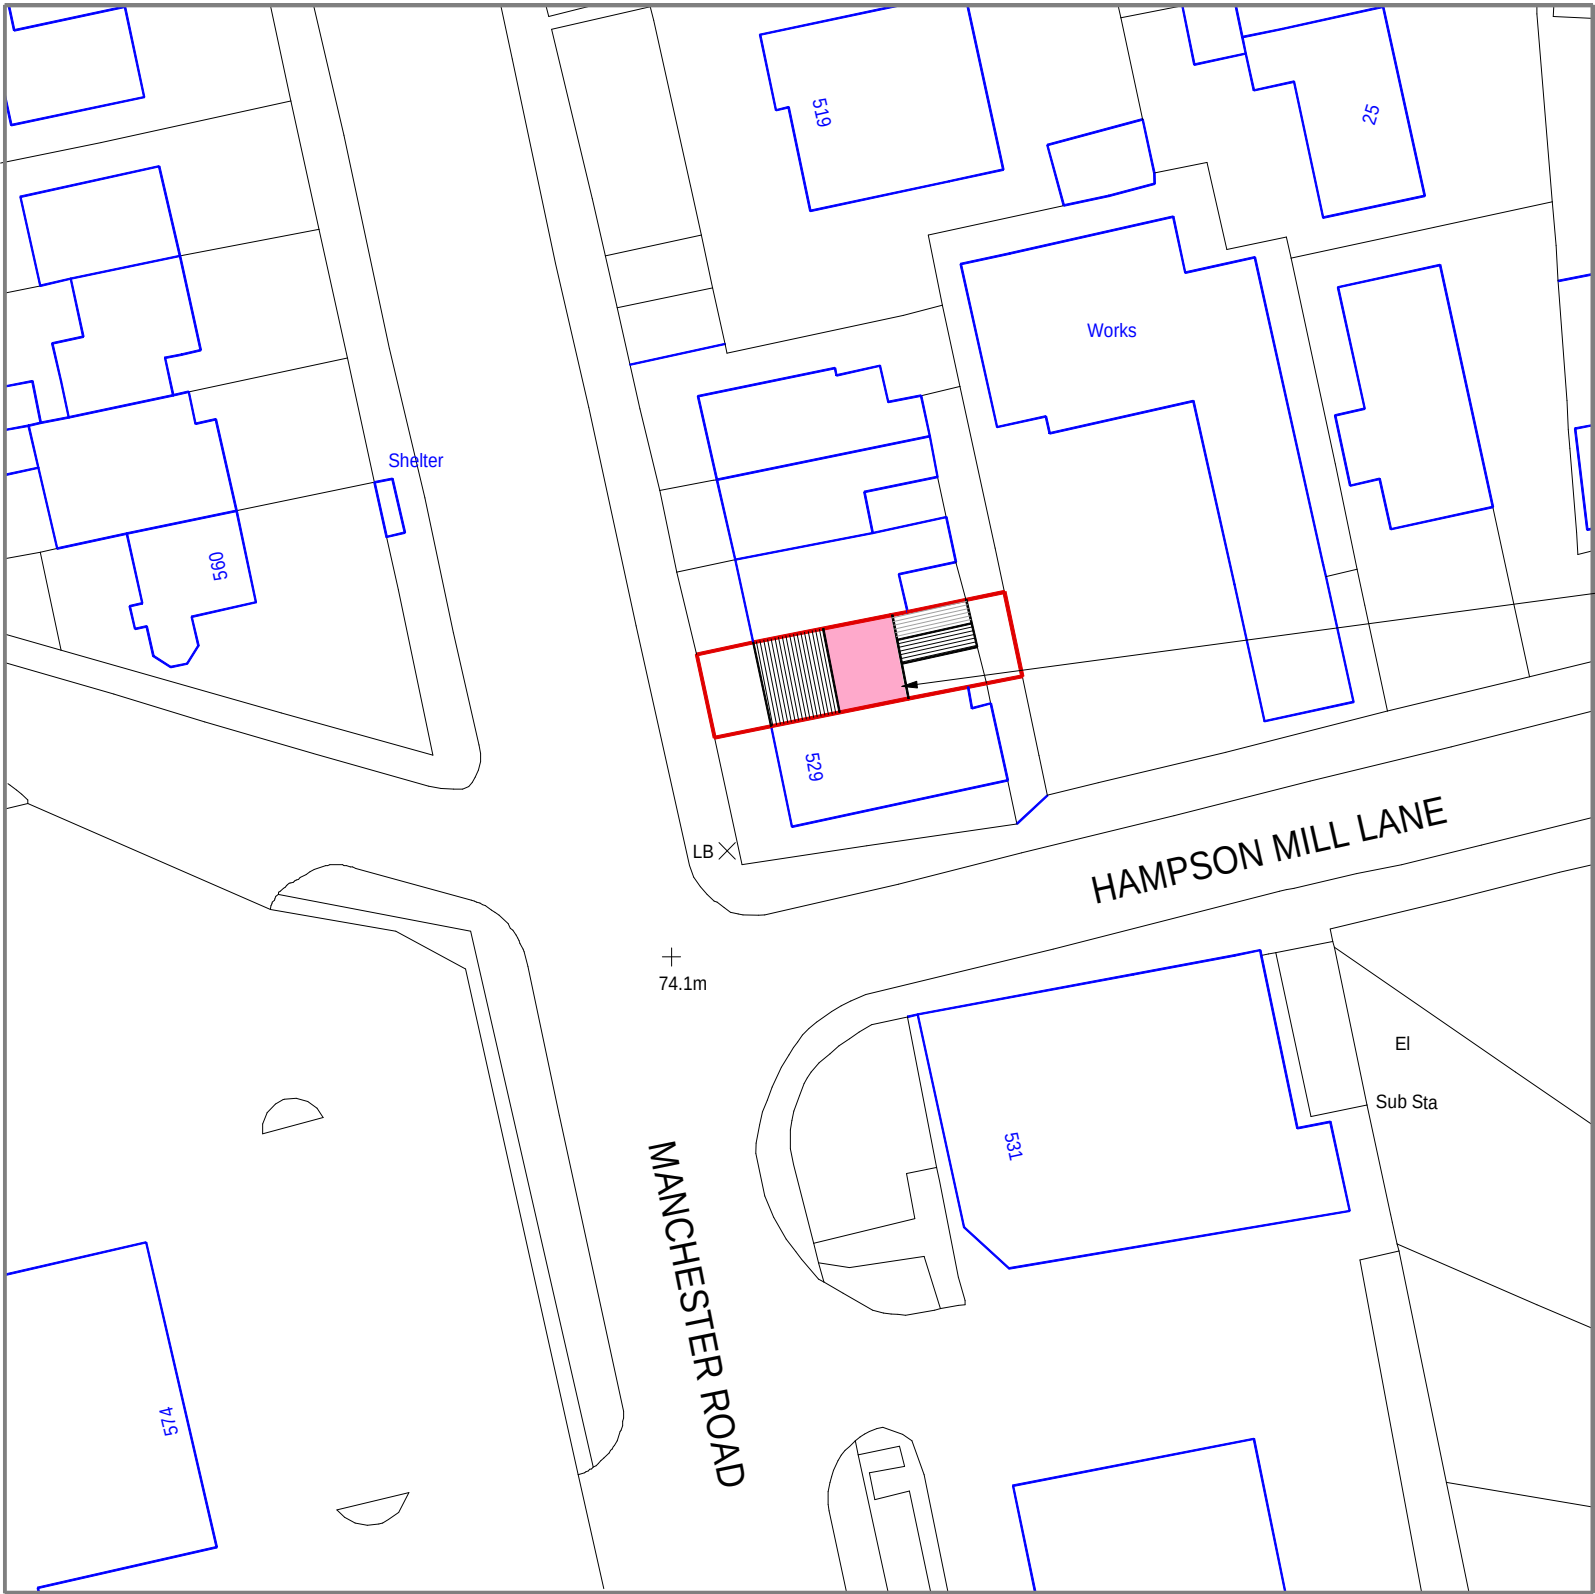

PROPOSED

REV	DESCRIPTION	DATE	INITIAL
-----	-------------	------	---------

Do not scale. All dimensions and levels must be verified on site and discrepancies reported to Building Sense Limited, prior to commencing works or preparing site drawings. Any conflicting information must be reported for clarification. If in doubt, ask.

STAGE:

PLANNING

Building
Sense

Chartered Surveyors

T: 0161 215 1229
E: mark.newman@buildingsense.co.uk
W: buildingsense.co.uk

PROJECT:

527 Manchester Road
Bury
Greater Manchester
BL9 9SH

CLIENT:

Kanes Group Limited

TITLE:

Block Plan as Existing and Proposed

© 2025 Building Sense Limited

DRAWN: MKN	CHECKED: MKN	DATE: 06/04/25
SCALE: 1:500 @ A1	DRAWING NO. 24110.02	REV: -