


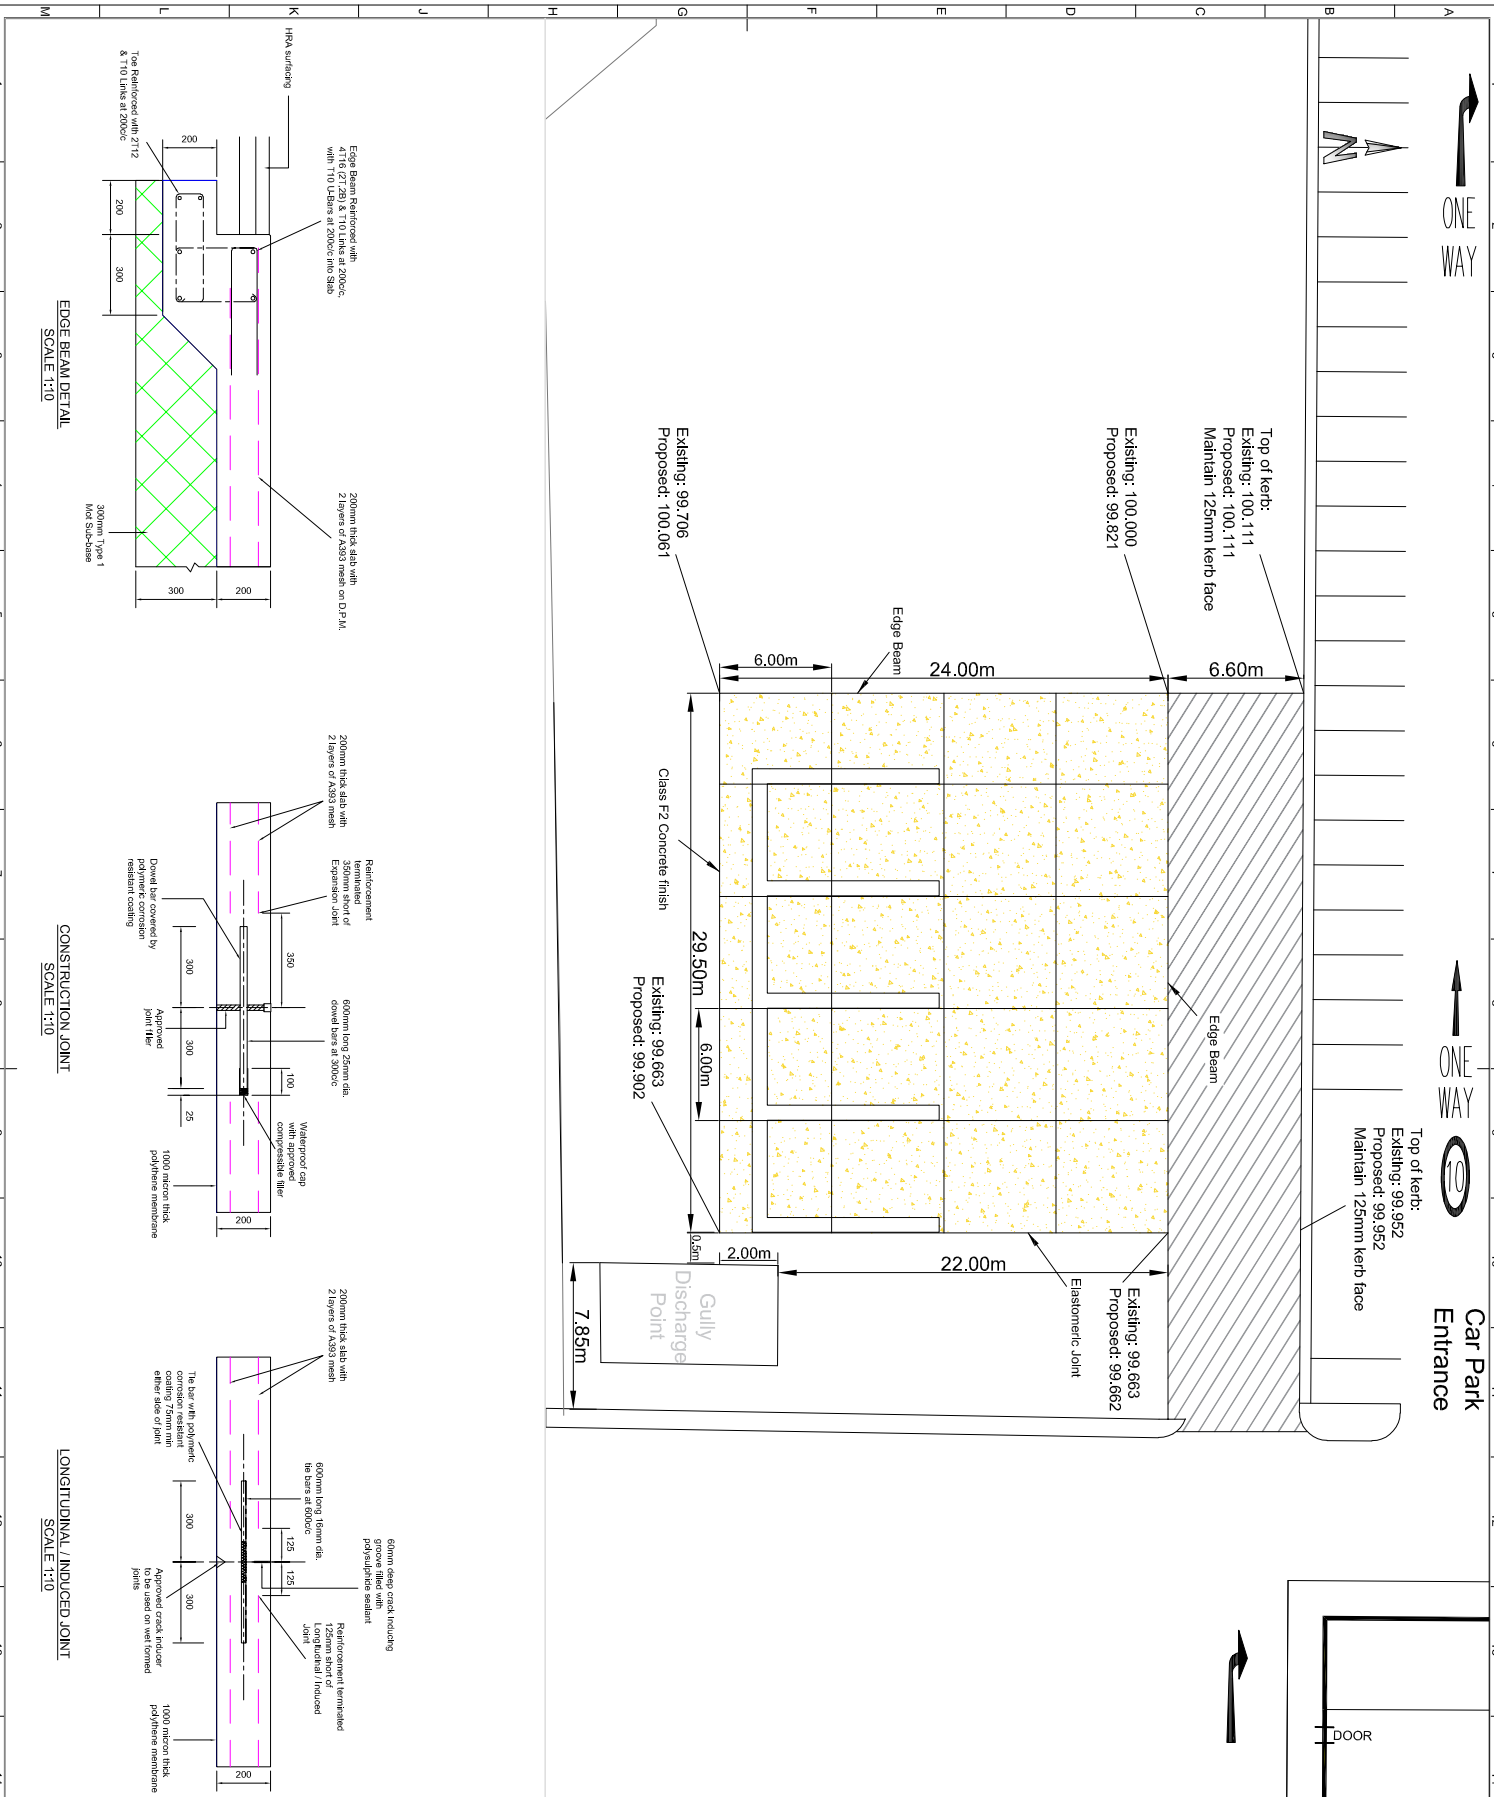

Notes:

1. All dimensions are in millimetres unless otherwise stated.
5. Before proceeding with any construction activities, at setting out, the contractor shall ensure that the proposed layout is agreed with the Engineer's representative on site.
6. All concrete to be situated and Grade RC20 to BS8900 with a nominal maximum size of aggregate 20mm.
7. The concrete shall be placed in a form which holds its position until the concrete has attained sufficient strength to support its own weight.
Legend:

- Reinforced concrete slab
- Proposed road construction

Project Data:

Client: Bury Council

Department: Operations

Project Name: Bradley Fold Depot - Proposed Storage Bays

Project No: BS999/001

Revision: A1

Scale:

1:10