


THE BUILDER MUST CHECK THE SITE AND THE APPROVED DRAWINGS BEFORE COMMENCING THE WORKS AND MUST TAKE ANY WORKING MEASUREMENTS AS NECESSARY. ANY DISCREPANCY IN THE DRAWING MUST BE REPORTED TO THE CLIENT .

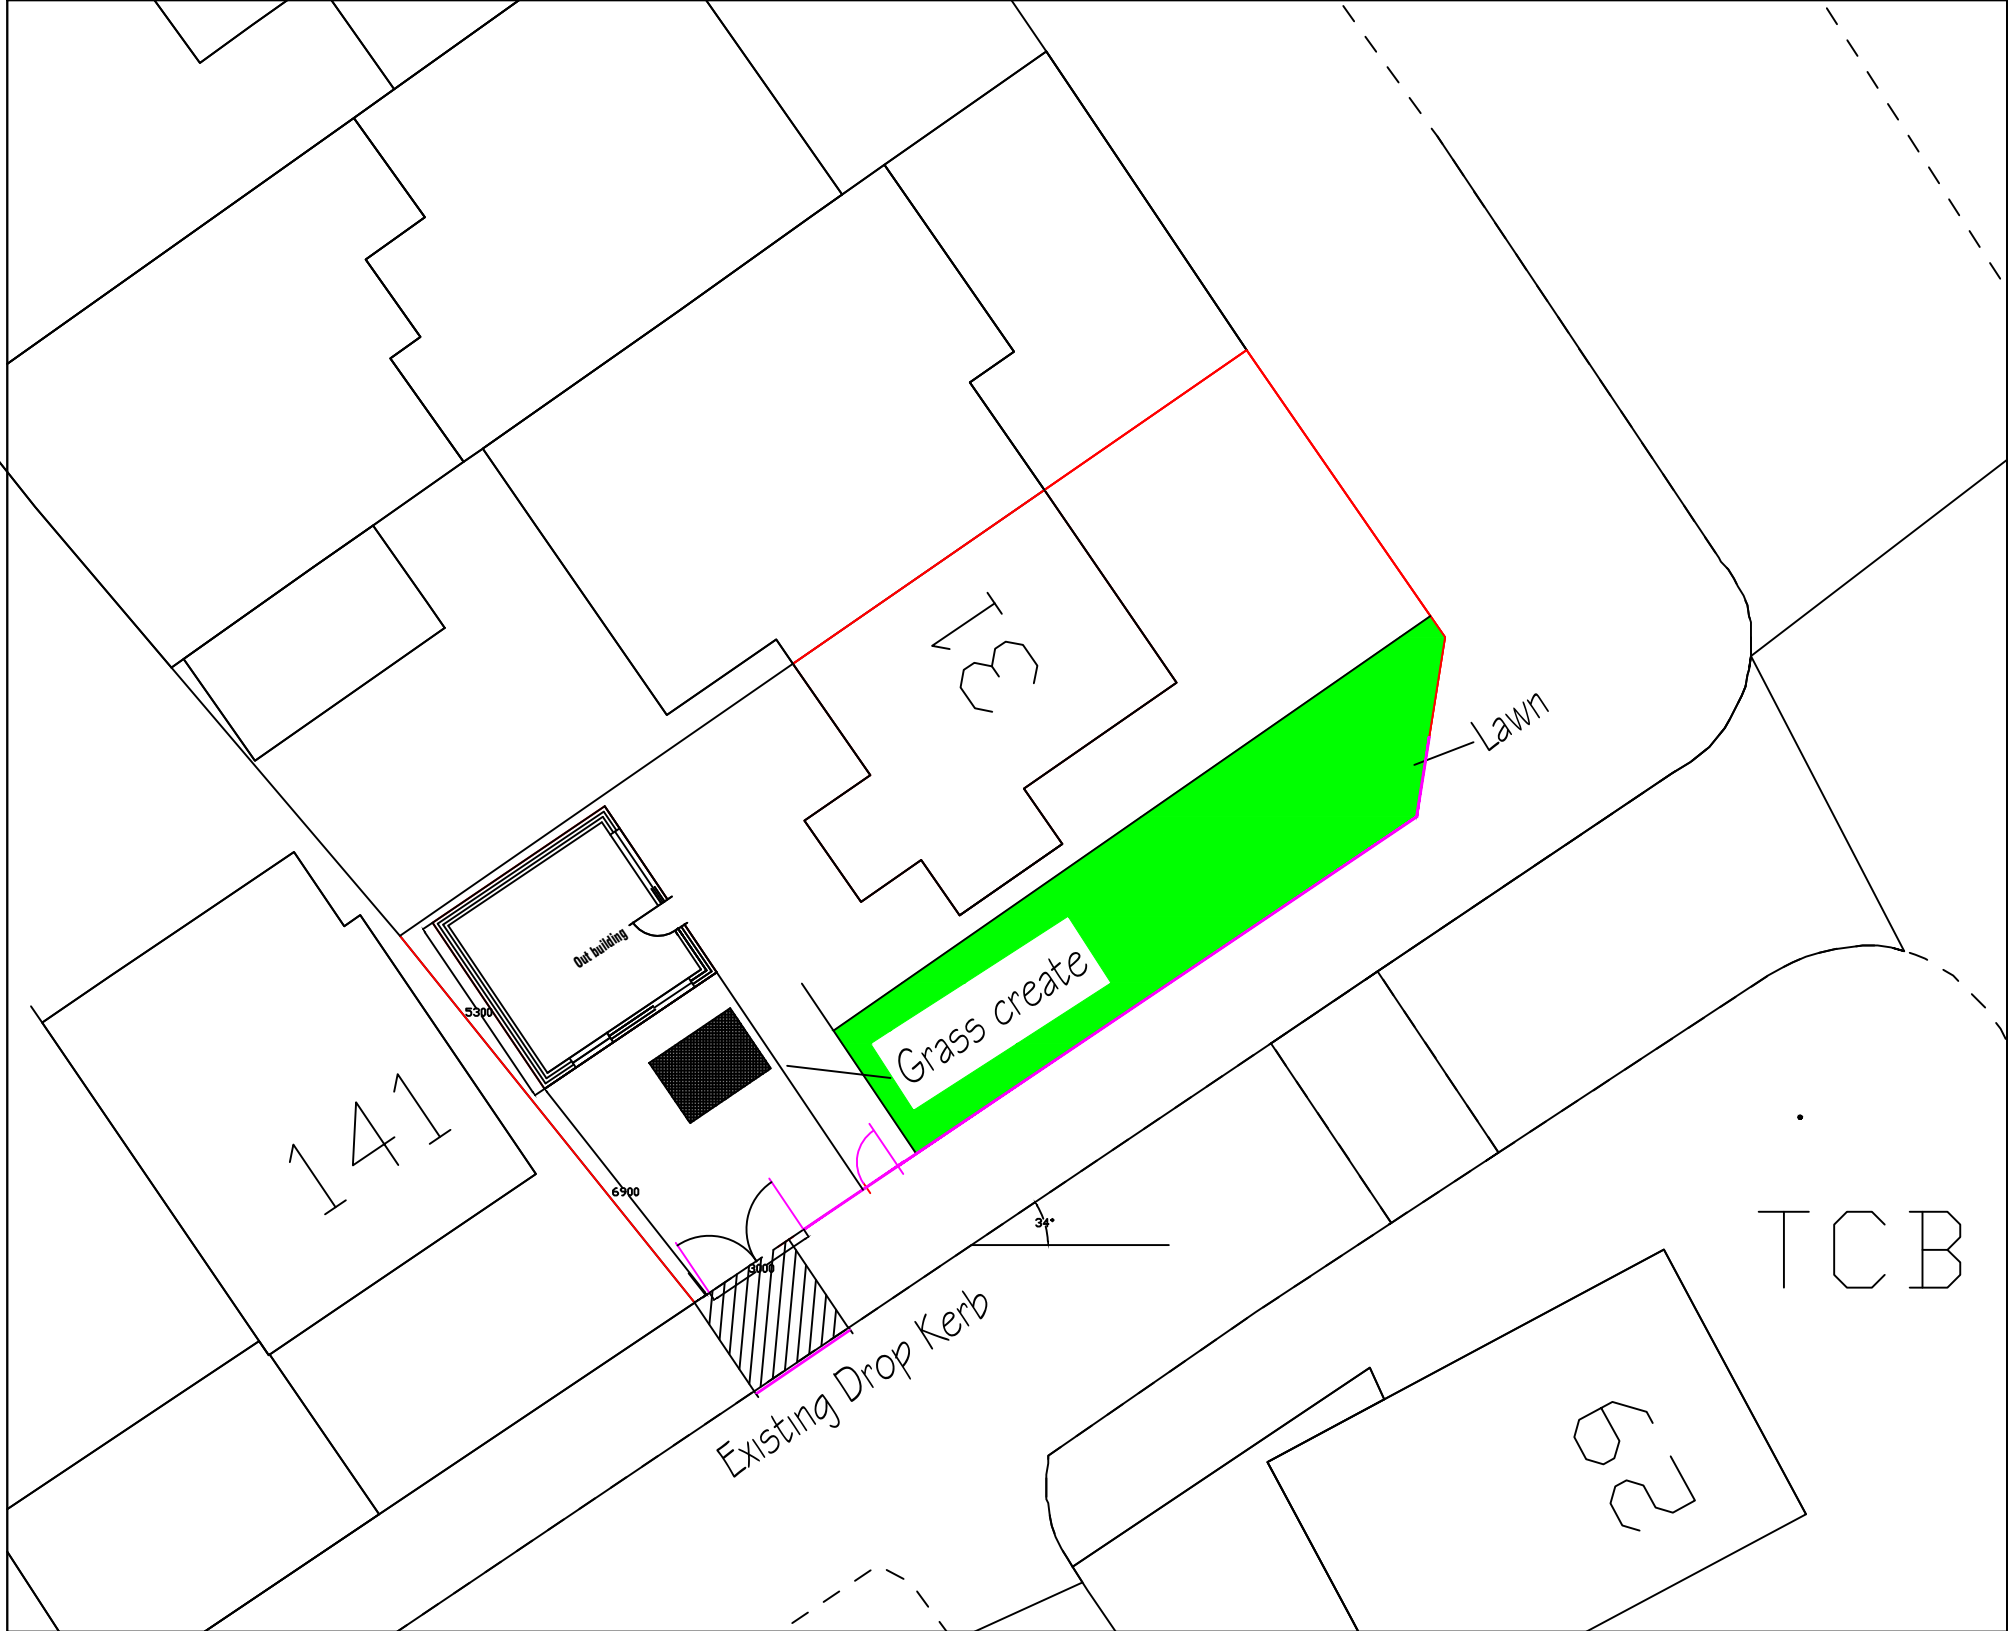

|           |          |  |  |
|-----------|----------|--|--|
| 08.6.23 C | Planning |  |  |
| 16.8.23 D | Planning |  |  |
| 21.8.23 E | Planning |  |  |
| 23.8.23 F | Planning |  |  |

H S H

Engineering Design Services  
428 Cheetham Hill Road Cheetham Manchester  
M8 9LE, UK 01617956385,07940197 333

|               |                                                                      |            |         |
|---------------|----------------------------------------------------------------------|------------|---------|
| project title | Proposed construction of an outbuilding at the rear of the property. |            |         |
| client        | Mr Mohammed Rizwan & Mohammed Ansar                                  |            |         |
| dwg. title    | Proposed Layout Indicating Drop Kerb                                 |            |         |
| dwg. no.      | sheet no.                                                            | scale.     | job no. |
| 06F           |                                                                      | 1:200 @ A3 |         |

31 Bury Old Road M25 0EY

|           |             |              |           |
|-----------|-------------|--------------|-----------|
| drawn by. | checked by. | approved by. | date      |
| TZ        |             |              | June 2019 |