



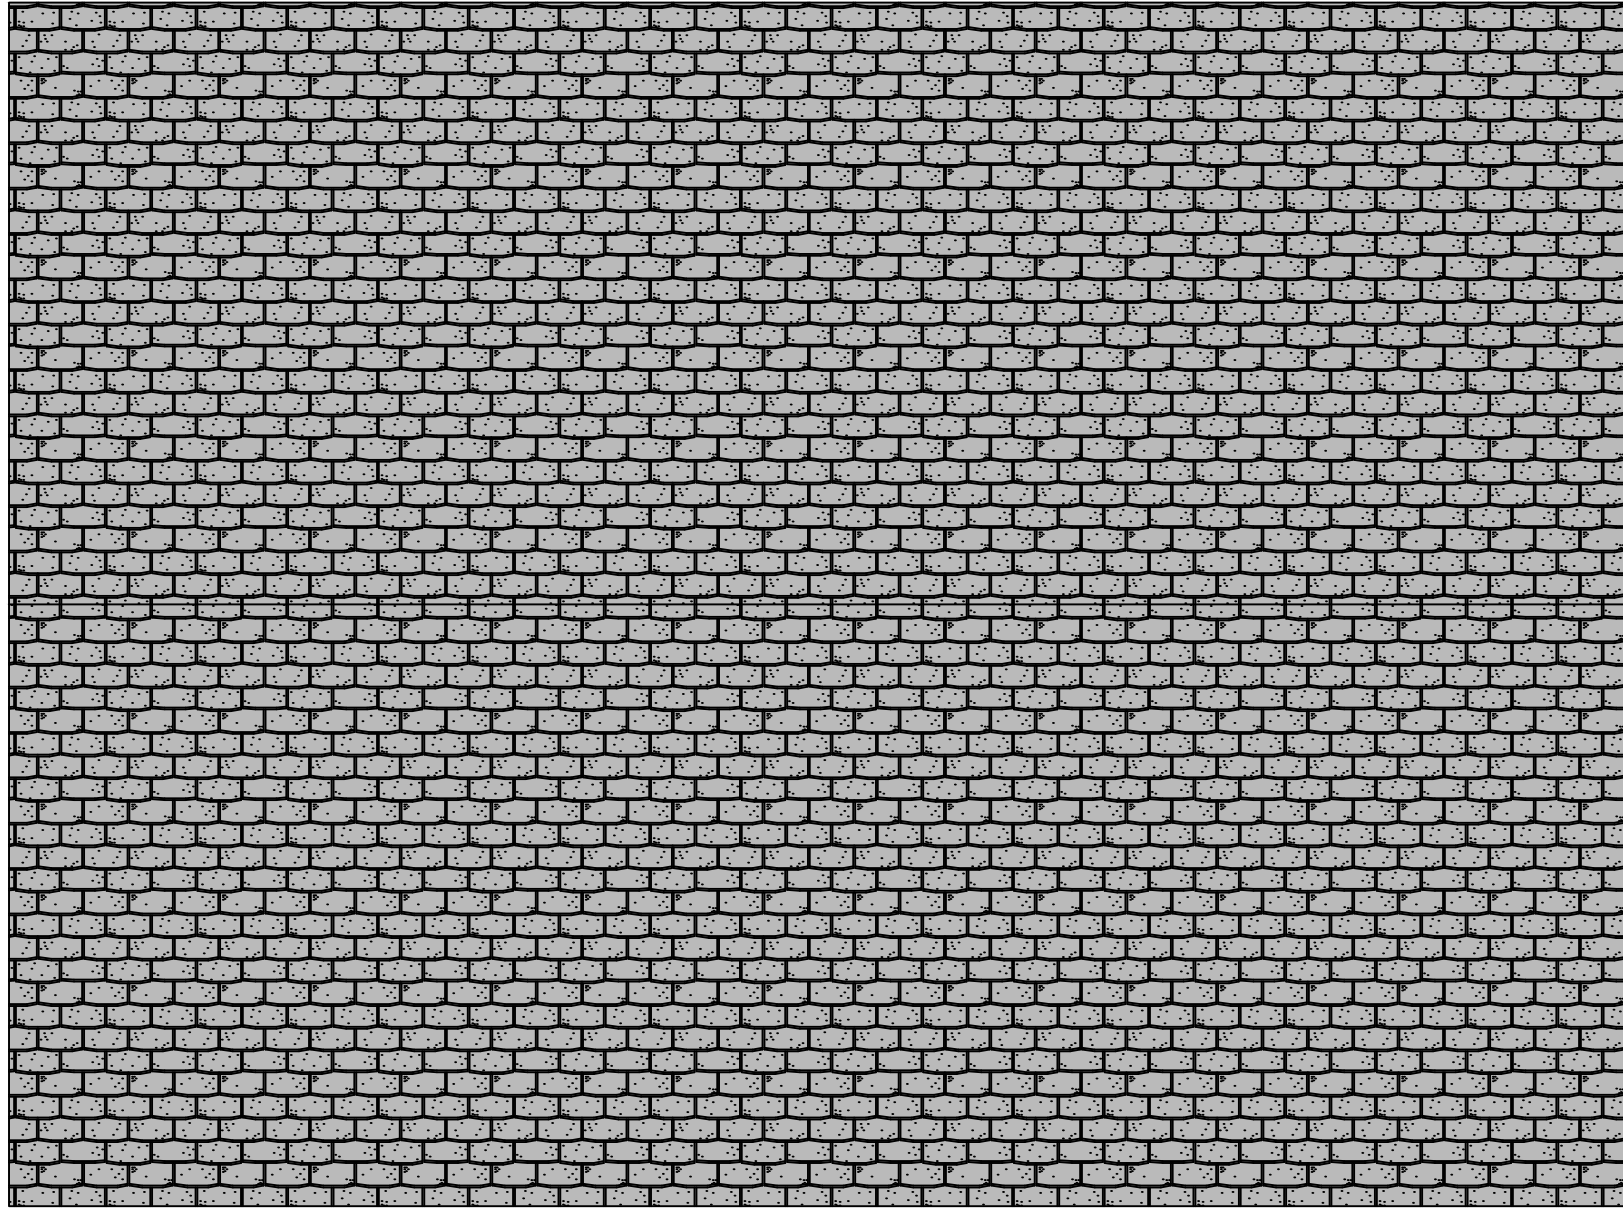

0m 1m 2m 3m 4m 5m

Existing Roof Layout

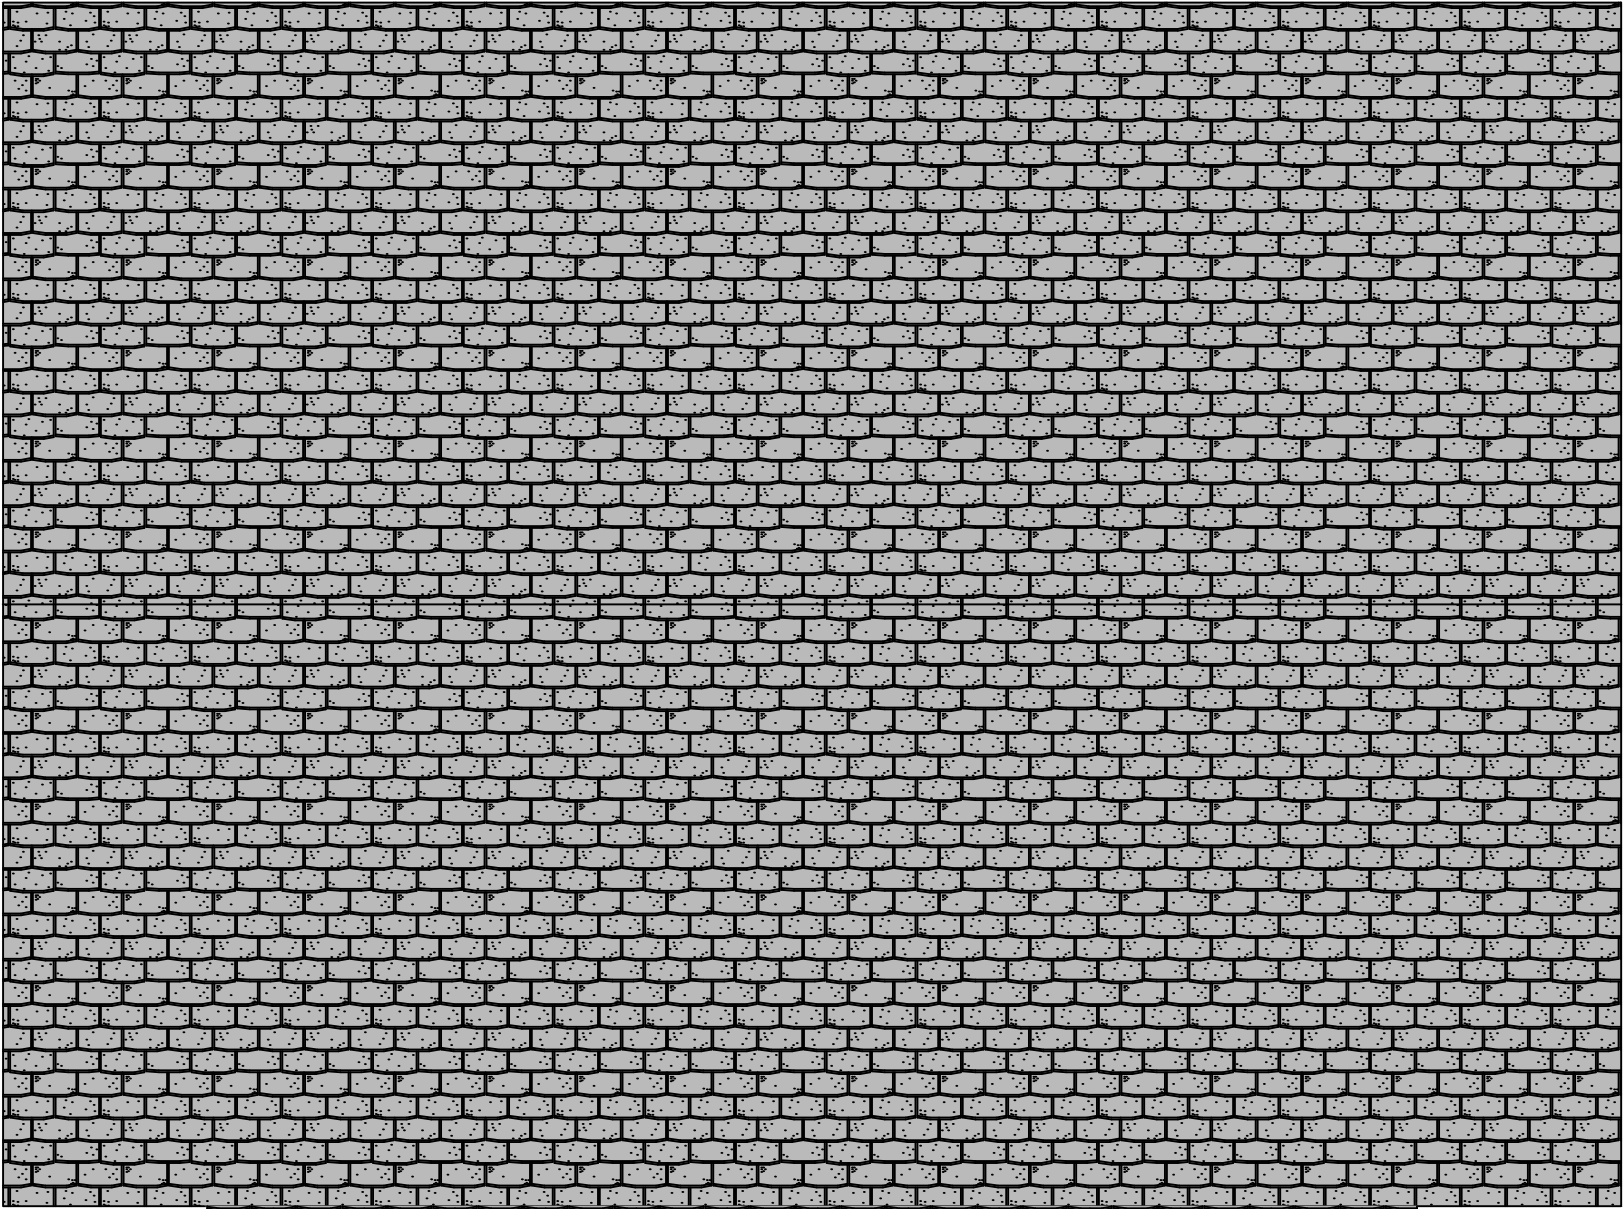

0m 1m 2m 3m 4m 5m

Proposed Roof Layout

Proposed change of use and alterations at :

1 The Poplars
Brandlesholme
Bury
BL8 1JH

PARTY WALL ACT 1996
Any Person carrying out works affecting party walls, or involving excavations for foundations adjacent to a party wall, should serve a notice on all adjoining owners before work commences.
If a adjoining neighbour is concerned about the works, you are advised to engage the services of a private surveyor to act on your behalf in the formal procedures or agreements which are now required by the above act. Failure to comply with the act may result in the adjoining owner taking civil action against you.
Please inform the adjoining neighbours of the forthcoming works at your earliest convenience. Party Wall Agreement to be arranged by client.

CLIENT:	Deborah Scott
CONTRACT No:	PCE-Scott-June-24
DATE:	25th June 2024
SCALE:	1:50. @ A1
DWG No:	PCE-Scott-June-24-roof layouts
L.A:	Bury Metropolitan Borough Council
AMENDMENTS:	DATE:



40 Queensway
Euxton
Chorley
Lancashire
PR7 6PW
www.pcedesigns.co.uk
info@pcedesigns.co.uk
pcedesigns@aol.com
01257 233850: Office
07515878823: Mobile

PCE DESIGNS LTD