



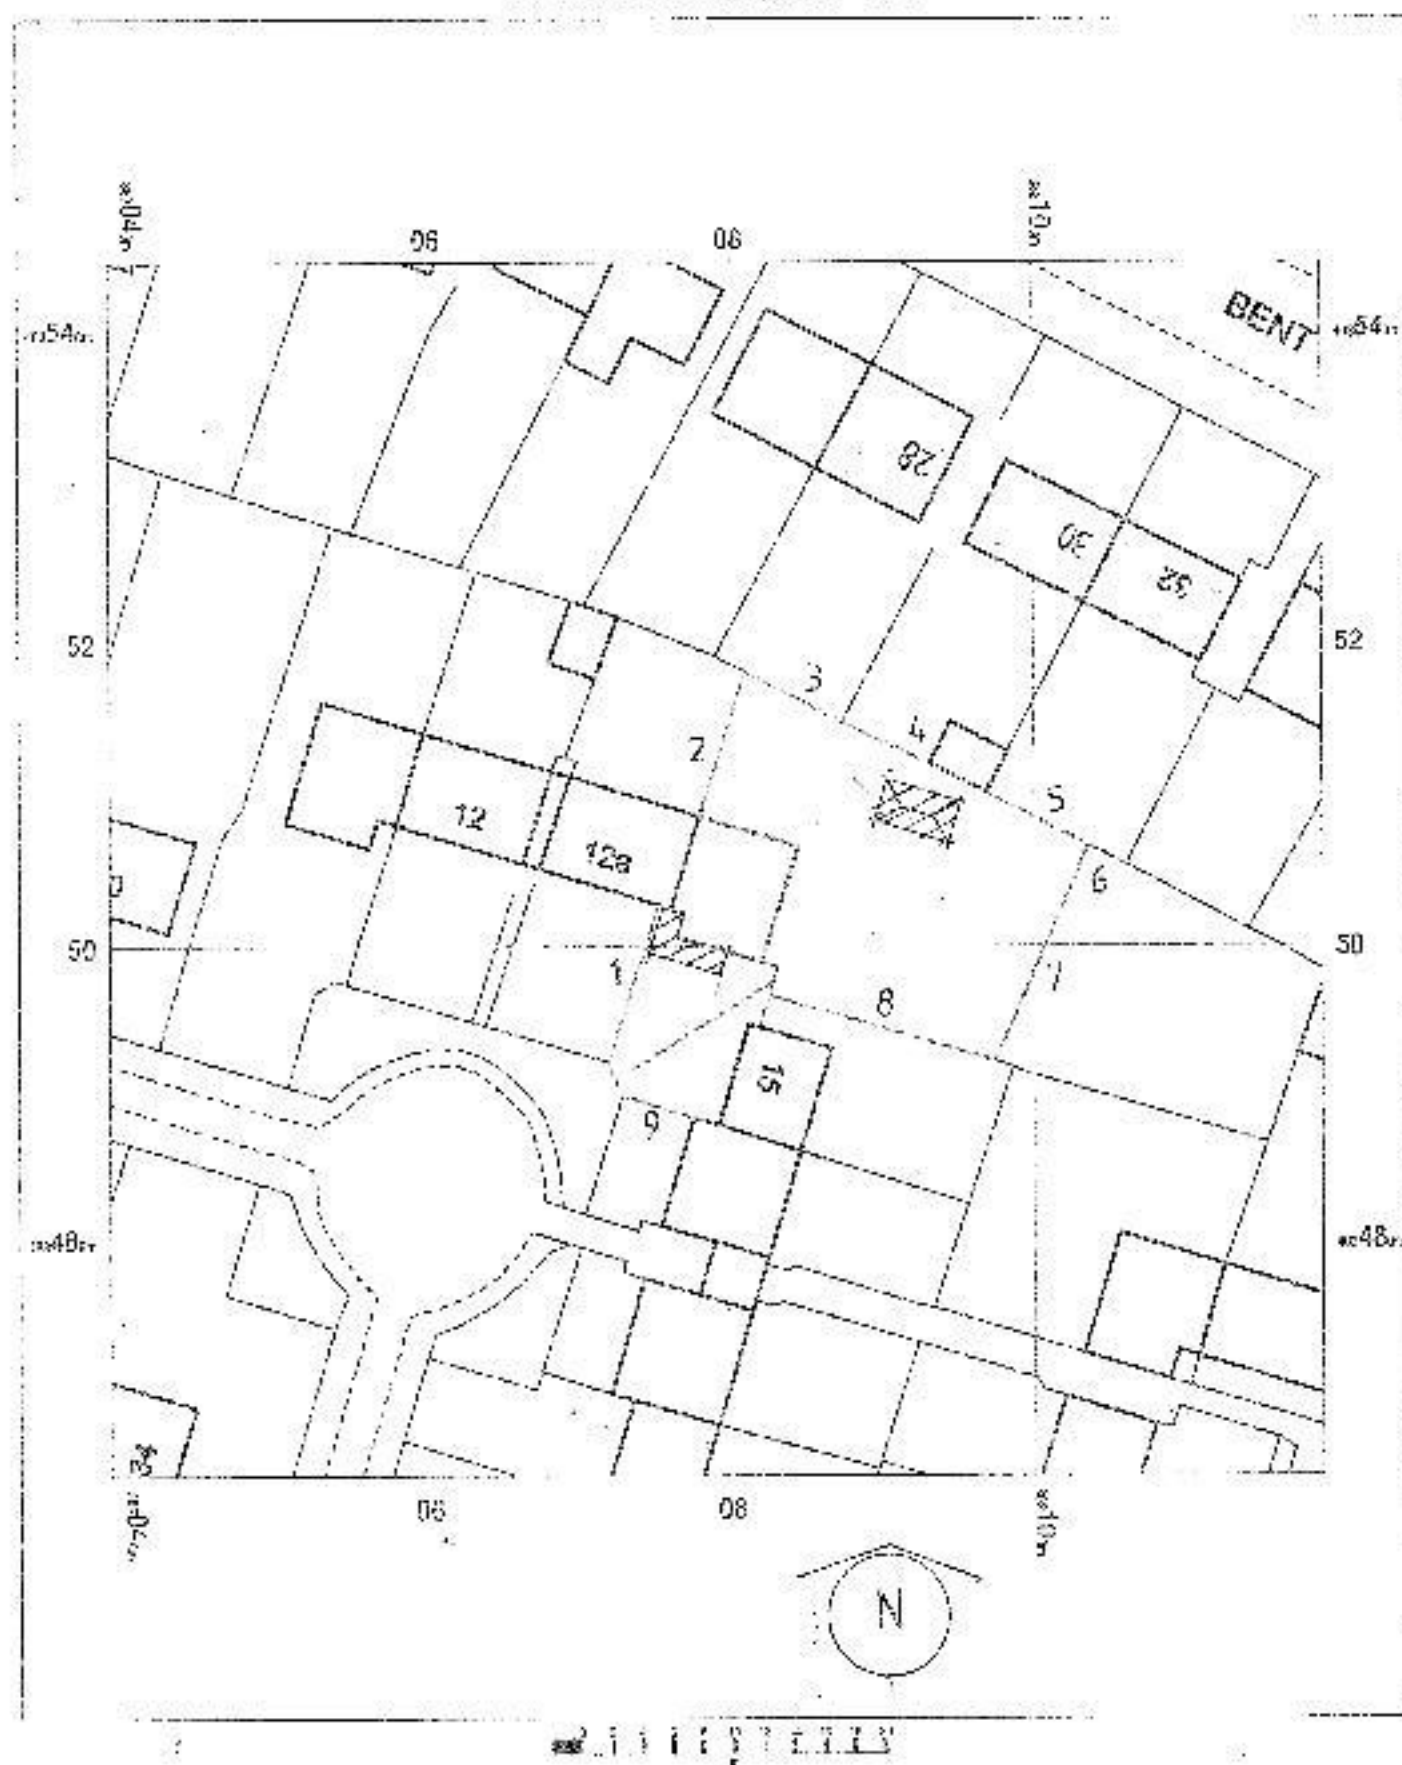


Boundary Key



- | | | |
|---|------------------------------------|--------|
| 1 | waney lap post and panel | 1-200m |
| 2 | concrete post and panel | 1-800m |
| 3 | waney lap post and panel | 1-200m |
| 4 | vertical boarded panel | 1-200m |
| 5 | waney lap post and panel | 1-800m |
| 6 | 1 section waney lap post and panel | 1-800m |
| 7 | privet hedge | 2-300m |
| 8 | privet hedge | 2-300m |
| 9 | privet hedge | 1-800m |

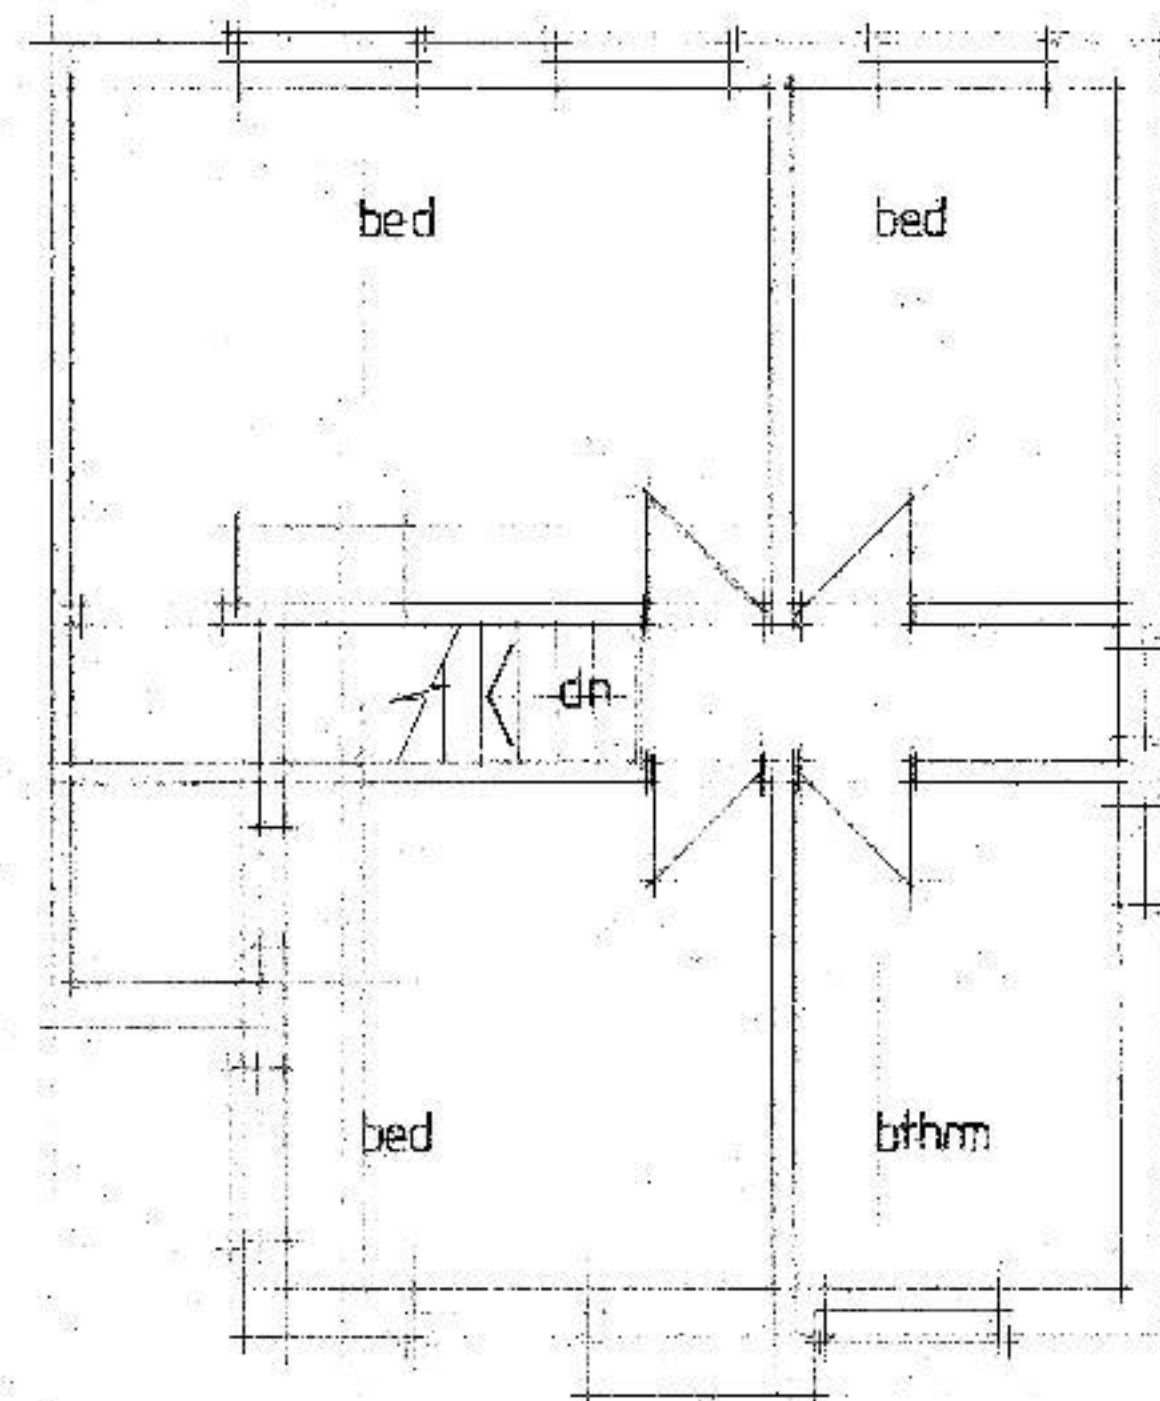

Existing First Floor

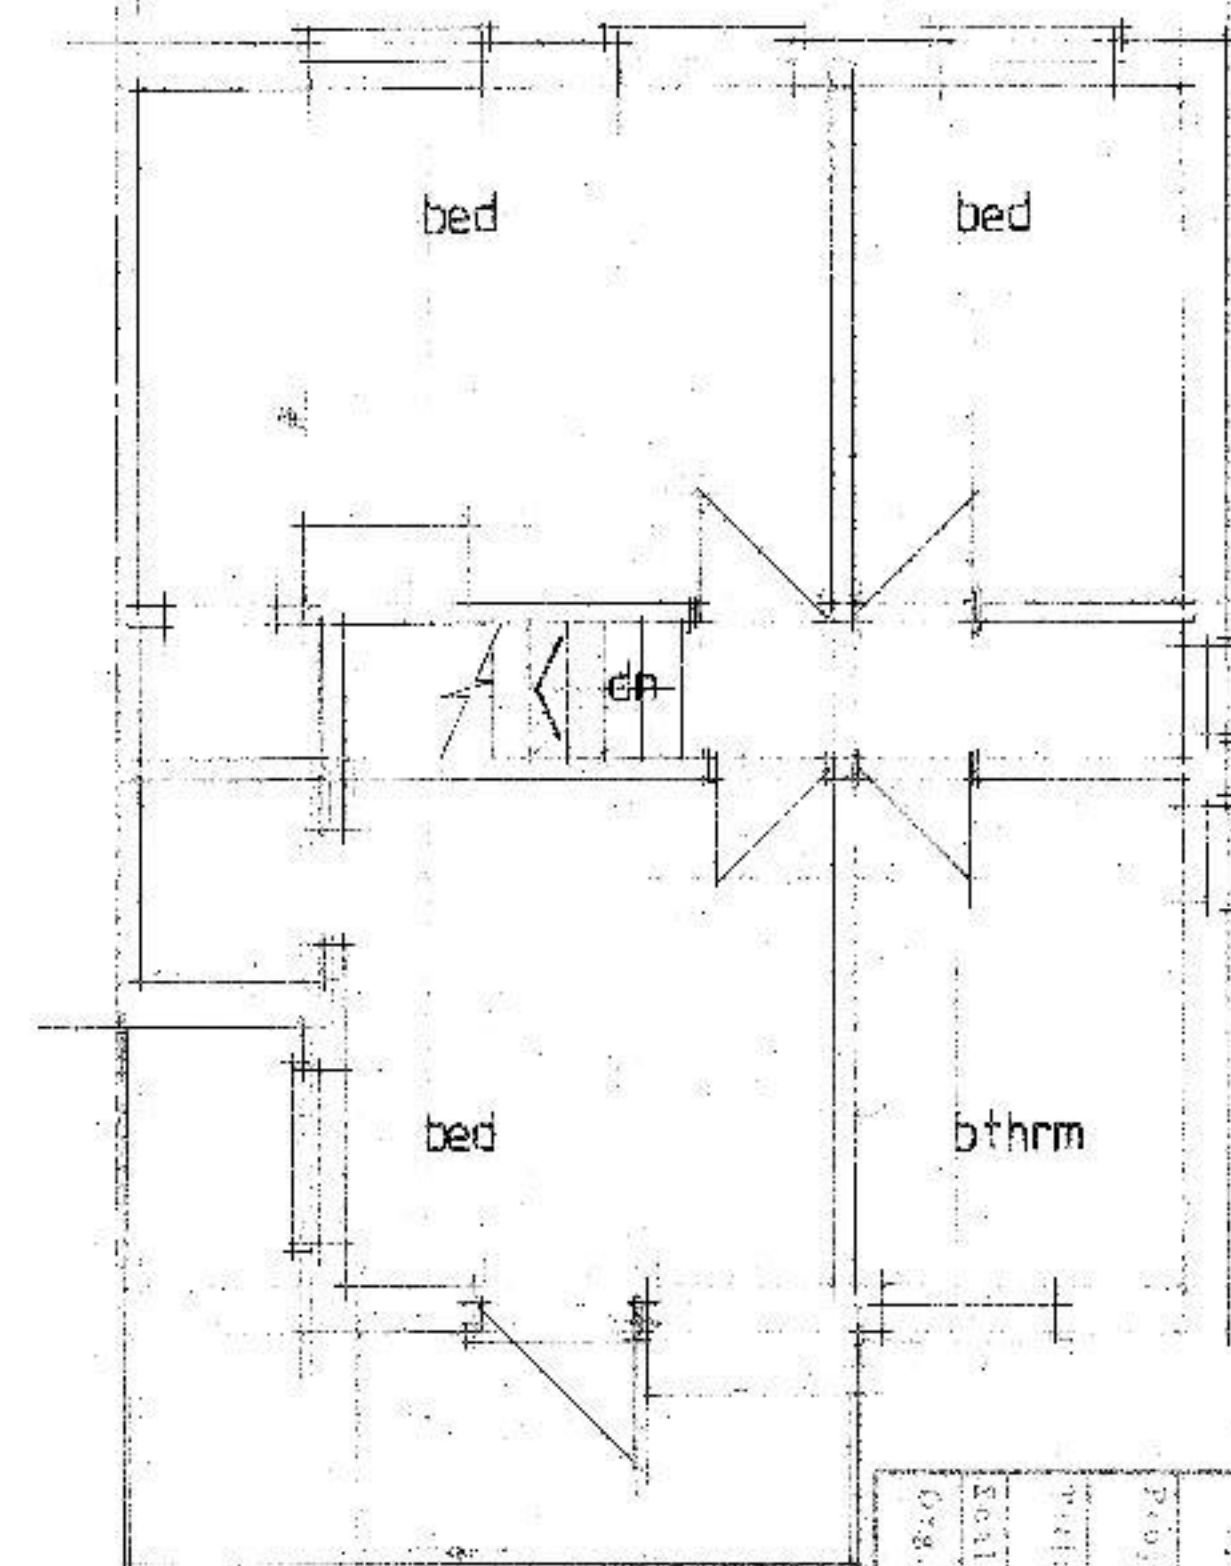

Proposed First Floor

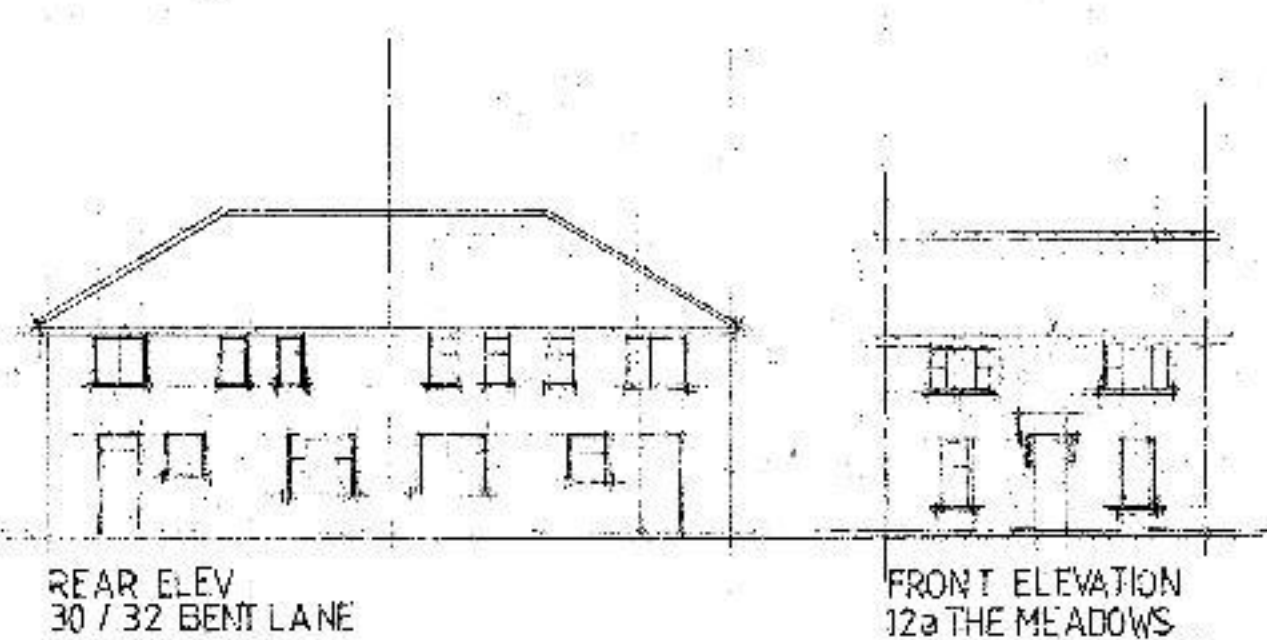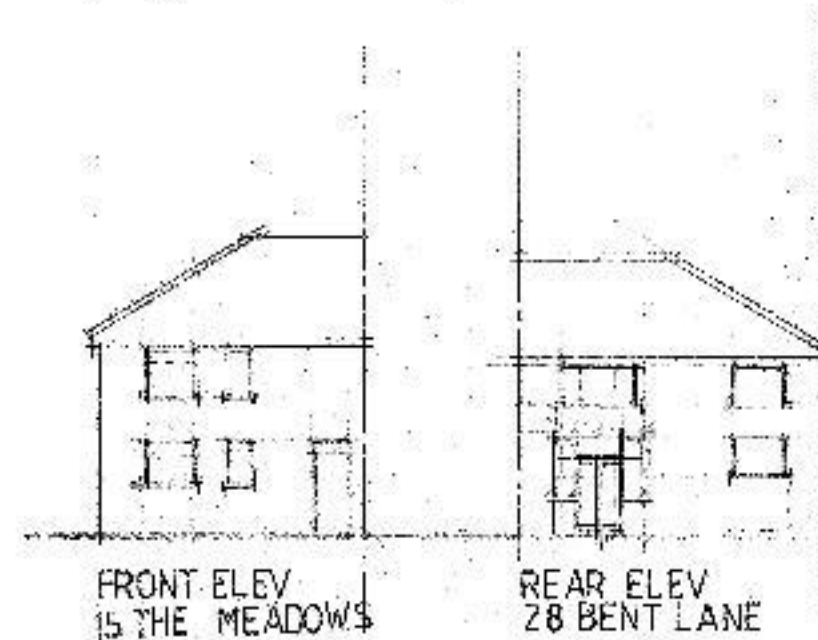

14 The Meadows
 14 The Meadows, Preswiche Bury
 Project 14 The Meadows Preswiche Bury
 Scale 1:500
 Date 15/01/2020
 Drawn by J. C. K.
 Checked by J. C. K.
 3