

Do not scale from this drawing. All dimensions to be checked on site prior to manufacture and construction. This drawing is the property of Harrison Ince Holdings Limited and should not be reproduced without permission.
All discrepancies to be brought to the attention of the architect immediately.
This drawing is to be read in conjunction with the specification / bill of quantities and related drawings.


REVISIONS			
-	FIRST ISSUE	29.04.2024	CG

EXISTING ELEVATION A
Scale 1:50

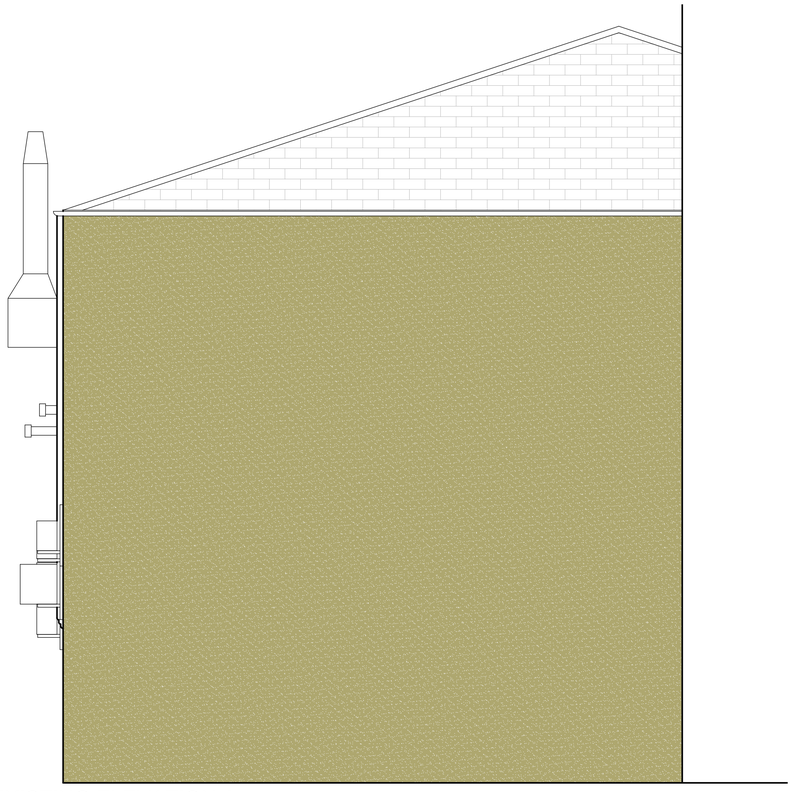

EXISTING ELEVATION C
Scale 1:50

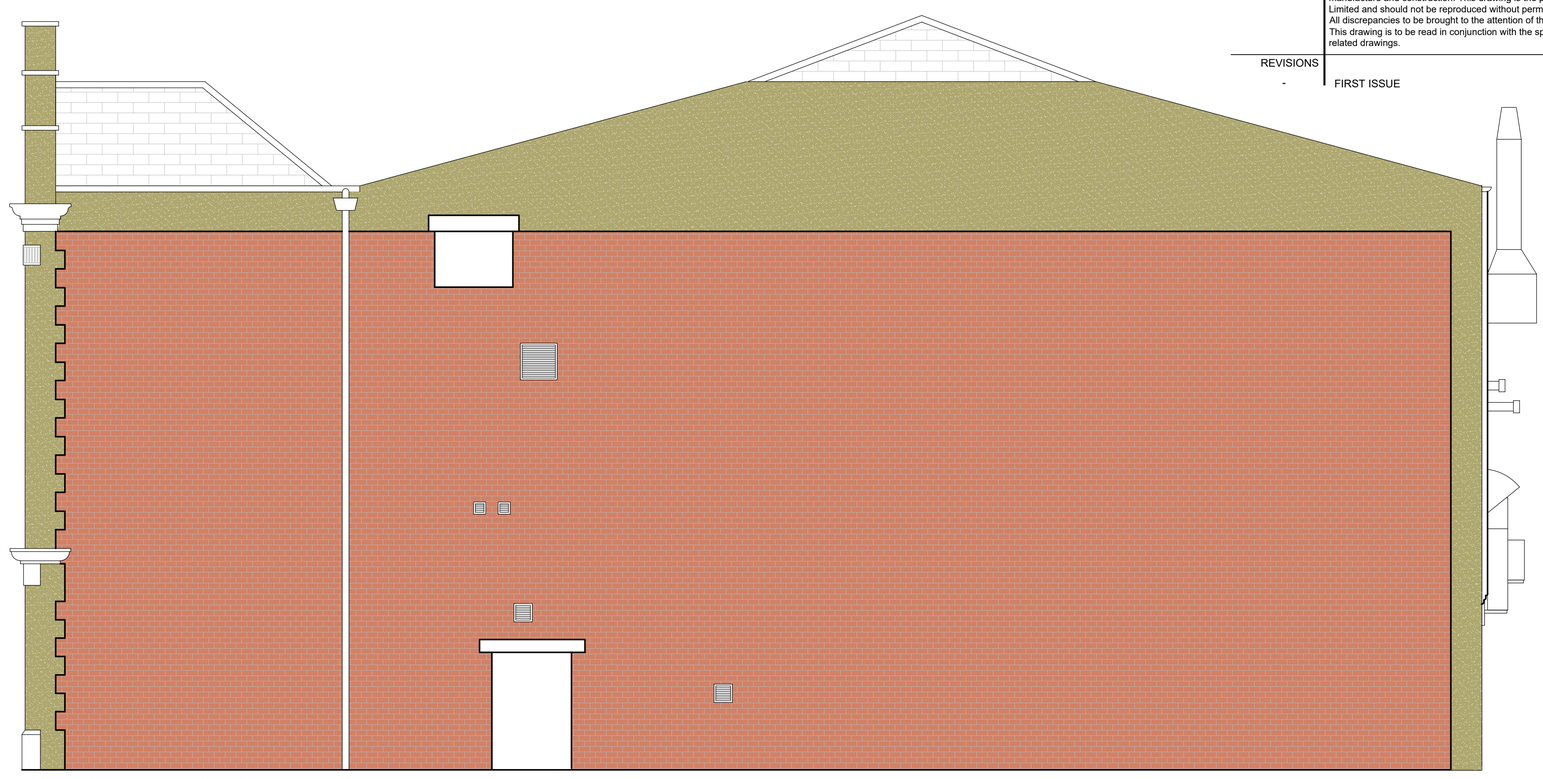

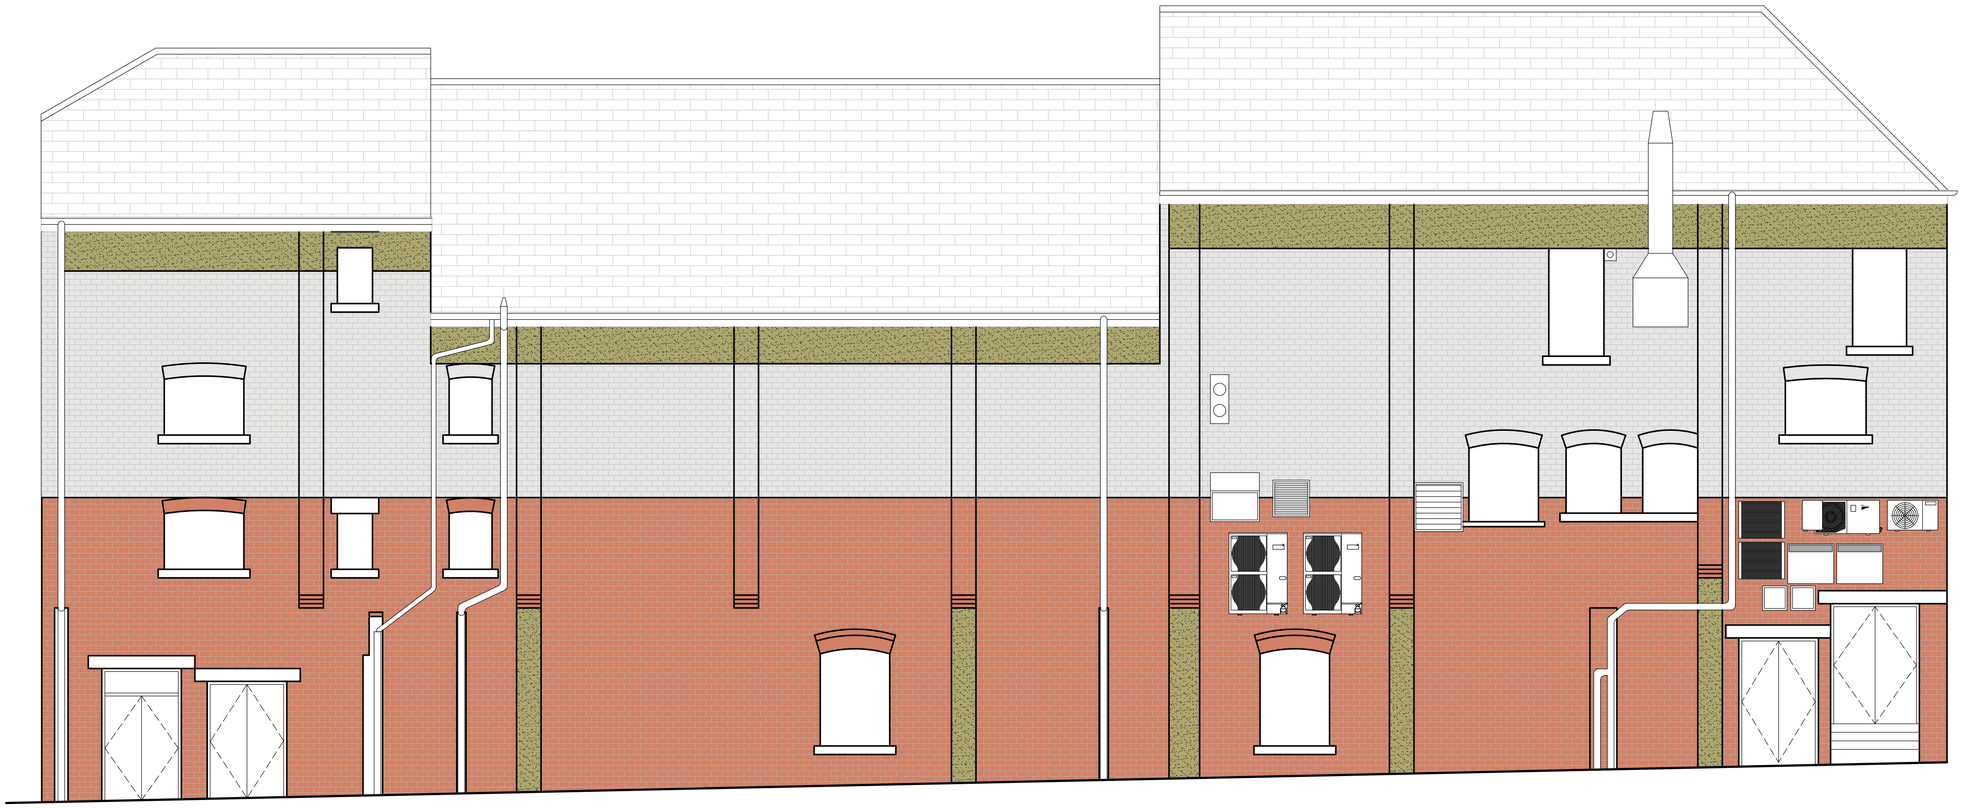

EXISTING ELEVATION B
Scale 1:50

@1:50 scale

0 1m

0.5m 2m 5m

HARRISON INCE
ARCHITECTS INTERIOR DESIGNERS

CLIENT	JD WETHERSPOON PLC
PROJECT	THE ART PICTURE HOUSE 36 HAYMARKET ST, BURY, BL9 0AY
TITLE	EXISTING REAR AND SIDE ELEVATIONS

DATE	APRIL 2024	SCALE	1:50 @ A1
JOB NO.	PN 6264-07	DWG. NO.	AS05
DRAWN	CAD/CG	CHECKED	

SUN HOUSE
2-4 LITTLE PETER STREET
KNOTT MILL
MANCHESTER
M15 4PS
TEL: 0161 236 3650
EMAIL: enquiries@harrison-ince.co.uk