
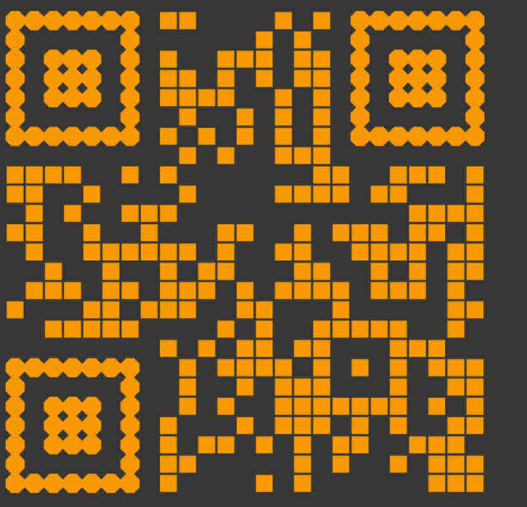
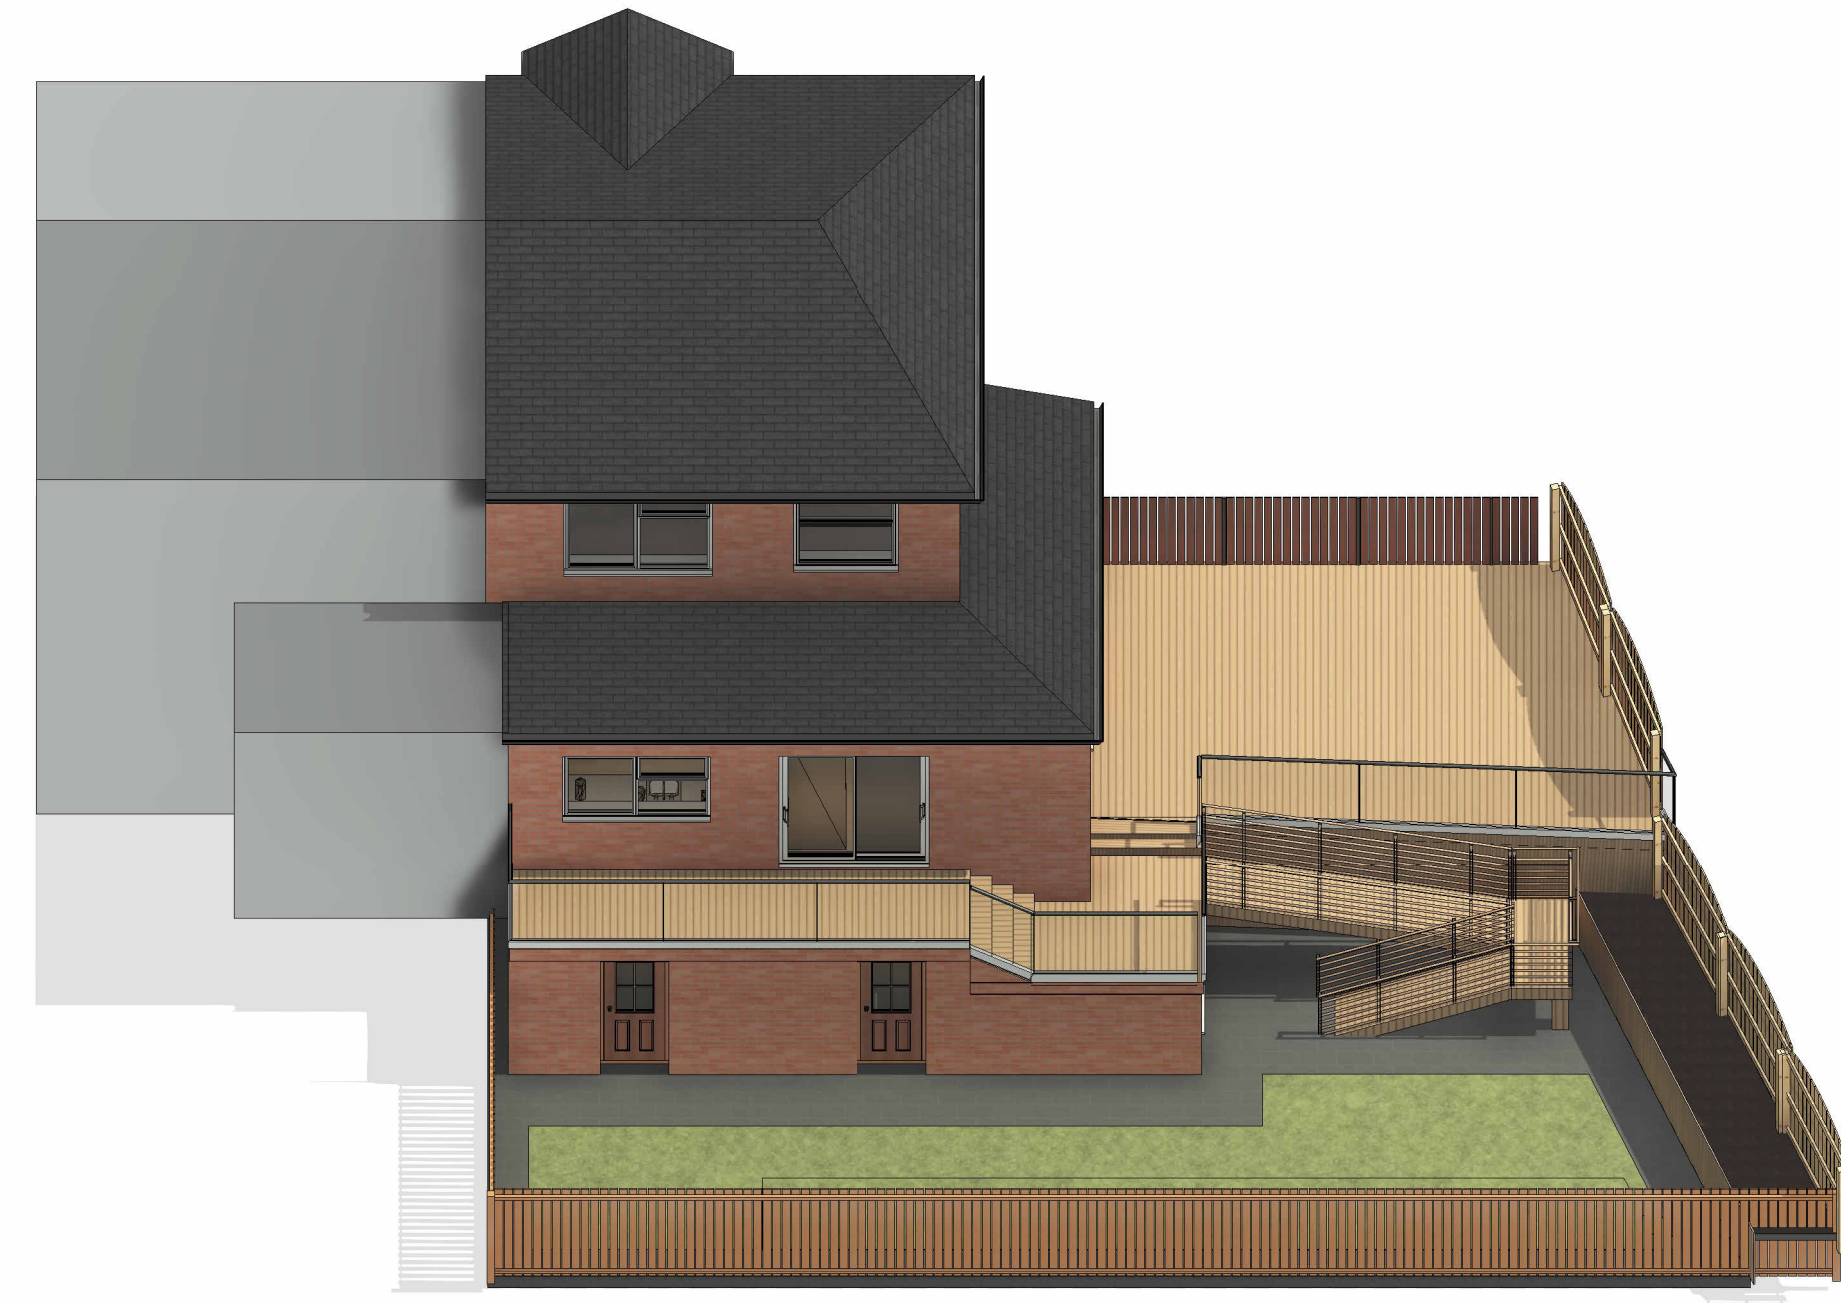


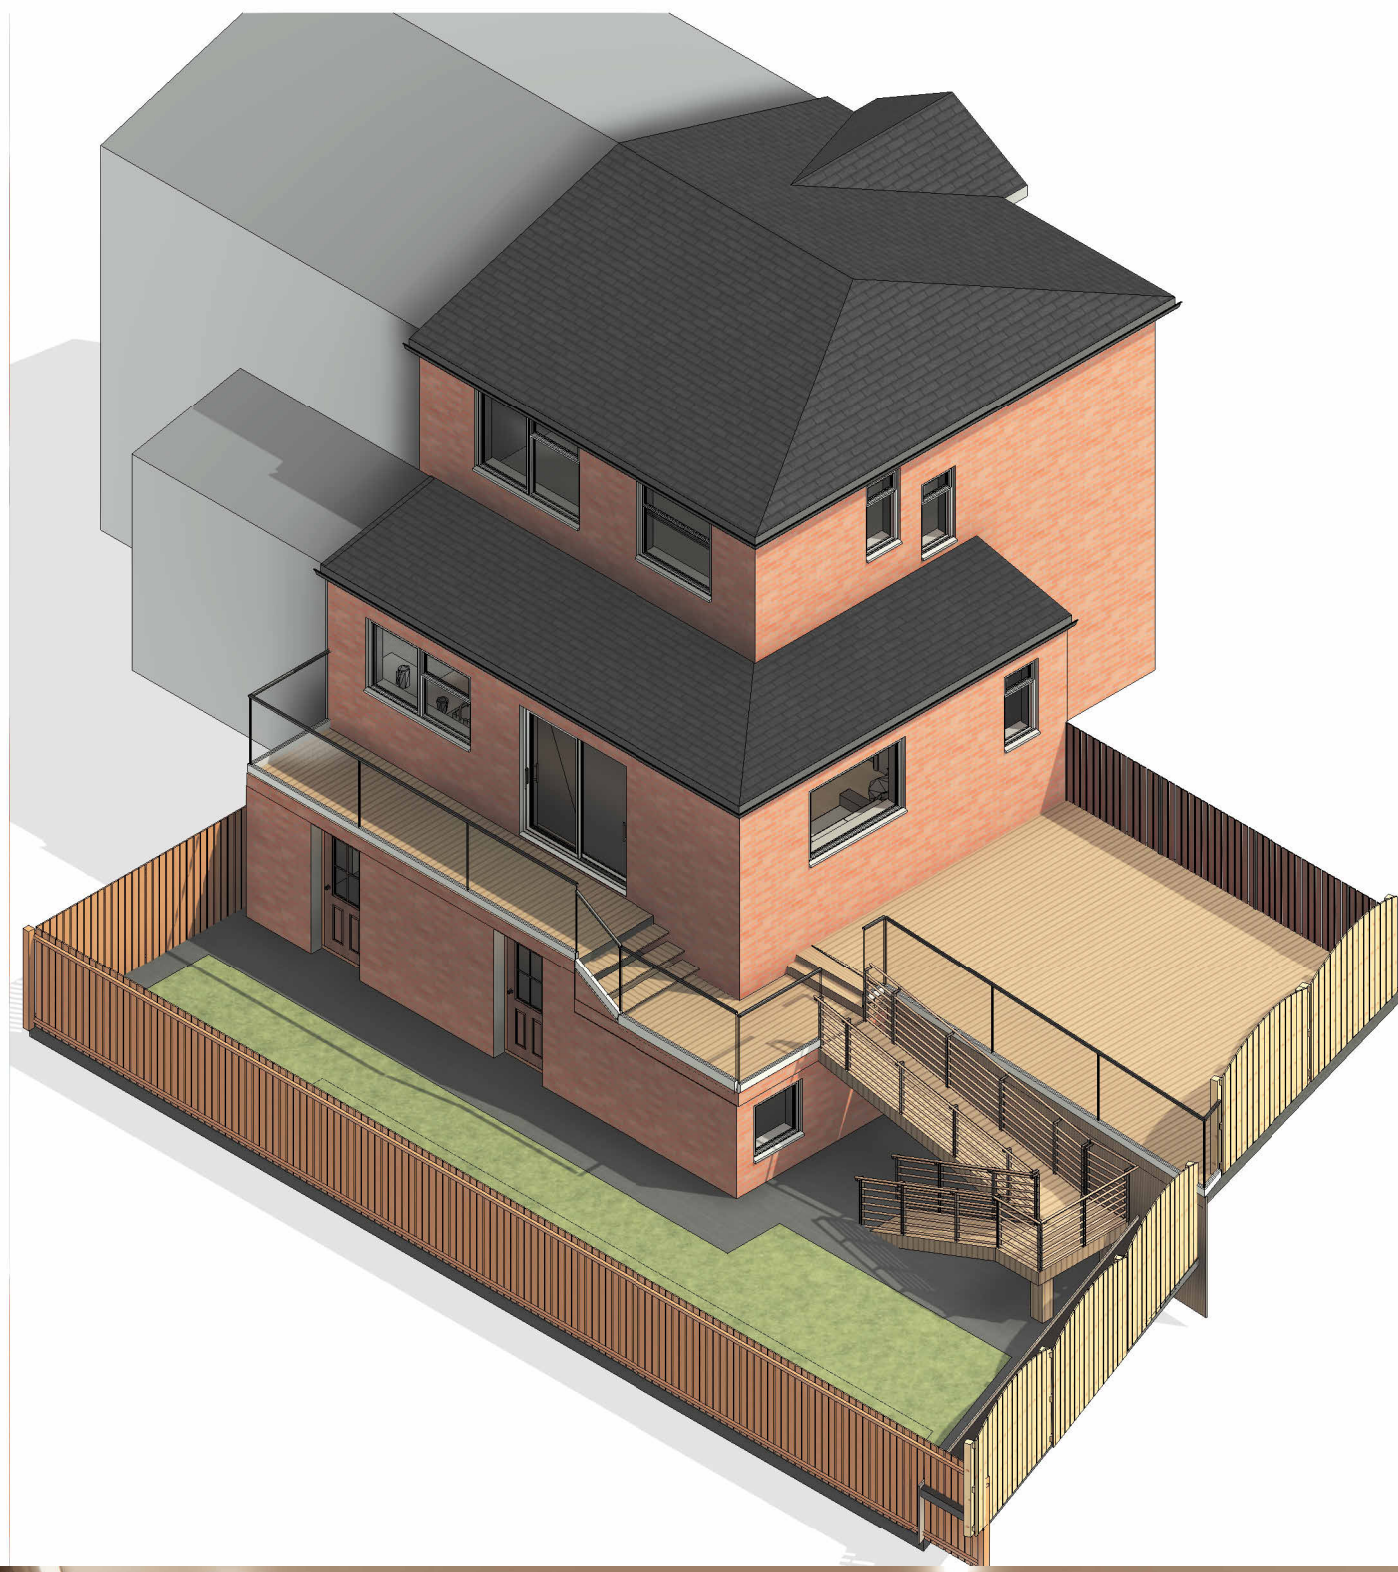

© Ideal Architects Limited
 WWW.Ideal-Architects.co.uk
 This Drawing & Design is the copyright of Ideal Architects Ltd and should not be reproduced without written consent.
 Contractors are to check all levels & dimensions on site prior to site works commencing & report discrepancies to the Designers.
 DO NOT SCALE FROM THIS DRAWING

Single Storey rear and side extension Option 1

22 Churd Drive, Prestwich, M25 3JW

Rev	Description	Date
Rev	Description	Date

Client: Paul Guest

3D views

(DR)A201
 Revision

