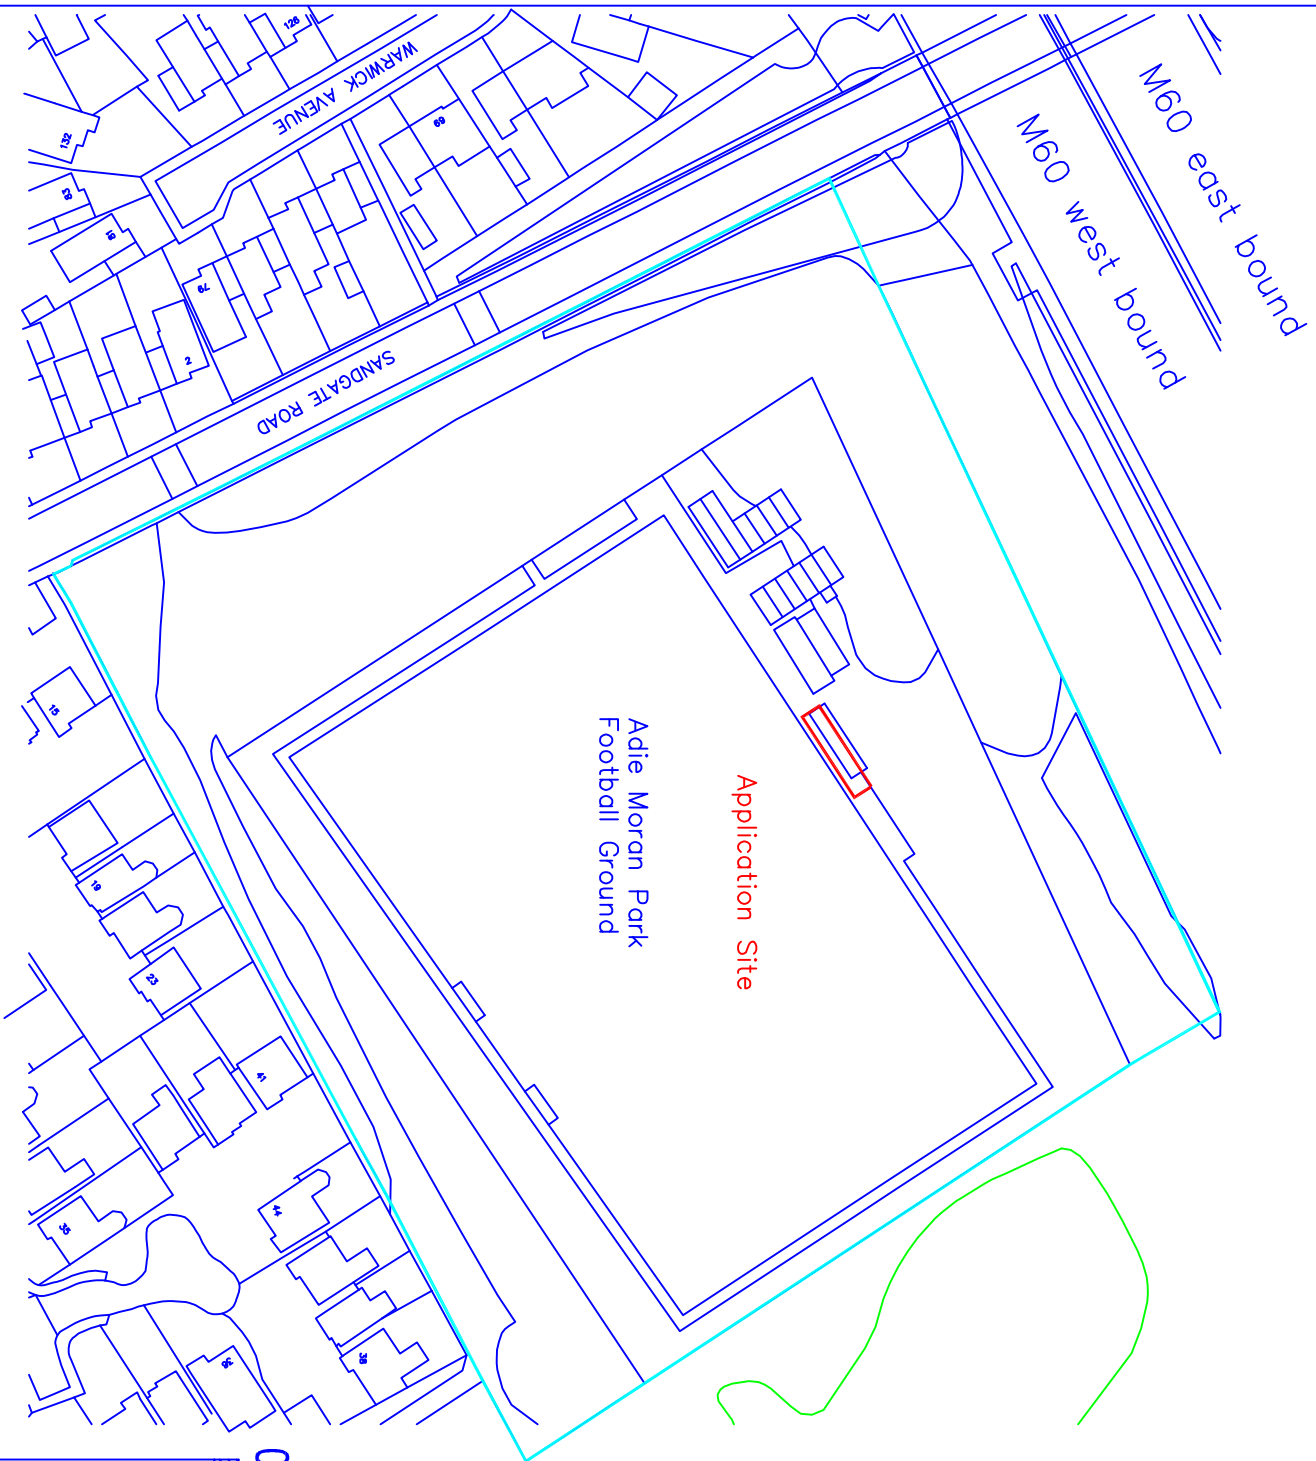


0 20 40 60 m

Prestwich Heys F C  
Sandgate Road  
Whitefield  
M25 5WG

scale 1:1250@A4  
October 2021

NK1-00

Location Plan

P P Y design Ltd