


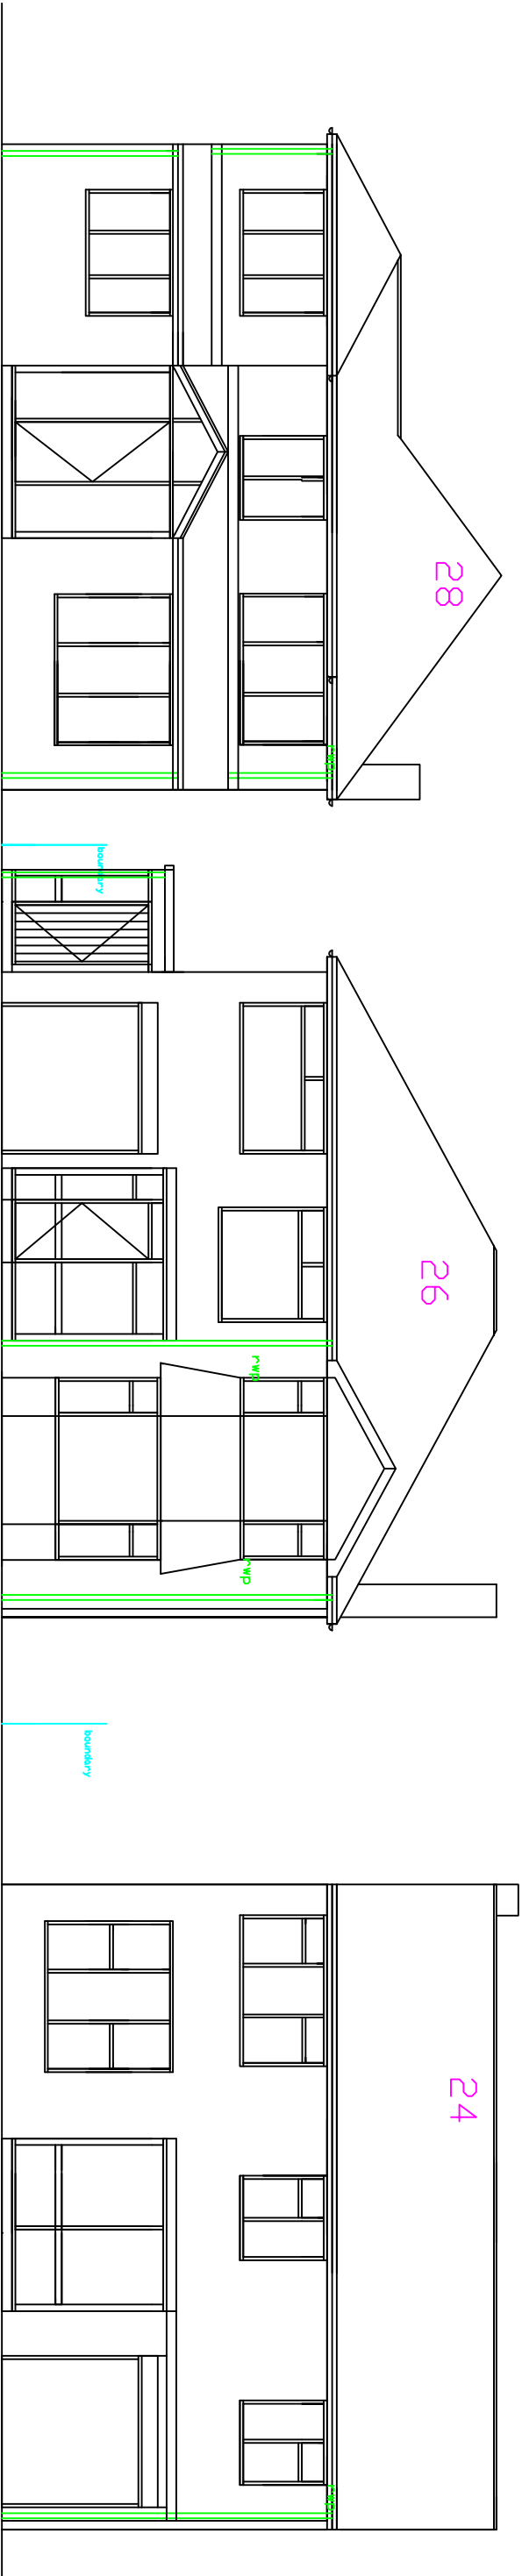

**FORMER FRONT
VIEW
STREET SCENE
1:100
(N026)**

PLEASE DO NOT SCALE OF THIS
DRAWING TAKE ALL DIMENSIONS ON
SITE
(builders Note)
Do not start any works until
all the approvals have been
obtained.
Any discrepancy to be reported
to Plans Drawn as soon as
possible.

client:
**DANIEL KHAN ,
26, HILLINBORN ROAD ,
WHITEFIELD,
M45 7RQ,**

scheme
**NEW BUILD HOUSE WITH OFF
ROAD PARKING
DETACHED SUMMER HOUSE
FRONT DROP KERB
NEW BOUNDARY FENCING**

project:
**BURY M.B .COUNCIL
PLANNING &
BUILDING CONTROL
APPLICATION**

date:
APRIL, 2022

drawn:
DRW

PLANS DRAWN

tel.no

07952934281

07856609593

email

Bawin@terbotton

@aol.com

www.plansdrawn.org

www.plansforproperty

.com

project no. **HR26**

drw. no. **77**

A3 paper