


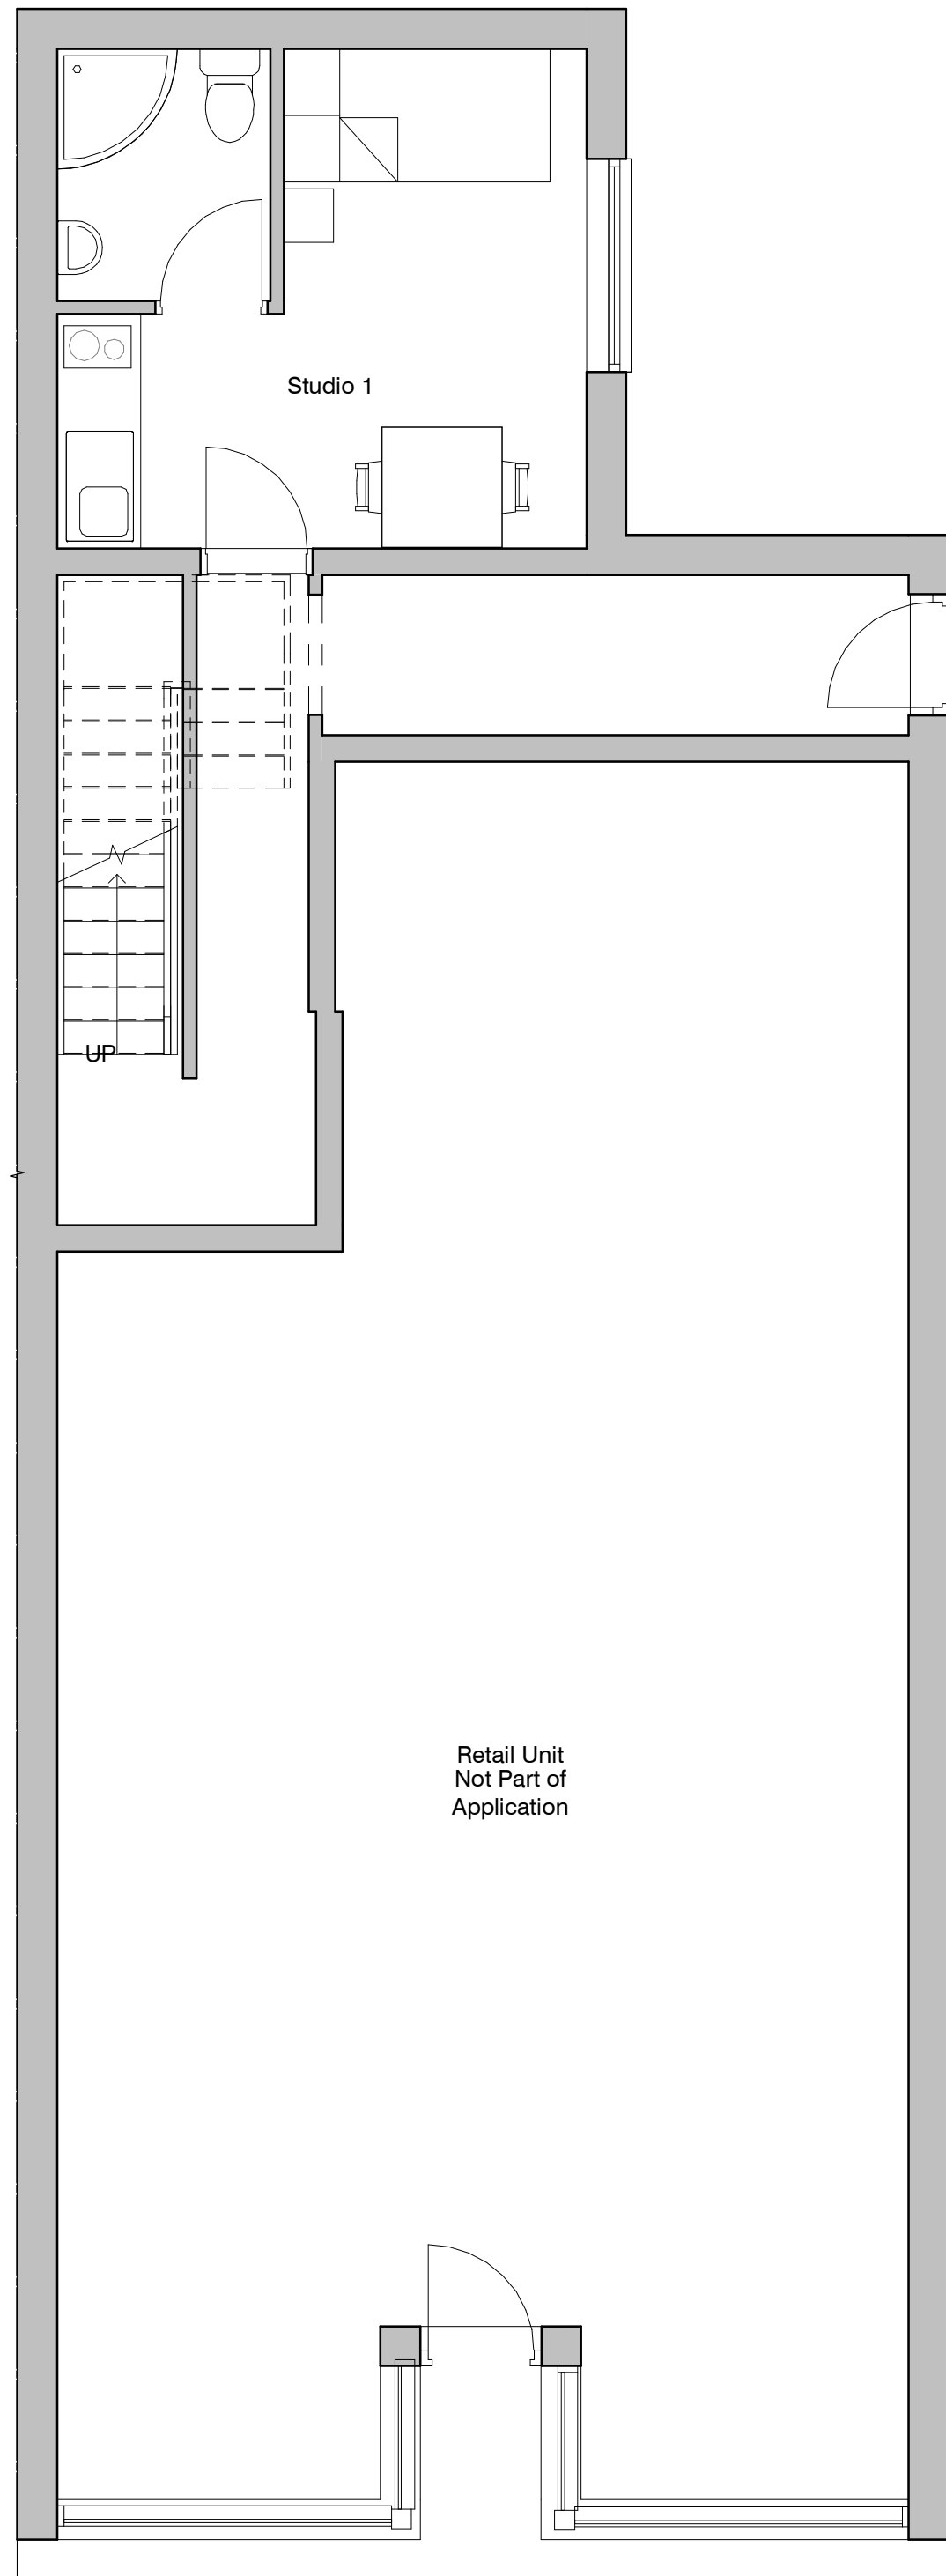


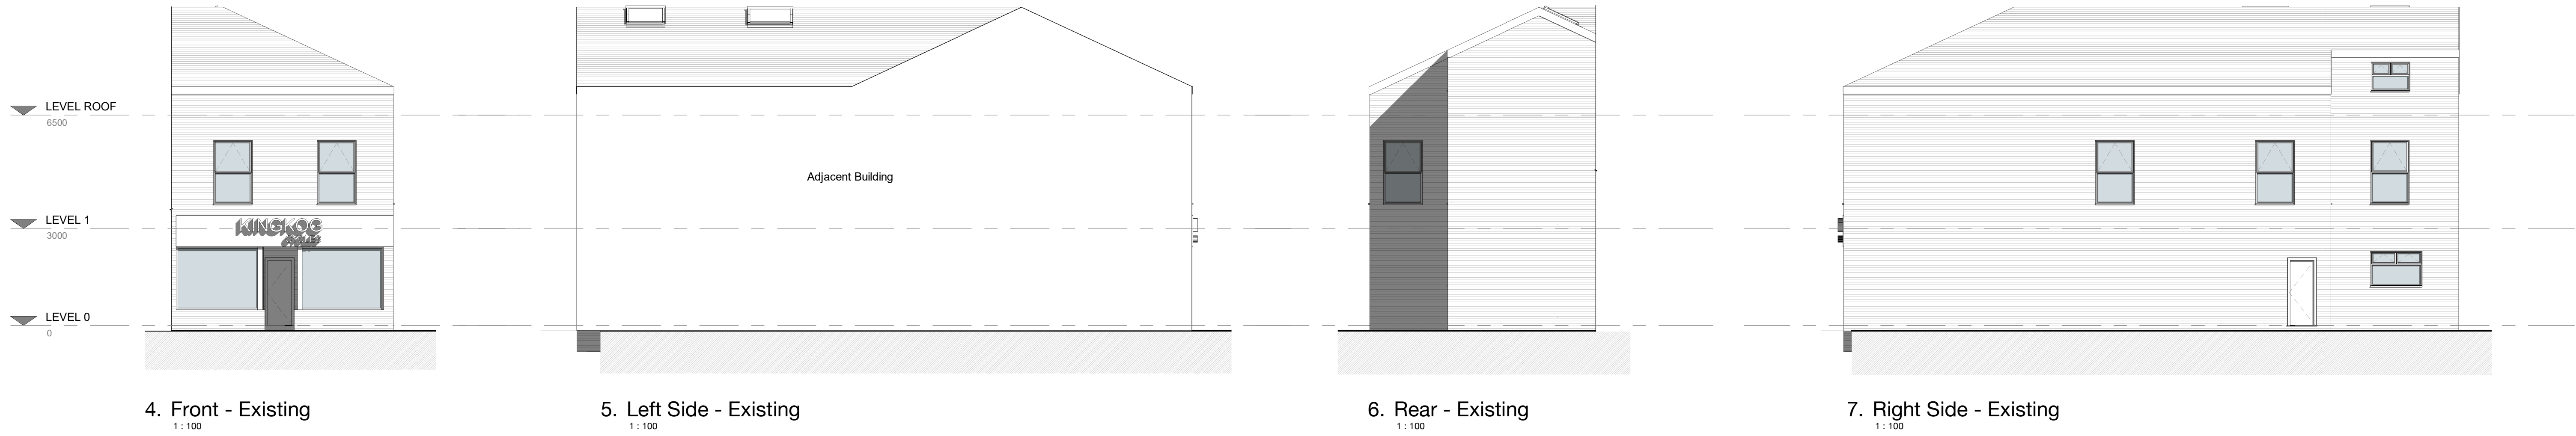

1. Level 0 - GA Existing
1 : 50

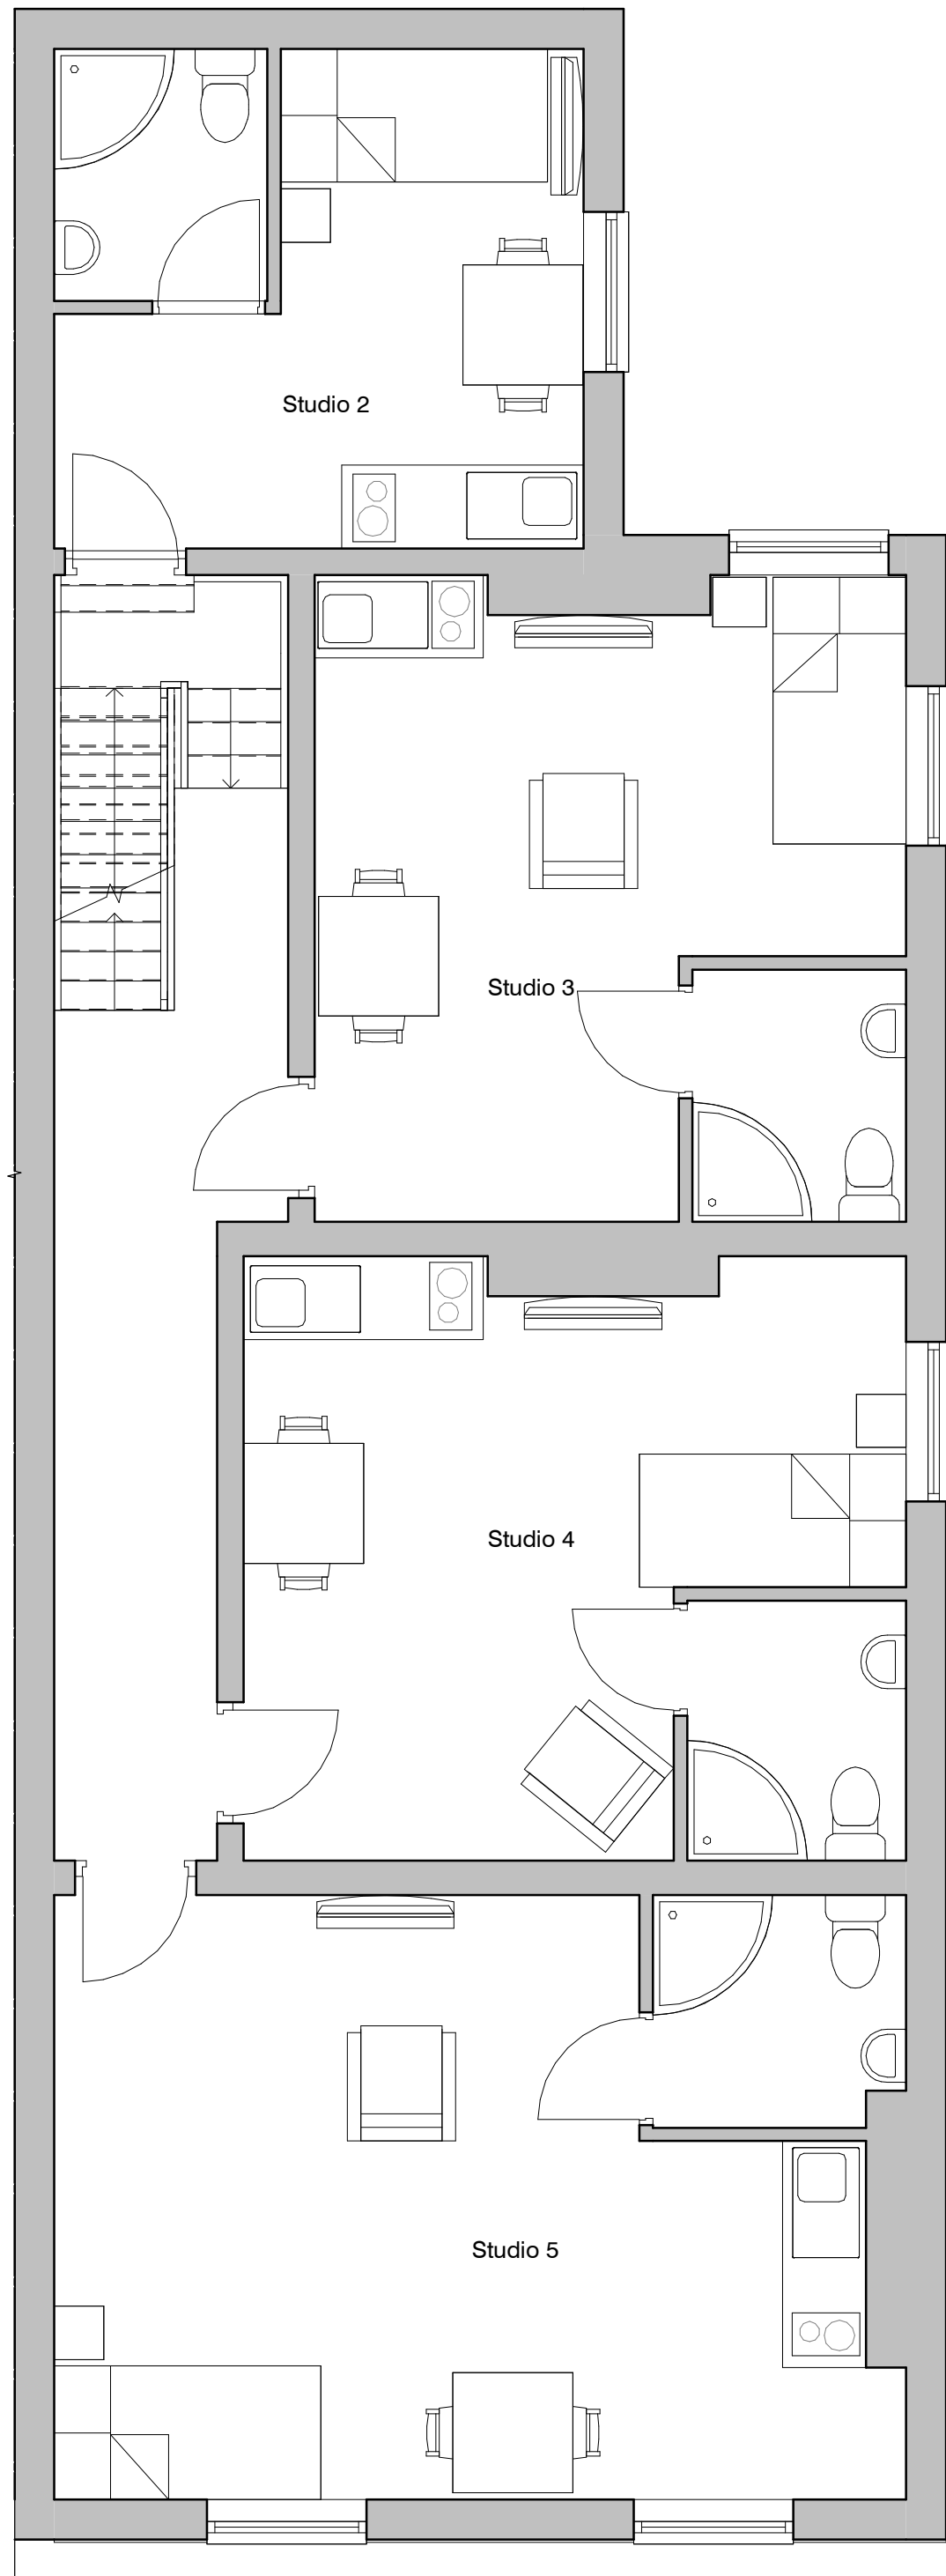

2. Level 1 - GA Existing
1 : 50

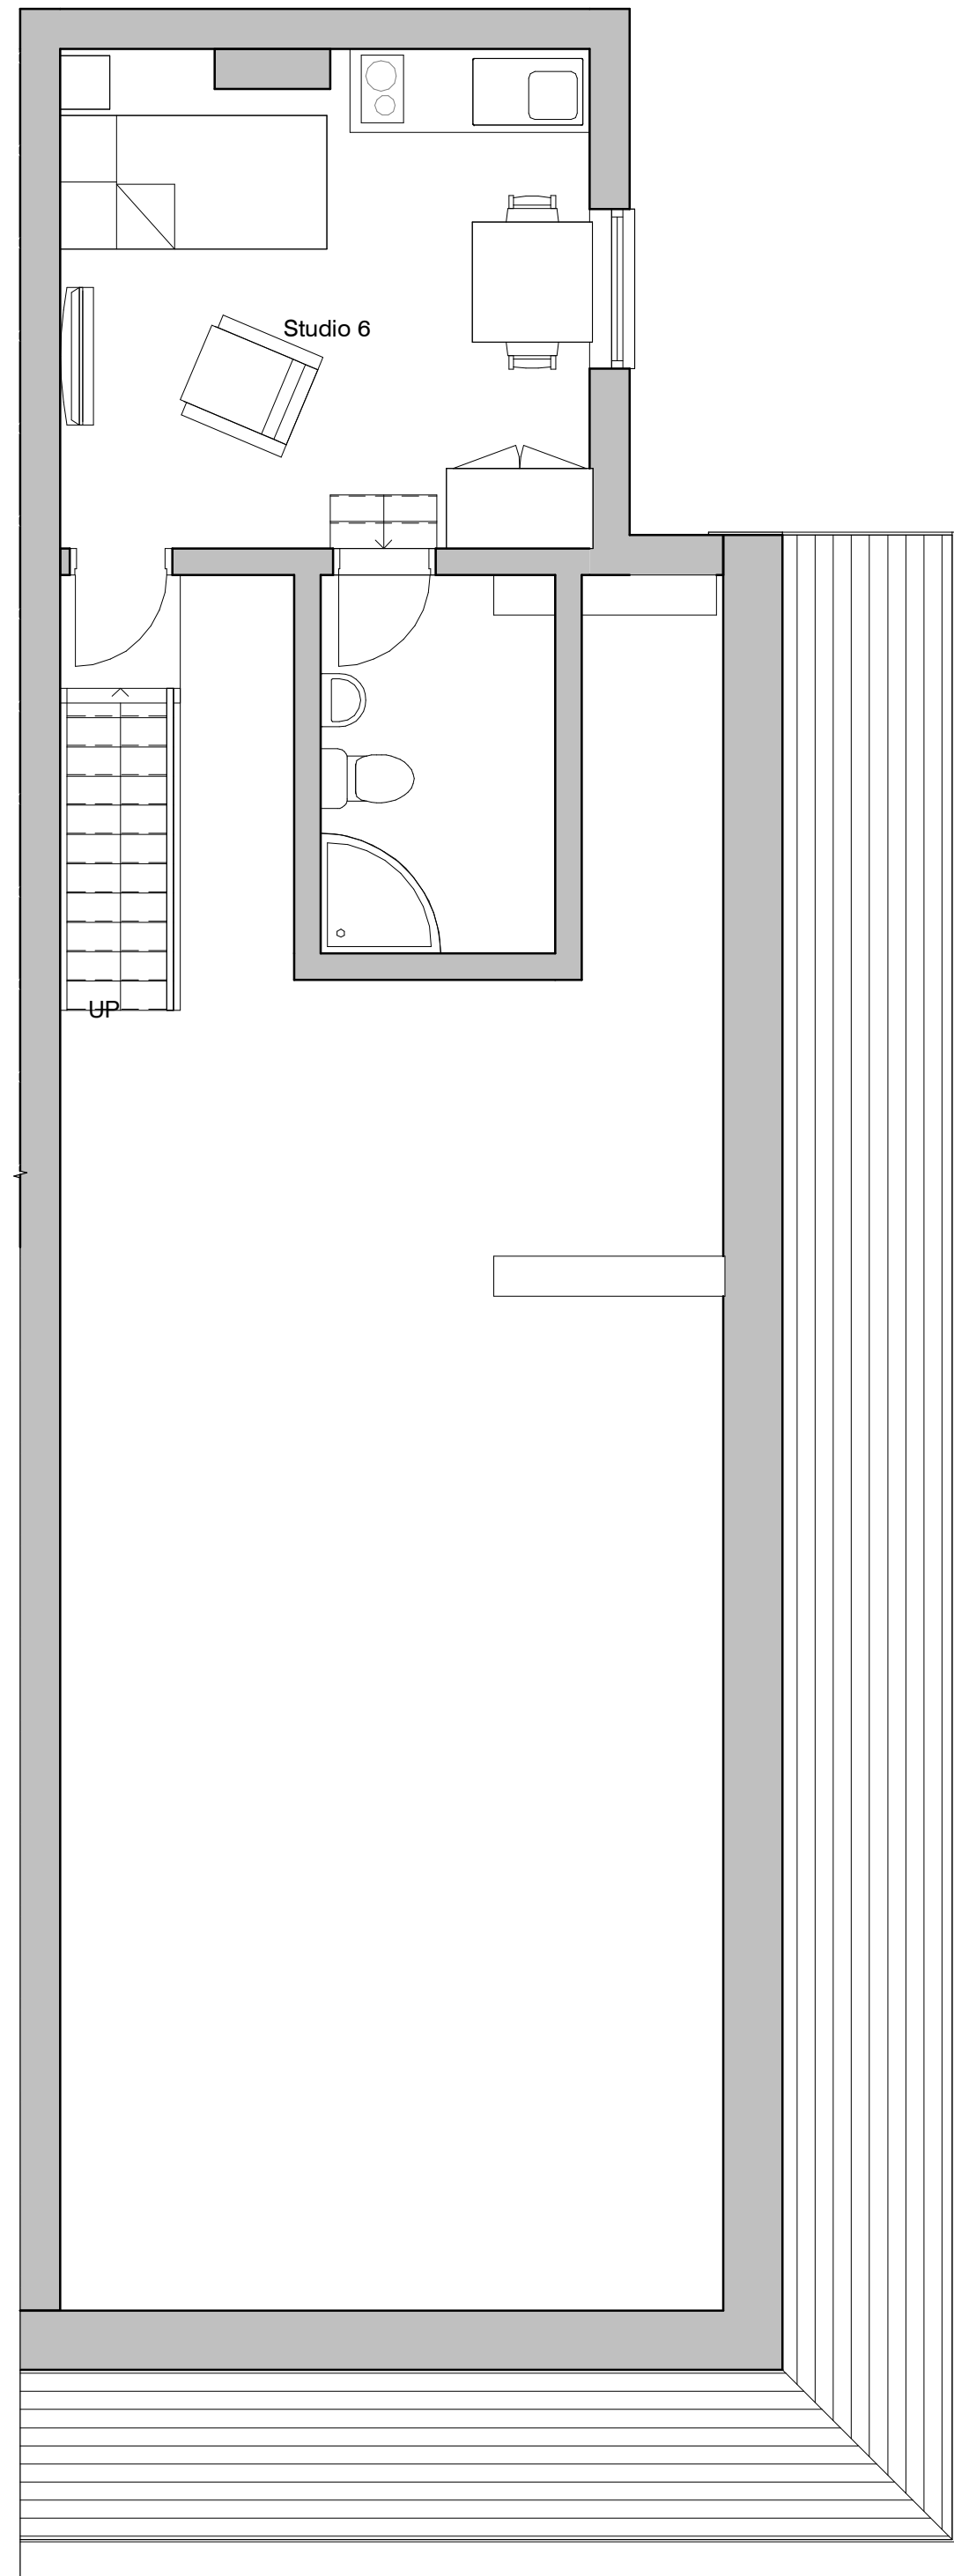

3. Level Roof - GA Existing
1 : 50



PROJECT	418 Bury New Road	SCALE & A1	As indicated	DATE	15 Aug 2022	DRAWN BY	JS
CLIENT	Owner	STATUS					
TITLE	Existing GA Plans and Elevations	PROJECT NO.	DA22083.	DRAWING NO.	002.	REV.	1
		NOTES					
		THIS DRAWING MUST NOT BE REPRODUCED WITHOUT WRITTEN CONSENT OF DEBTAL ARCHITECTURE. ALL DIMENSIONS AND MATERIALS SHALL BE CHECKED AND CONFIRMED IN THE FIELD AND CORRECTED TO BE IN ACCORDANCE WITH THE DRAWING. THE DRAWING SHALL BE IN ACCORDANCE WITH CURRENT STATUTORY REGULATION, RELEVANT CODES OF PRACTICE AND PREVIOUS AGREEMENTS. ALL DIMENSIONS ON THIS DRAWING ARE IN MILLIMETRES UNLESS OTHERWISE STATED.					

