


Ref 007.3 Elevation Drawing Proposed Fence.

3025mm Post CTRS.

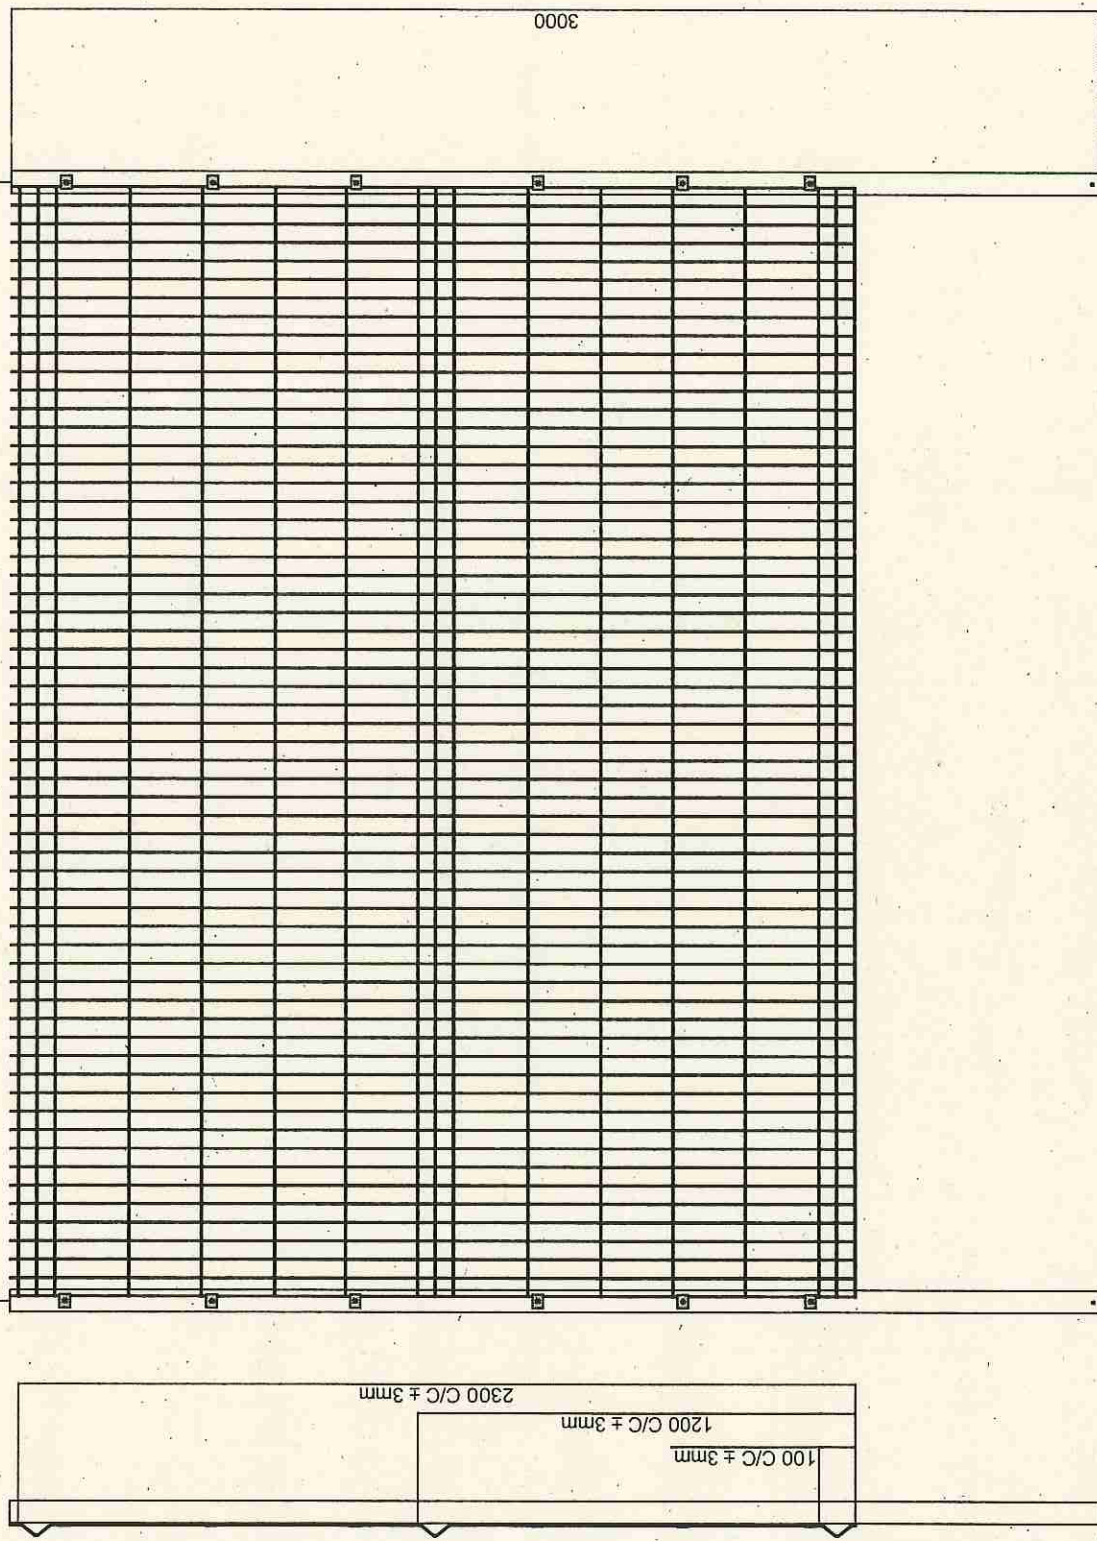

FASTLINE STEEL SERVICES UK LTD Strawberry Lane, Wolverhampton, West Midlands WV13 3RS Tel : 01922 623222 Mob: _____ Email: _____		SPECIFICATION:		DO NOT SCALE FROM THIS DRAWING ALL DIMENSIONS ARE TO BE CHECKED ON SITE WITH ALLOWANCES FOR VARIATIONS DUE TO NORMAL MANUFACTURING TOLERANCES. DIMENSIONS OF MATERIALS AND FINISHES ARE TO BE CHECKED WITH DESIGN OFFICE. NONE OF THE WORK CONTENT SHOWN IN THIS DRAWING FOR ANY COMPANY MAY BE REPRODUCED OR TRANSMITTED IN ANY FORM OR BY ANY MEANS, ELECTRONIC OR MECHANICAL, INCLUDING PHOTOCOPYING, RECORDING, OR BY ANY INFORMATION STORAGE AND RETRIEVAL SYSTEM, WITHOUT THE WRITTEN CONSENT OF THE AUTHOR.		PROJECT REF:		DESCRIPTION: 3D-2.33 Bay Details		STATUS: Reference		DATE:		SCALE: N.T.S.		DRAWN / CHECKED:		REV:	
---	--	------------------------------	--	--	--	----------------------------	--	--	--	-------------------------------------	--	---------------------	--	---------------------------------	--	--------------------------------	--	--------------------	--