




1 Recreational Area - North
1: 50

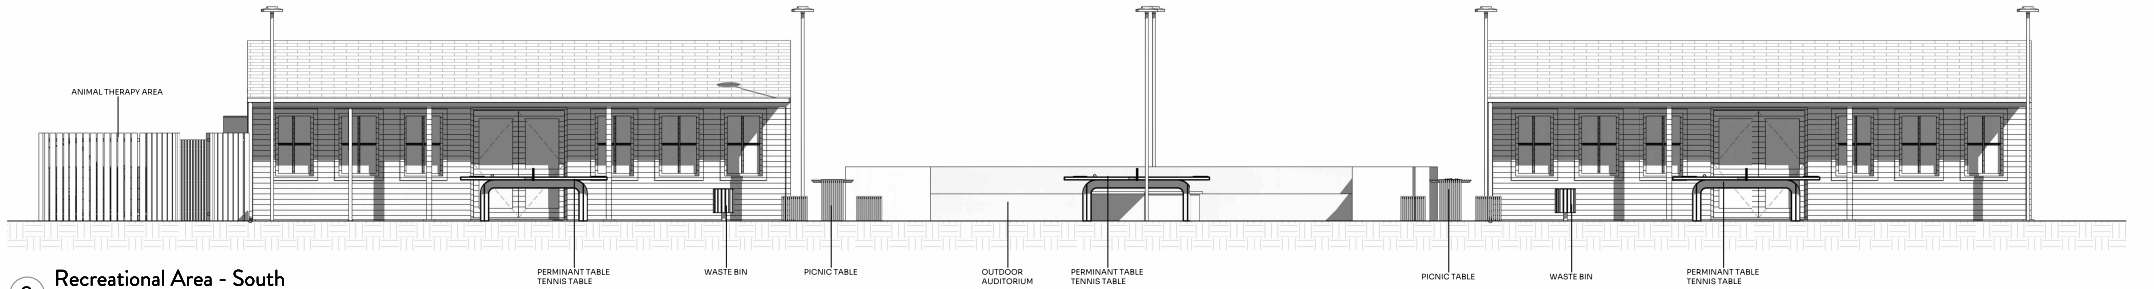


2 Recreational Area - South
1: 50

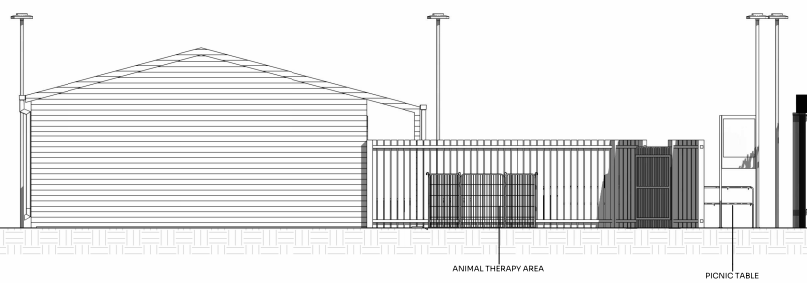

3 Recreational Area - West
1: 50

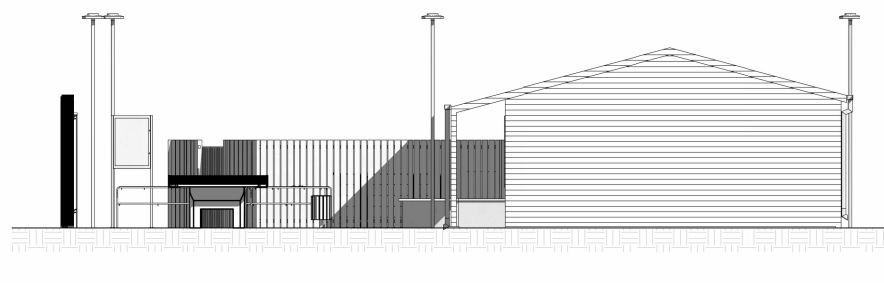

4 Recreational Area - East
1: 50

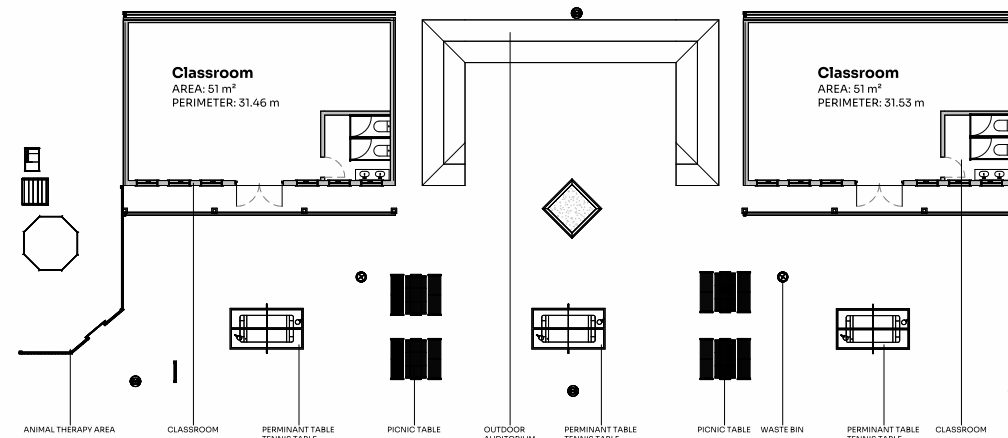

5 Recreational Area Plan
1: 100

0.5 0 0.5 1 1.5 2 2.5
SCALE 1:50
m

PL1 Issued for planning AL 03/07/23

REV Details By Date
Stamp: ISSUED FOR PLANNING

ARCHITECTURE + PLANNING
studio@jcdesigngroup.co.uk 0161 698 0904

Project No: JC_145
Project: Thorndyke Walk

Drawing No: A1.7
Revision: PL1
Title: RECREATIONAL AREA

Project Address: Thorndyke Walk, Reddish, Manchester

Scale on A1: As indicated
Drawn by: AL
Checked by: JC

General Notes
This drawing is to be used in conjunction with JCDC specification and all other relevant documentation and drawings.
All dimensions are to be checked on site with any discrepancies reported to the designer prior to the works being carried out.
JCDC is not liable for any errors, omissions, loss or damage of whatever nature and however arising from the use of this drawing or its contents.
This drawing is copyright and is to be used for the purpose for which it was prepared. It may not be copied, used or disclosed in whole or in part to third parties without our express permission. It remains the property of JCDC and must be returned on request.
© JCDC Design Group Ltd