



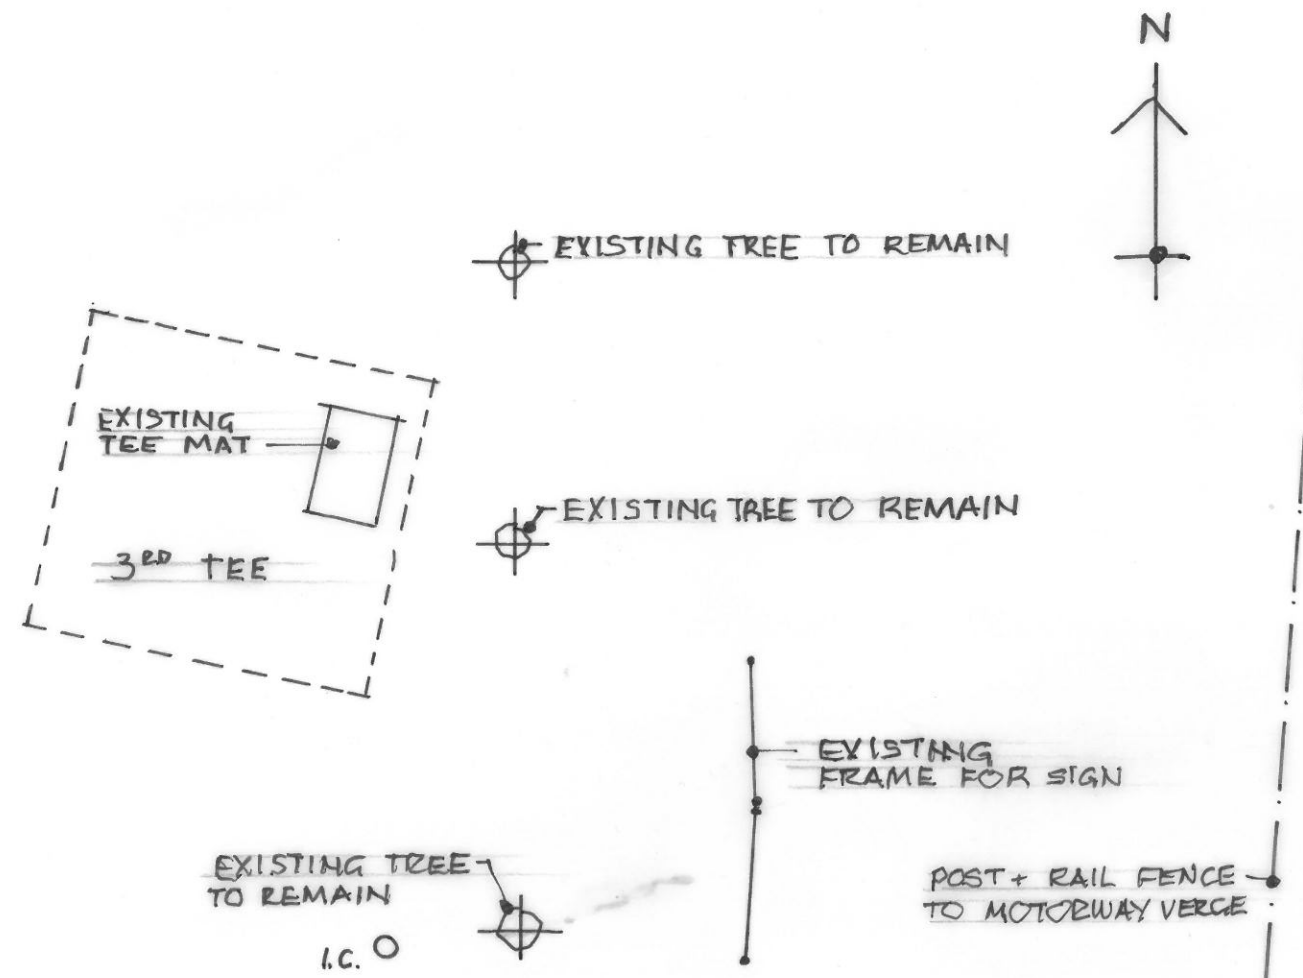


EXISTING & PROPOSED SITE PLAN 1:200

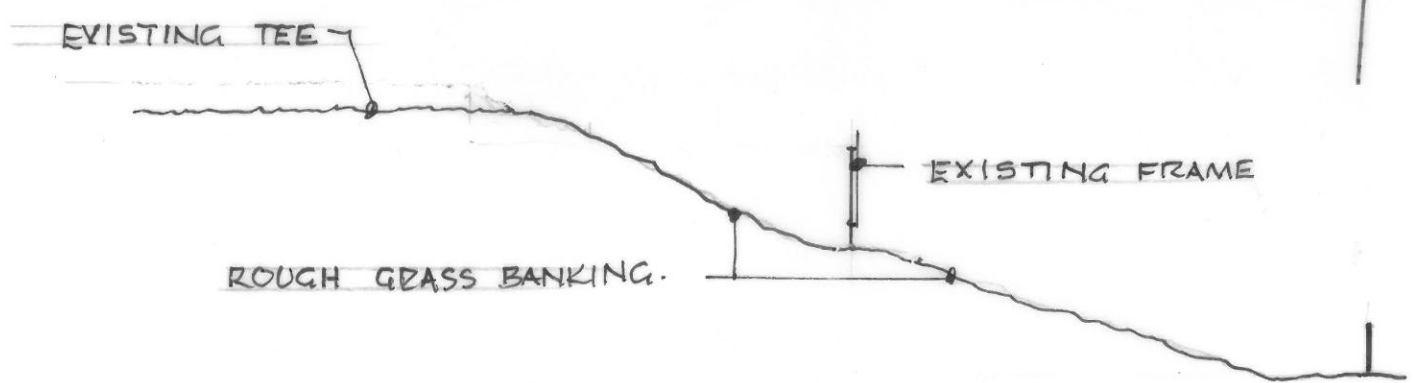


TYPICAL SECTION 1:200


LOWES PARK GOLF CLUB

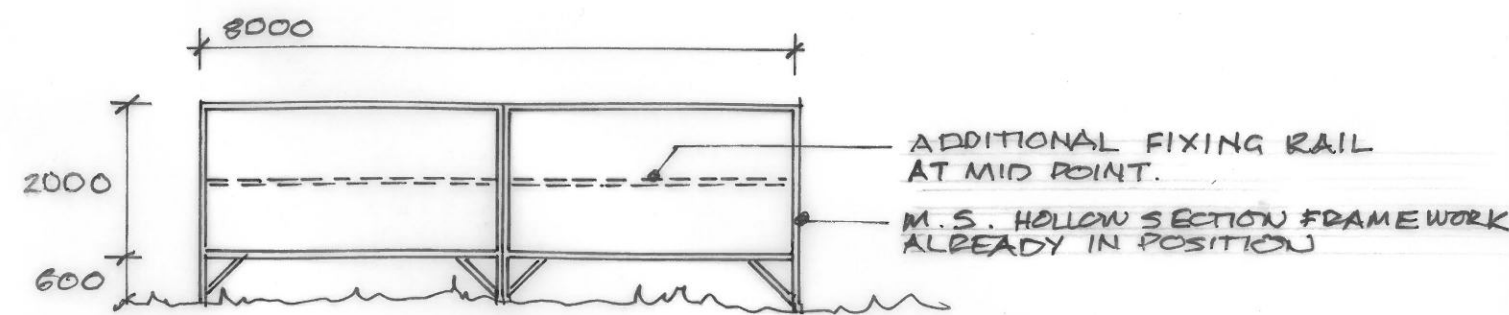

ELEVATION OF EXISTING FRAME 1:100

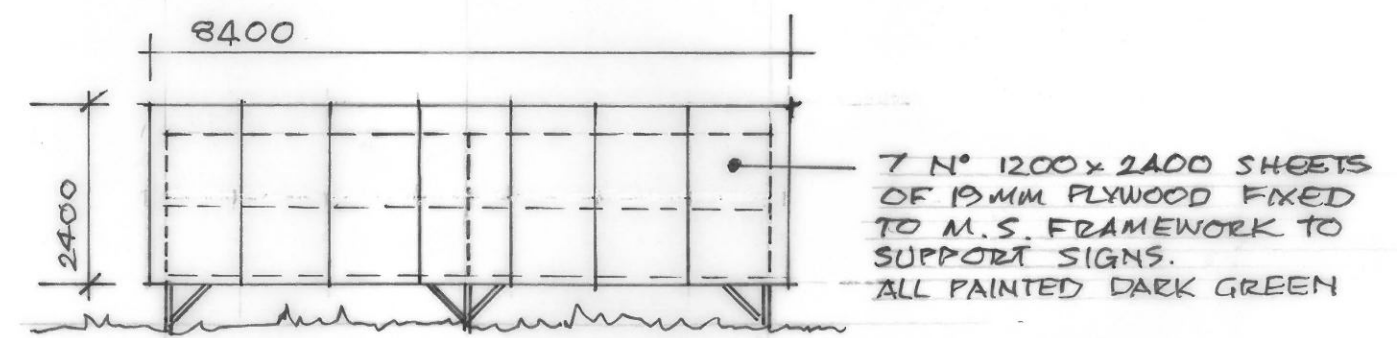

PROPOSED ELEVATION OF SIGN 1:100

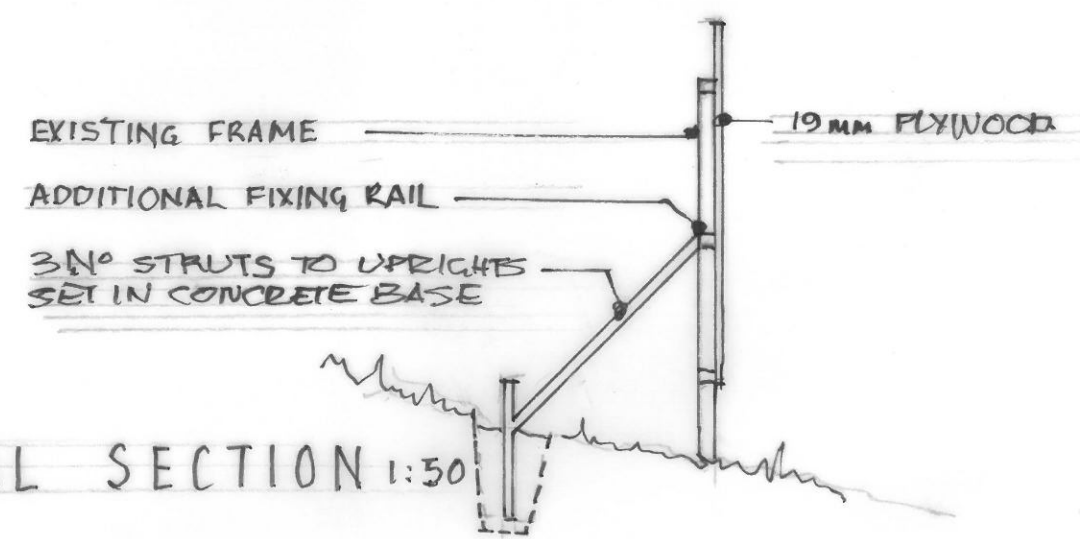

TYPICAL SECTION 1:50