



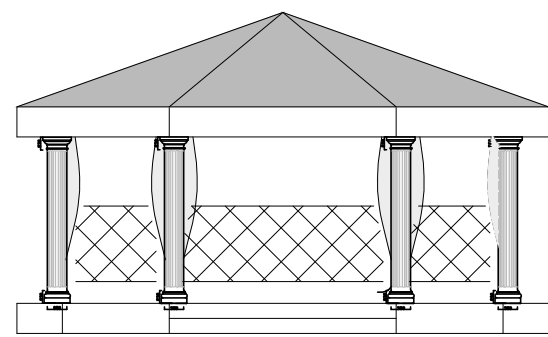

Proposed Garden Store for Wedding Garden Equipment
Concrete raft type foundation with 1200g DPM to a new timber frame storage building clad with timber boarding with a dark green timber protective coating. The roof is to be concrete tile on nil vent felt and 50x25 battens, 100mm gutters and 75mm rain water pipes, drained to a soakaway.

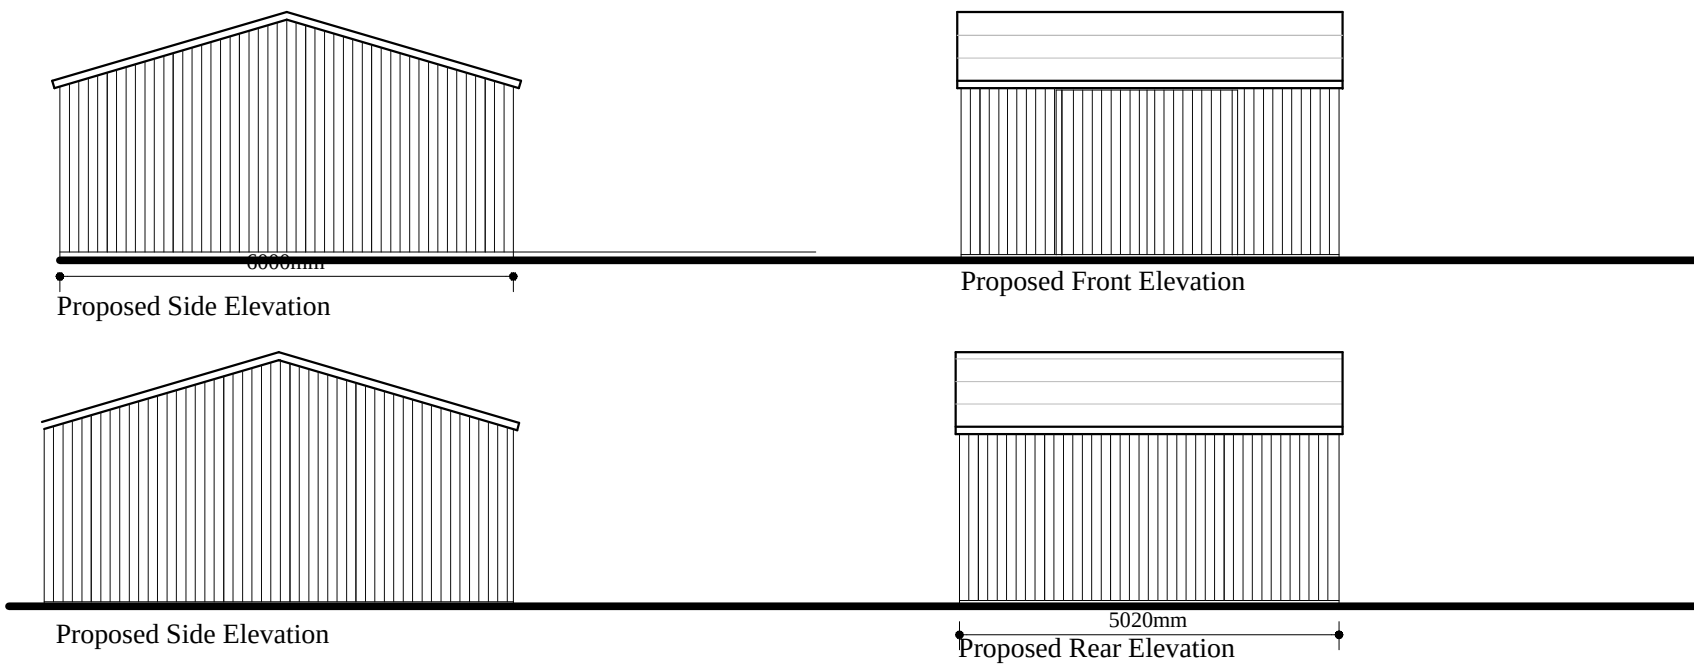

Pergola Roof
Concrete Tiles 250 x 150mm on felt and 50 x 25 roofing battens on timber roofing members supported on a timber ring beam rafters to be under boarded with oak boarding. the roof supports are to be concrete pre-cast columns on a concrete foundation, pergola floor is to be raised up by two steps 220mm deep.

Pergola Raised Floor
The raised floor to have stone built walls round and the steps are to be sandstone slabs with a rounded edge.

Proposed Wedding Pergola

- Key Planting
- A Hydrangea
 - B Magnolia
 - C Low Growing Shrubs (Choicya, Prunus Verbena)
 - D Betula Prndula
 - E Amelanchier
 - F & G existing plants
 - H Laurel Hedging (to create a screen from existing property)
 - I Quercus (Oak)
 - J Coriopsis
 - K Bark Covered Boards
 - L Standard Hydrangea
- Low Growing Shrubs to include:-
- Choicya
 - Verbena
 - Pieris
 - Pittisporum
 - Potentilla
 - Rhododendrons
 - Sarcococca
 - Skimmia (Evergreen)

Land Area Hatched 1133.05 m2
0.1133 ha

Client	Red Hall Hotel
Location	Manchester Road, Bury, BL9 5NA
Project	Proposed Wedding Garden
Drawing	Planning Application
Agent	APB Consultant Building Surveyors 1 Maple Grove Ramsbottom BL0 0AN Telephone 01706 826300 Mobile 07976404449
Scale	1:100
Date	22nd September 2021
Drawing No.	DWG/01
Revision	A1 17-01-2022
This drawing is provided for planning & Building Regulations consent only. The contractor must check all dimensions on site before works are commenced. The contractor must comply with all requirements of the Health & Safety Regulations. DO NOT SCALE THIS DRAWING	