


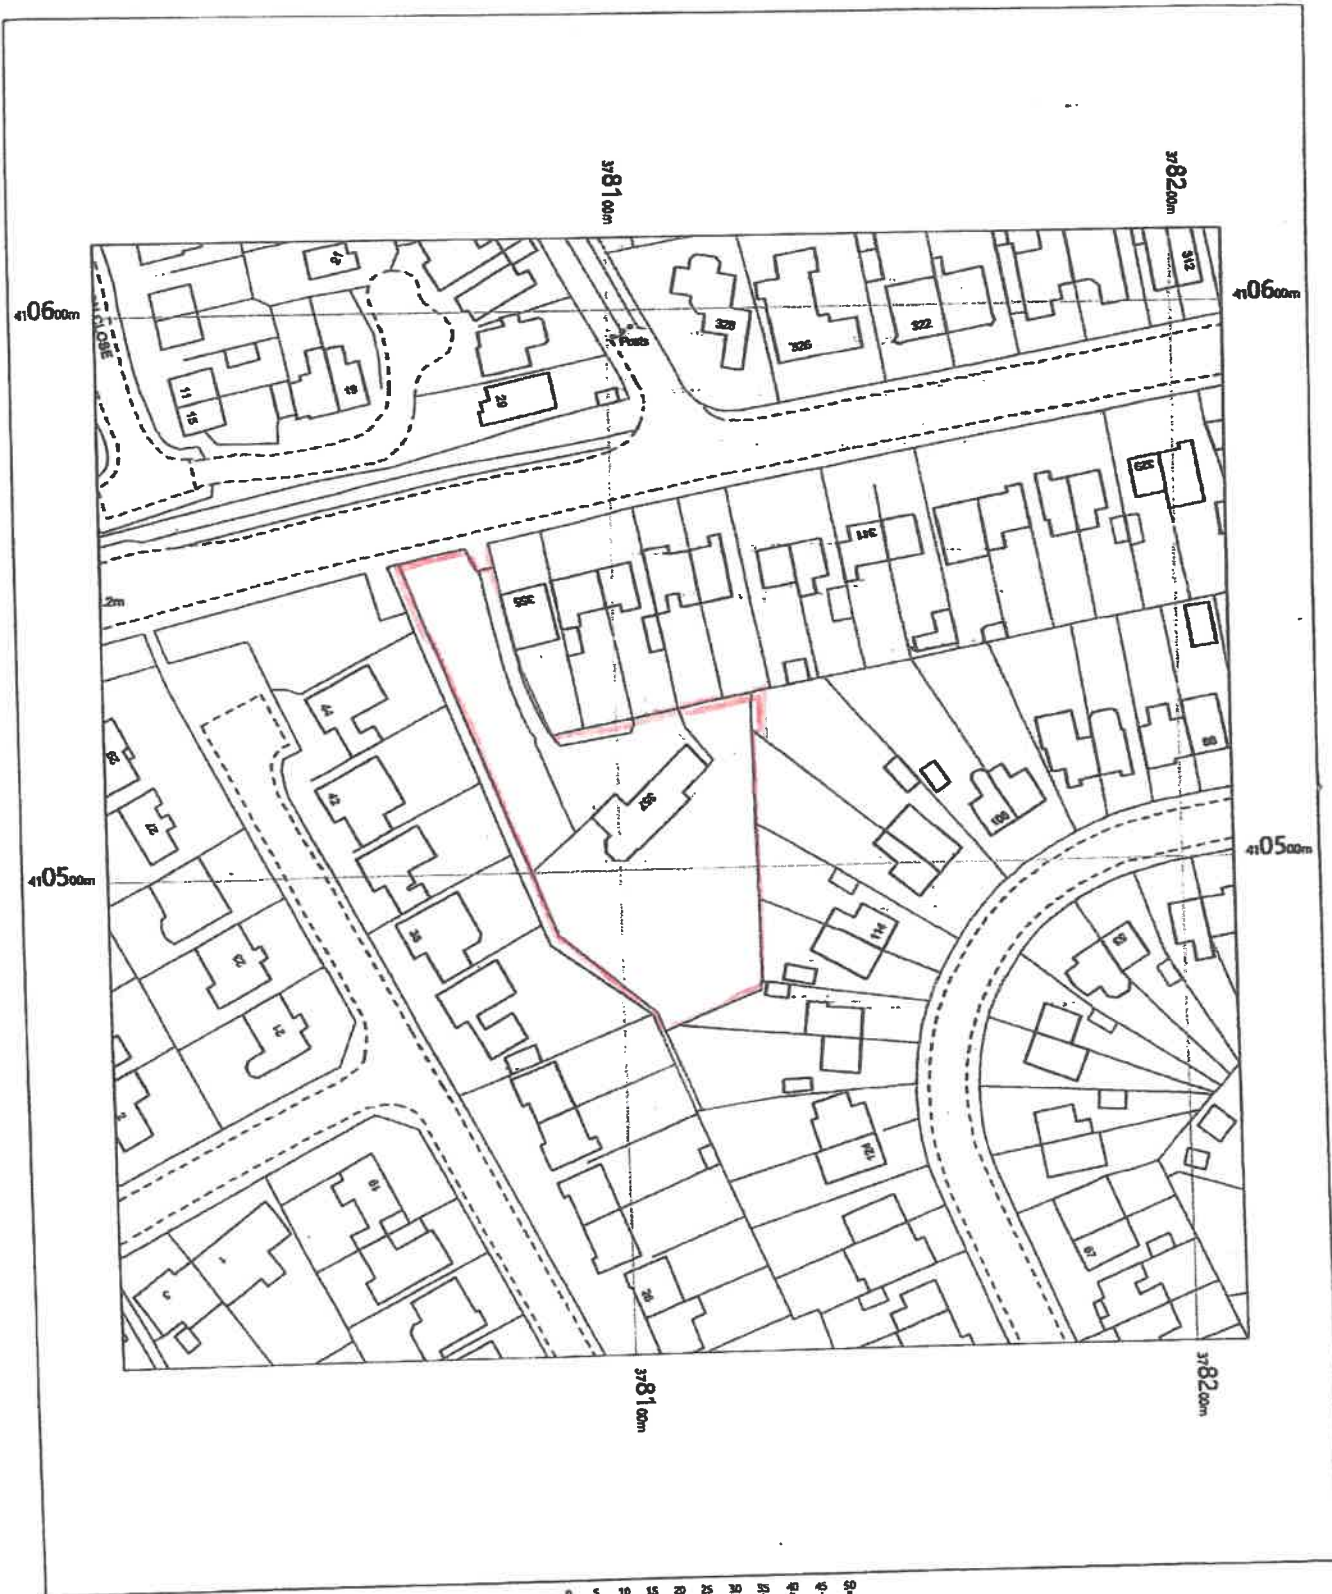

Milestones
357 Ainsworth Road
Bury
BL8 2LU

OS MasterMap 1250/2500/10000 scale
Wednesday, June 10, 2020, ID: MDP-00880800
www.malcolmhughes.co.uk

1:1250 scale print at A4, Centre: 378109 E, 410513 N

©Crown Copyright Ordnance Survey. Licence no. 100019980



**MALCOLM
HUGHES**
CHARTERED
LAND SURVEYORS