



Metres
0 5 10 20 30 40 50

Scale: 1: 1250





Supplied by: National Map Centre
License number: 100031961
Produced: 22/06/2022
Serial number: 154998

19 SUNNYWOOD CLOSE
TOTTINGTON
BURY
BL8 3GH

Plot centre co-ordinates: 377987,412630
Download file:
Project name: 19 SUNNYWOOD
CLOSE, BL8 3GH

PROPOSED SITE PLAN SCALE 1:200

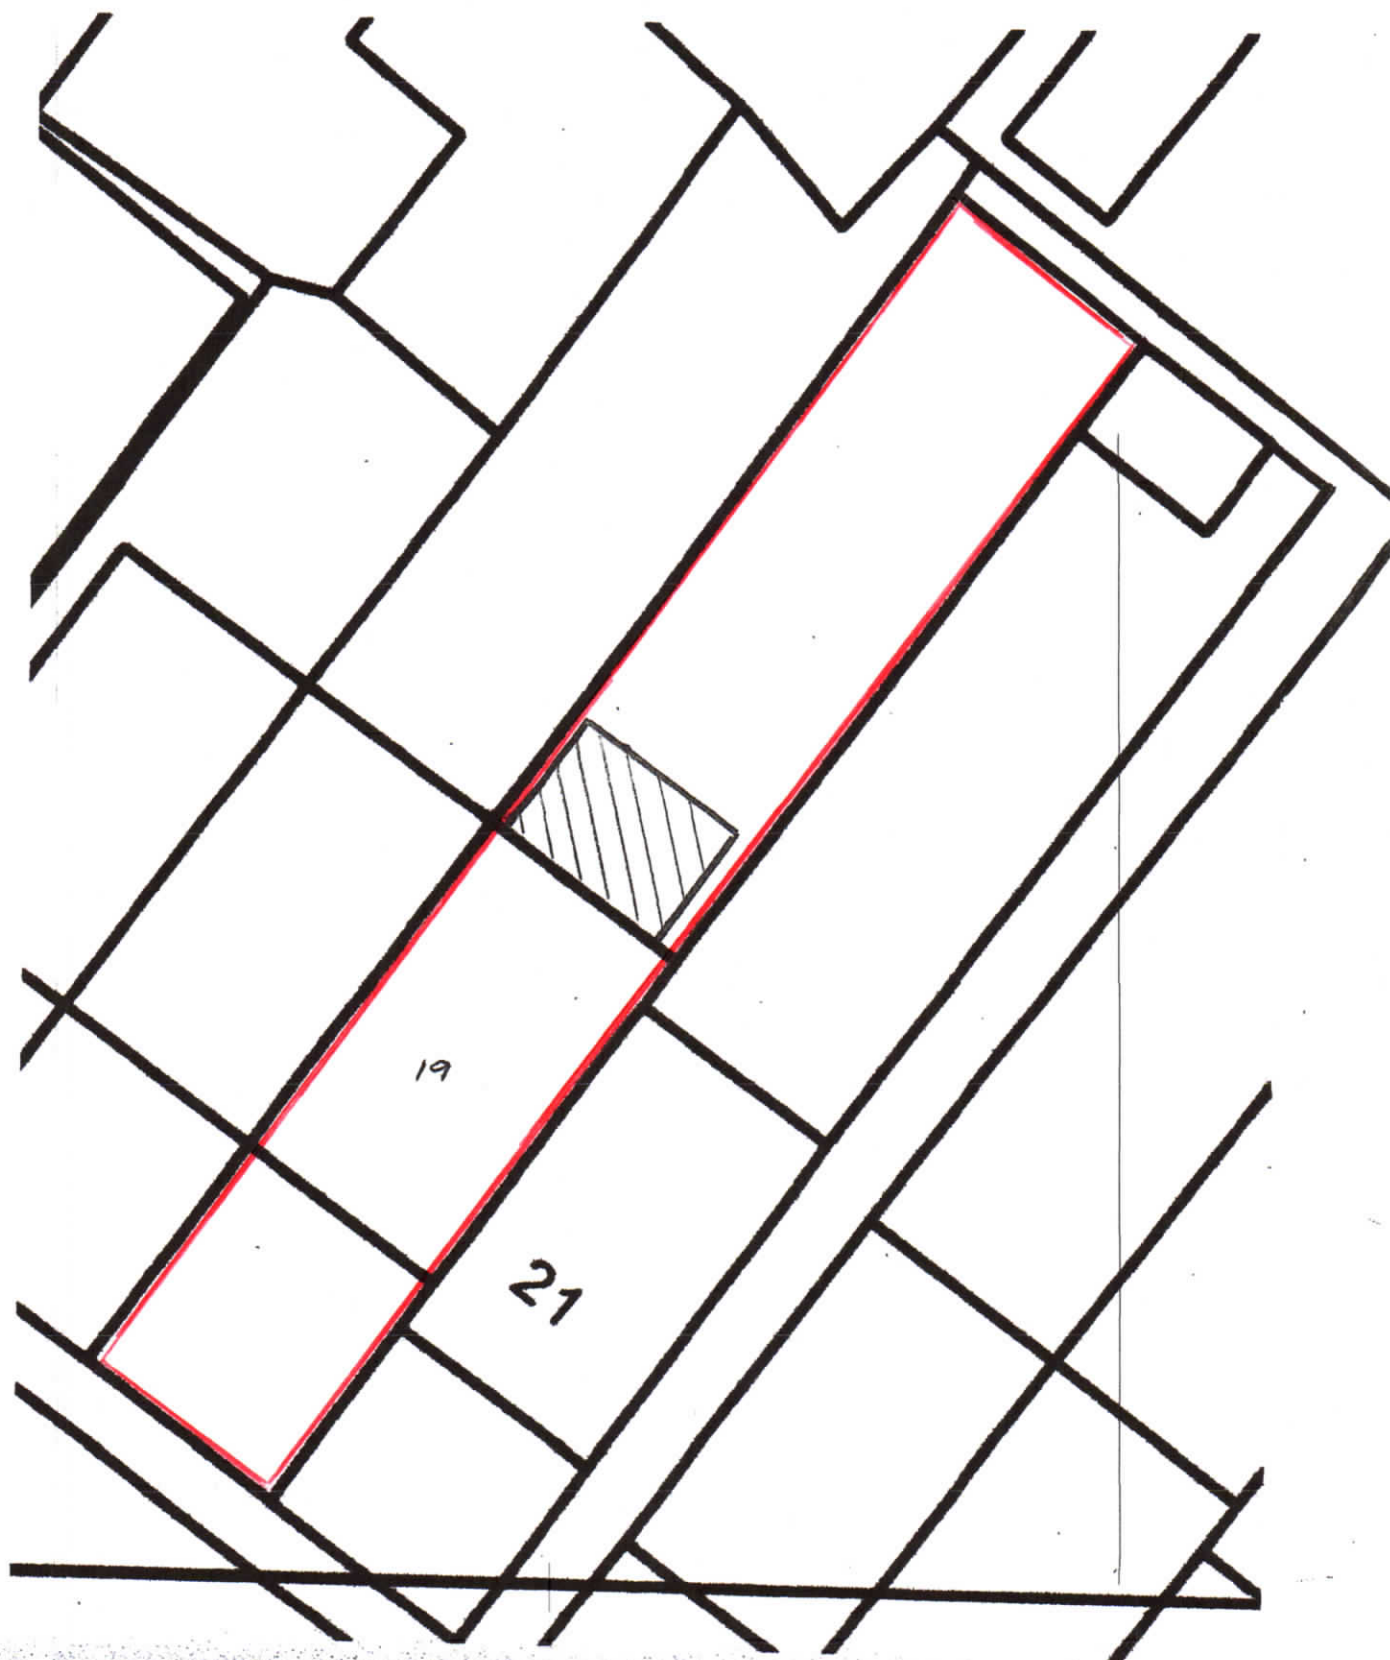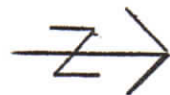

EXISTING SITE PLAN SCALE 1"=200'

