


WEST DRIVE

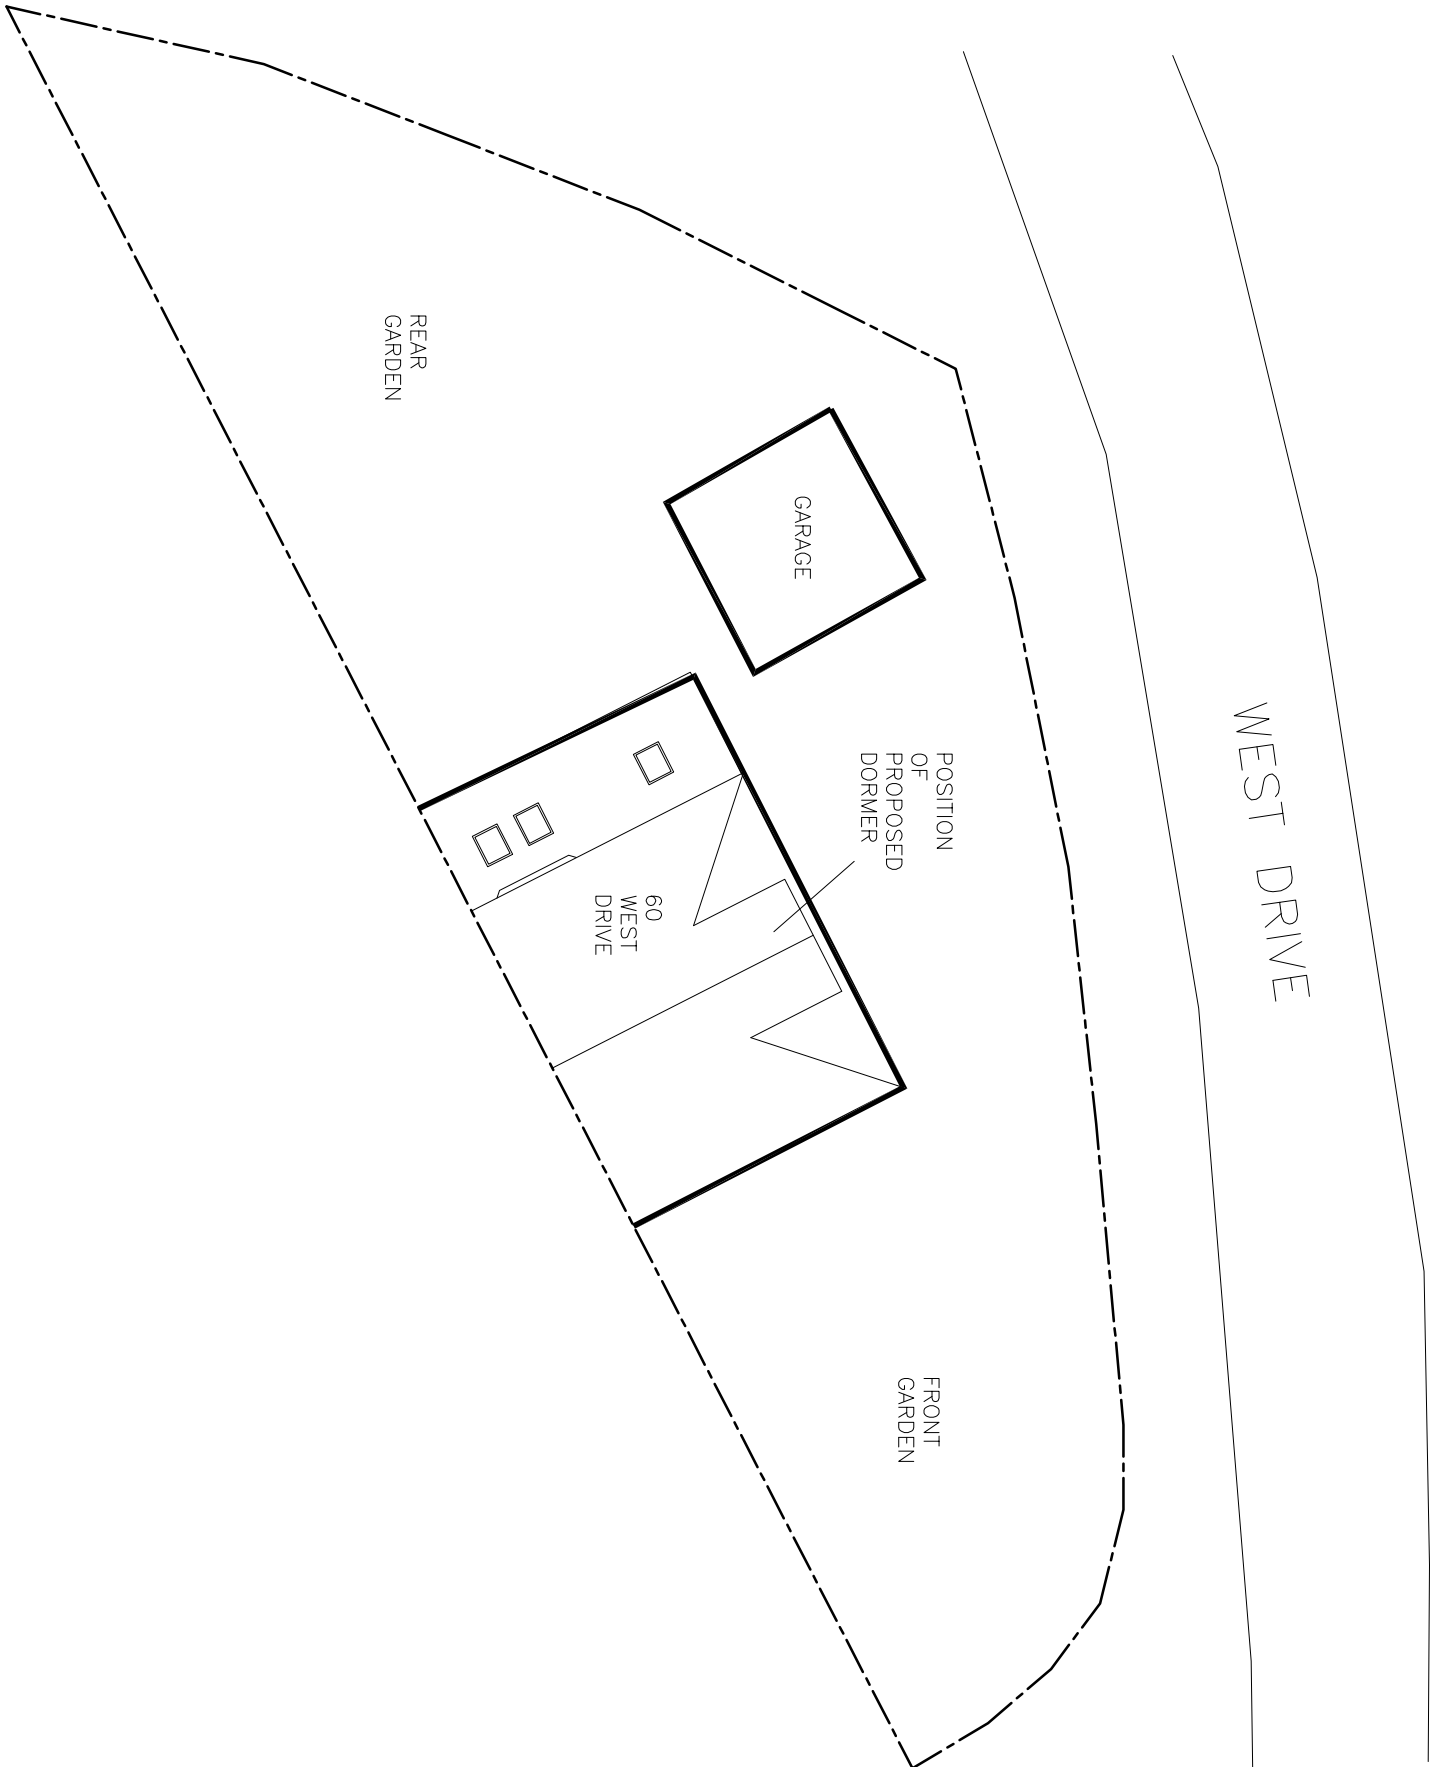

©2023 QW+Q architects Ltd 2023 | This Drawing is to be used in conjunction with all other project associated drawings and information. Do not scale from this drawing. All dimensions, levels, and details are to be confirmed with the client prior to construction or finalisation. This drawing is copyright and the property of QW+Q architects Ltd.

QW+Q architects Private Residential Housing Commercial Conservation Domestic Tel: 01254 483848 Email: info@qw-architects.com Web: www.qw-architects.com The Annex Lowerfold Farm Oswordkville Lorrs B854GA  Architects Registration Board	Client	MR_&_MRS_COOK		Scale	1:200	Sheet Size	A3	Job Number	23-002	Drawn By	AW	Checked	AW	
	Project	60_WEST_DRIVE BURY		Drawing Title	PROPOSED_SITE_PLAN		Drawing Status	PLANNING		Drawing Number	PL/05	Revision	A	Final Issue