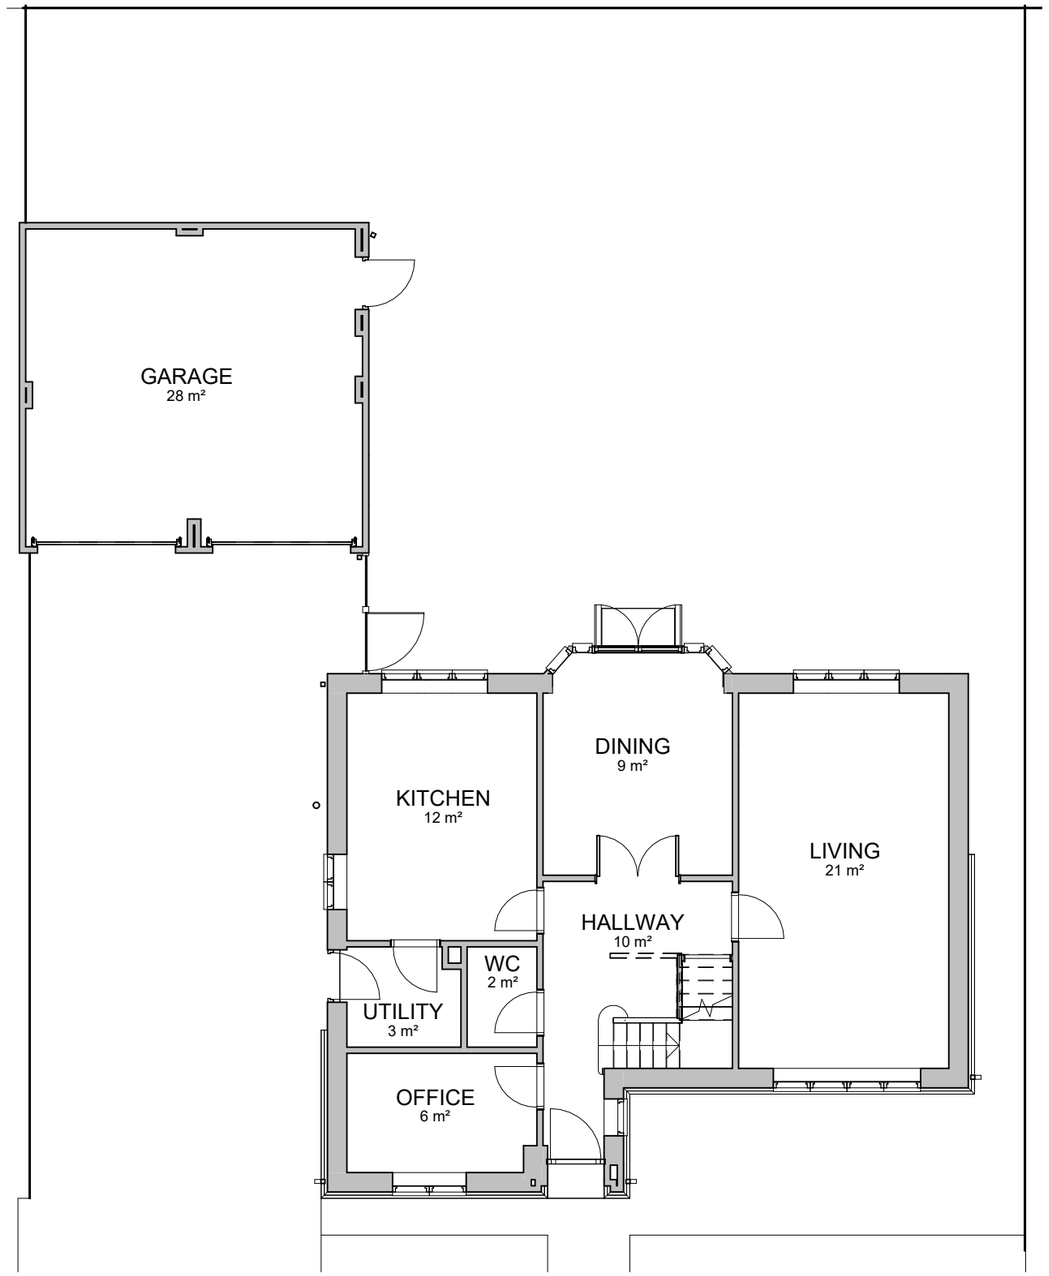

1 **Existing Ground Floor Plan**
1 : 100

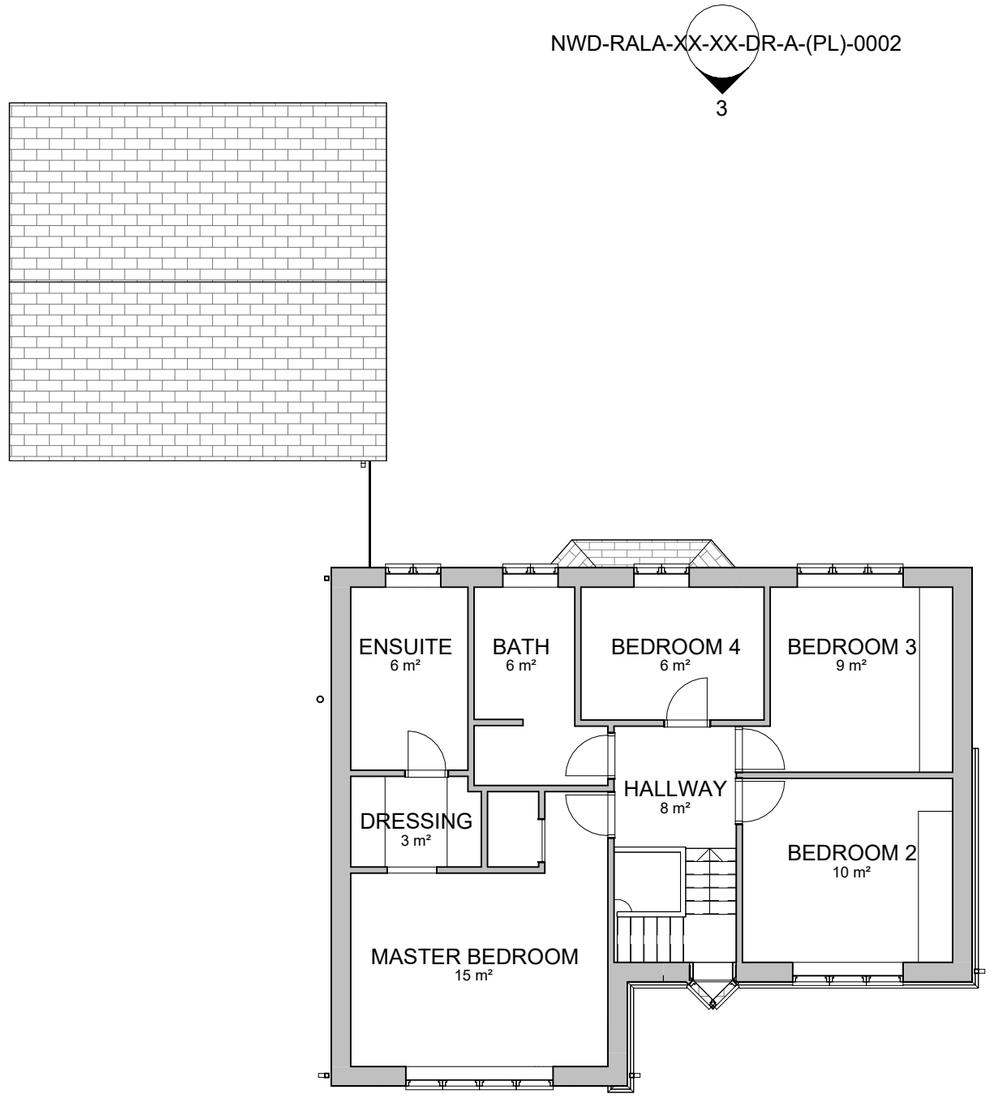

2 **Existing First Floor Plan**
1 : 100

0m 1m 2m 3m 4m 5m
SCALE 1:100

RALA SHALL HAVE NO RESPONSIBILITY FOR ANY USE MADE OF THIS DOCUMENT OTHER THAN FOR THAT WHICH IT WAS PREPARED AND ISSUED.
ALL DIMENSIONS SHOULD BE CHECKED ON SITE.
DO NOT SCALE FROM THIS DRAWING

ANY DRAWING ERRORS OR DIVERGENCIES SHOULD BE BROUGHT TO THE ATTENTION OF RALA AT THE ADDRESS SHOWN BELOW.

DRAWINGS SHALL BE READ IN CONJUNCTION WITH THE FOLLOWING BEFORE WORK COMMENCES:
- THE CDM DESIGN ISSUES REGISTER
- THE RALA RISK SERIES OF DRAWINGS
- THE PROJECT CDM RISK REGISTER

NOTES

REVISION	DESCRIPTION	DRAWN	CHECKED	DATE
P00	First Issue	RB	RB	10/08/26

REVISION	DESCRIPTION	DRAWN	CHECKED	DATE

CLIENT

11 Hackford Close,
Brandlesholme,
Bury,
Greater Manchester,
BL8 1XP
United Kingdom

T +44 [0]7564 361 972

Rachel Ann Lucy
RALA Architect

PROJECT TITLE
1 Newham Drive

BDP JOB NUMBER
P0084

ISO 27001 CLASSIFICATION
Planning

DRAWING TITLE
Existing Plans

SCALE
1 : 100 @ A3

DATE FIRST ISSUED
10/08/26

DRAWING No.
NWD-RALA-XX-XX-DR-A-(PL)-0001

REVISION
P00