




5 Left Side - Existing
1 : 100

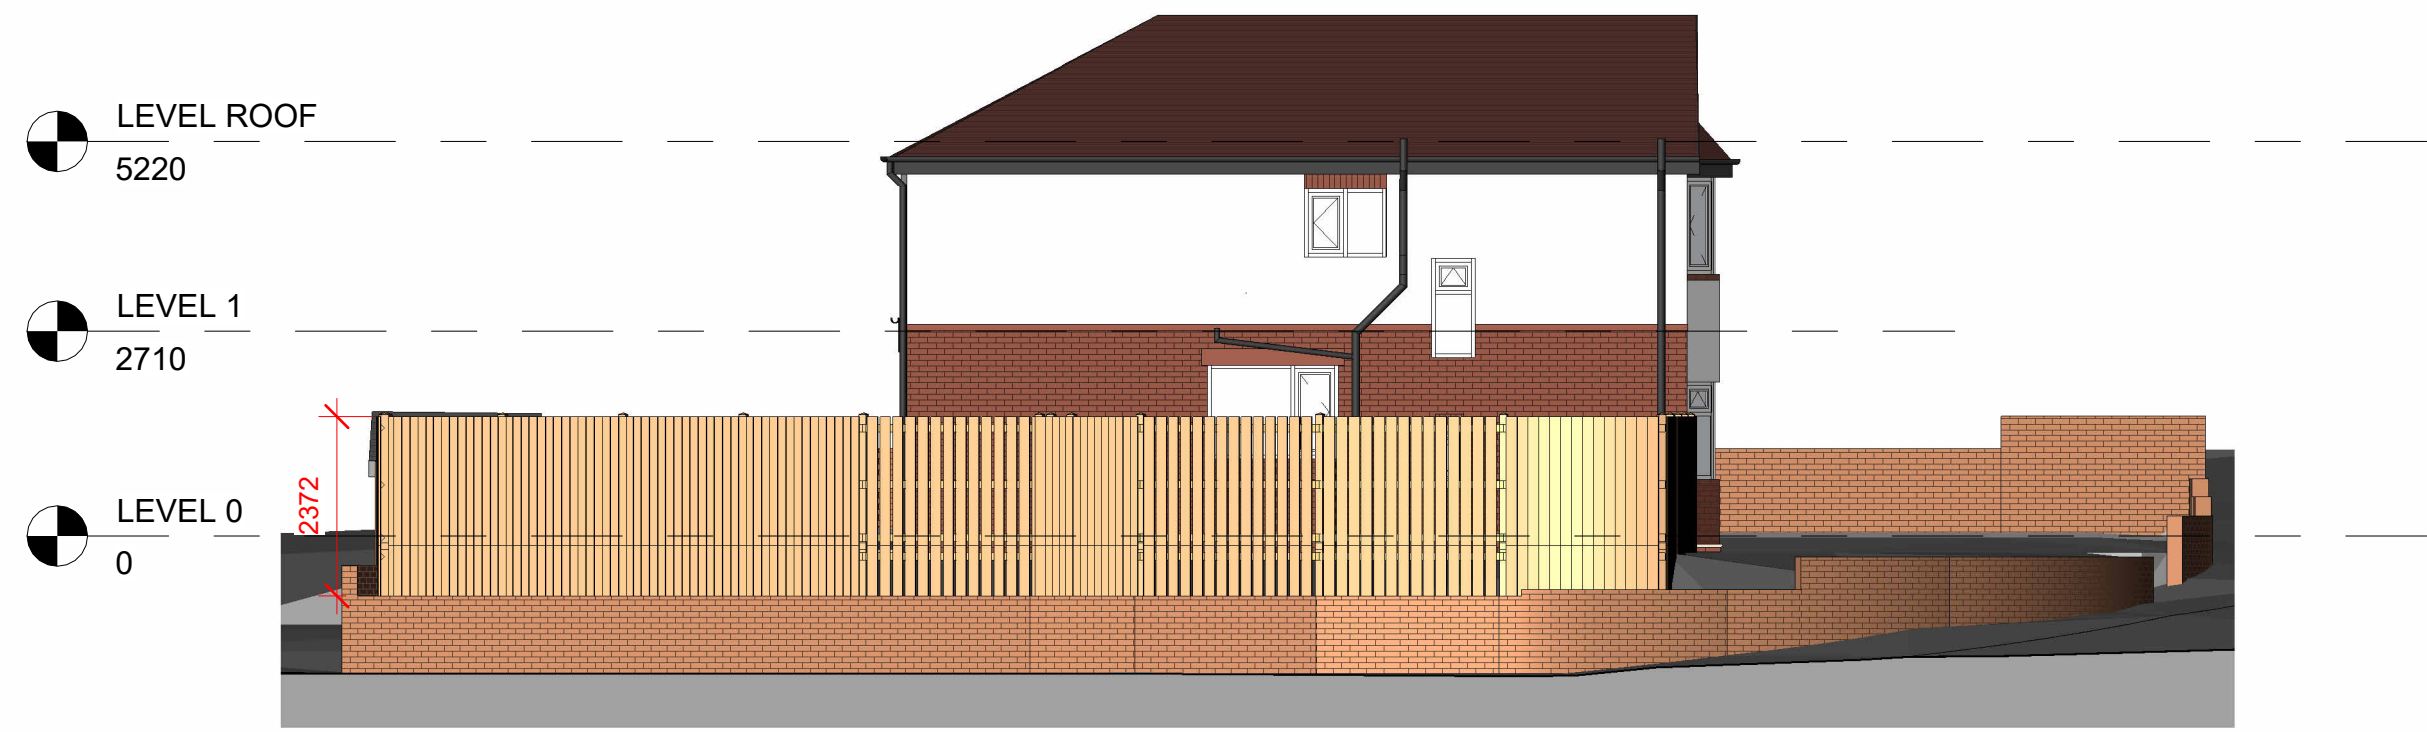

6 Left Side - Proposed
1 : 100



2 Front - Existing
1 : 100




3 Front - Proposed
1 : 100




8 Rear - Existing
1 : 100




9 Rear - Proposed
1 : 100

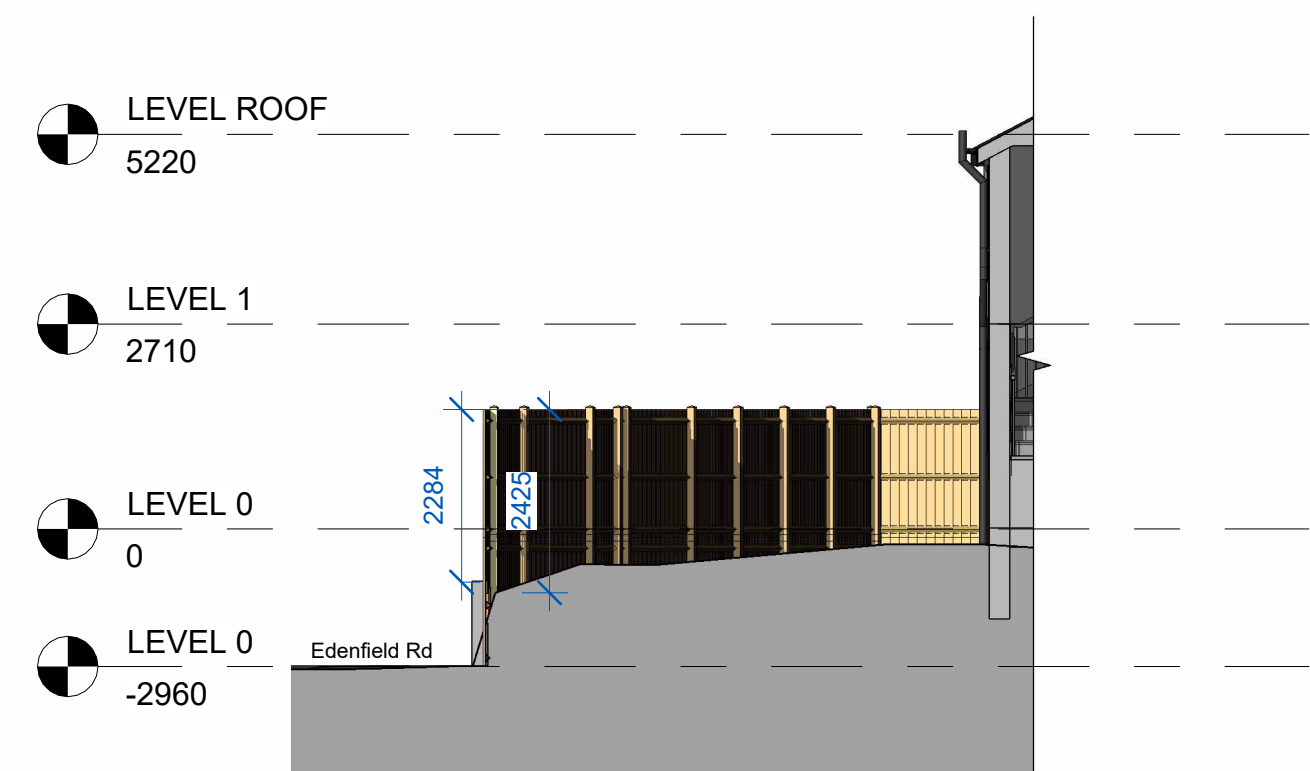

10 Topo Section Existing
1 : 100

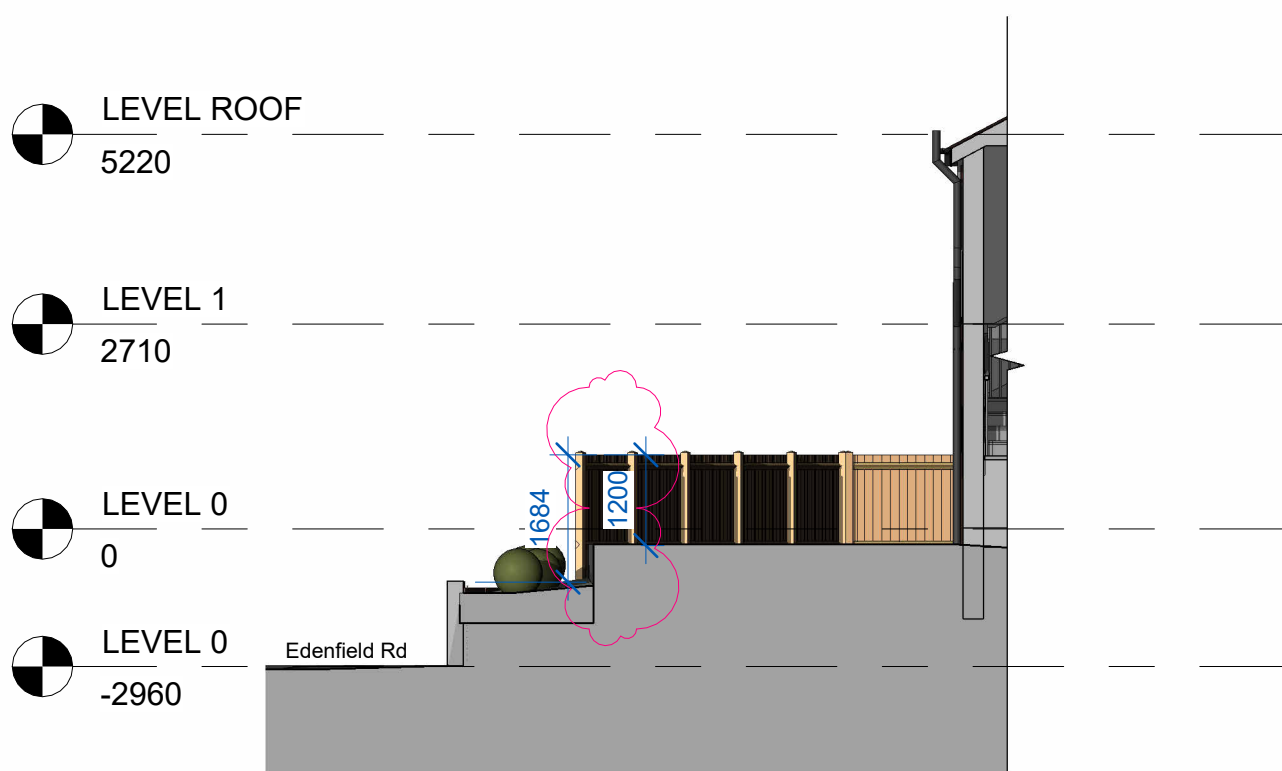

7 Topo Section Proposed
1 : 100

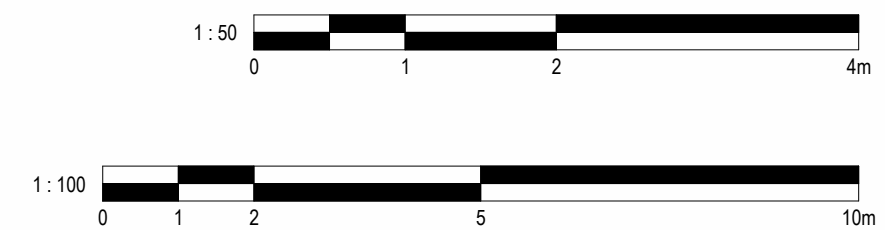

3	Lowered Fence to 1.2m	04/09/2026	CB
2	Planning - Revised	10/07/2026	JB
1	Pre App Meeting	17/04/2026	CB
No.	Description	Date	Initial

PROJECT 50 Craigwell Road			
TITLE Existing and Proposed Elevations			
STATUS DESIGN			
DRAWN BY CB		DATE 19/12/2025	SCALE (@ A1) 1 : 100
PROJECT NUMBER GSS25094.6		DRAWING NUMBER 0P2	REV 3
GOLD SKETCH S T U D I O S www.goldsketch.co.uk info@goldsketch.co.uk 0161 792 9595			
NOTES © COPYRIGHT - ALL RIGHTS RESERVED. THIS DRAWING AND ANY PARTS BEING REPRODUCED WITHOUT PRIOR WRITTEN CONSENT. DRAWING TO BE USED FOR THE STATUS INDICATED ONLY. ALL DIMENSIONS AND SETTING OUT SHALL BE CHECKED AND CONFIRMED ON SITE. ANY DISCREPANCIES TO BE REPORTED TO THE LEGISLATION RELEVANT CODES OF PRACTICE AND BRITISH STANDARDS. ALL DIMENSIONS ON THIS DRAWING ARE IN MILLIMETRES UNLESS OTHERWISE STATED.			