

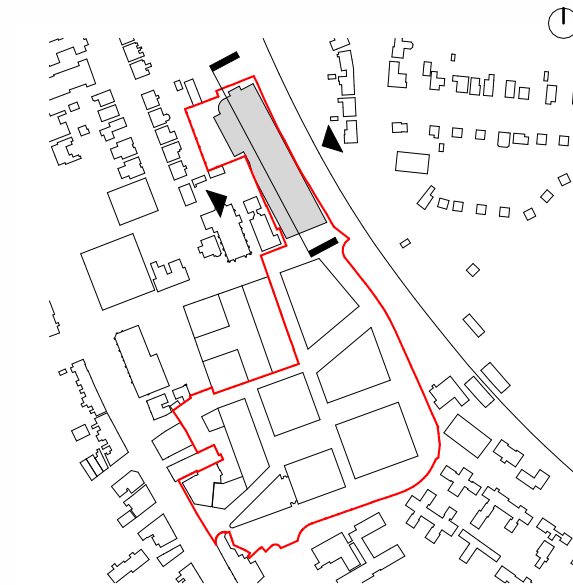


W HIGHFIELD ROA
GA ELEVATION - WEST

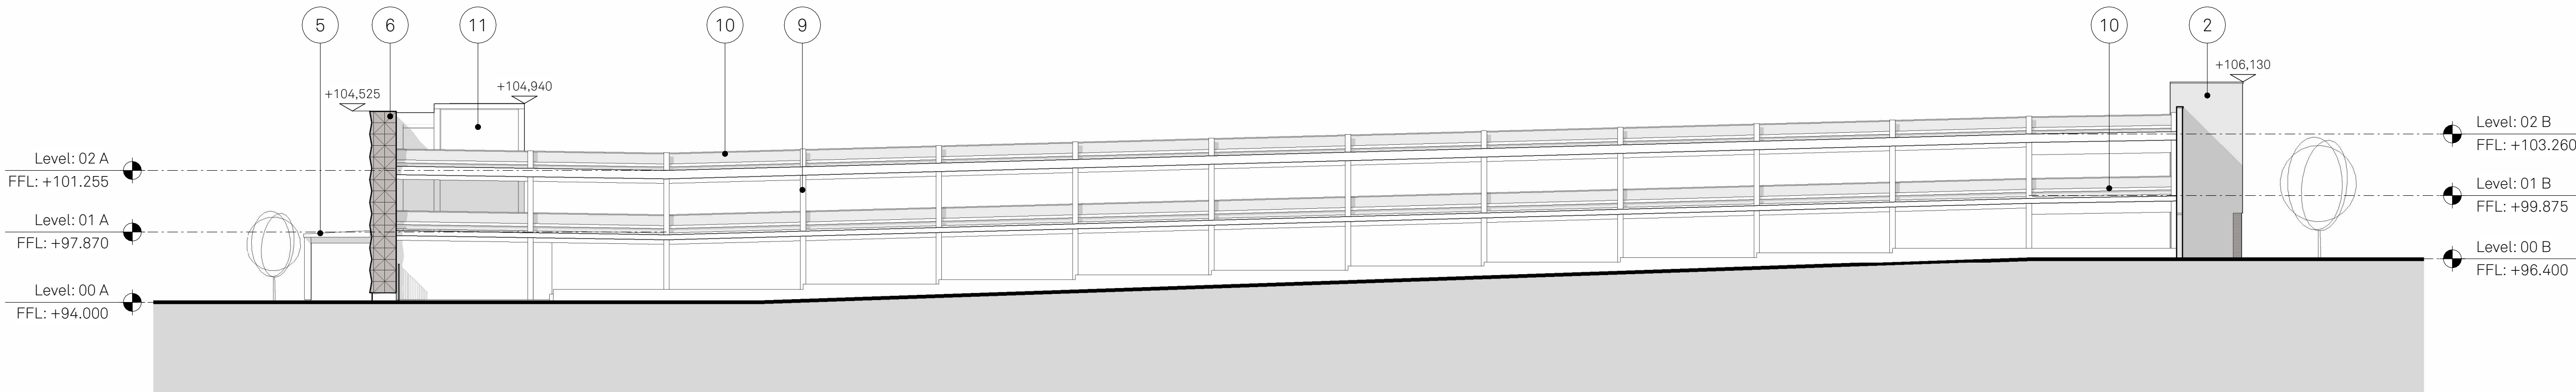

E RAILWAY ELEVATION
GA ELEVATION - EAST

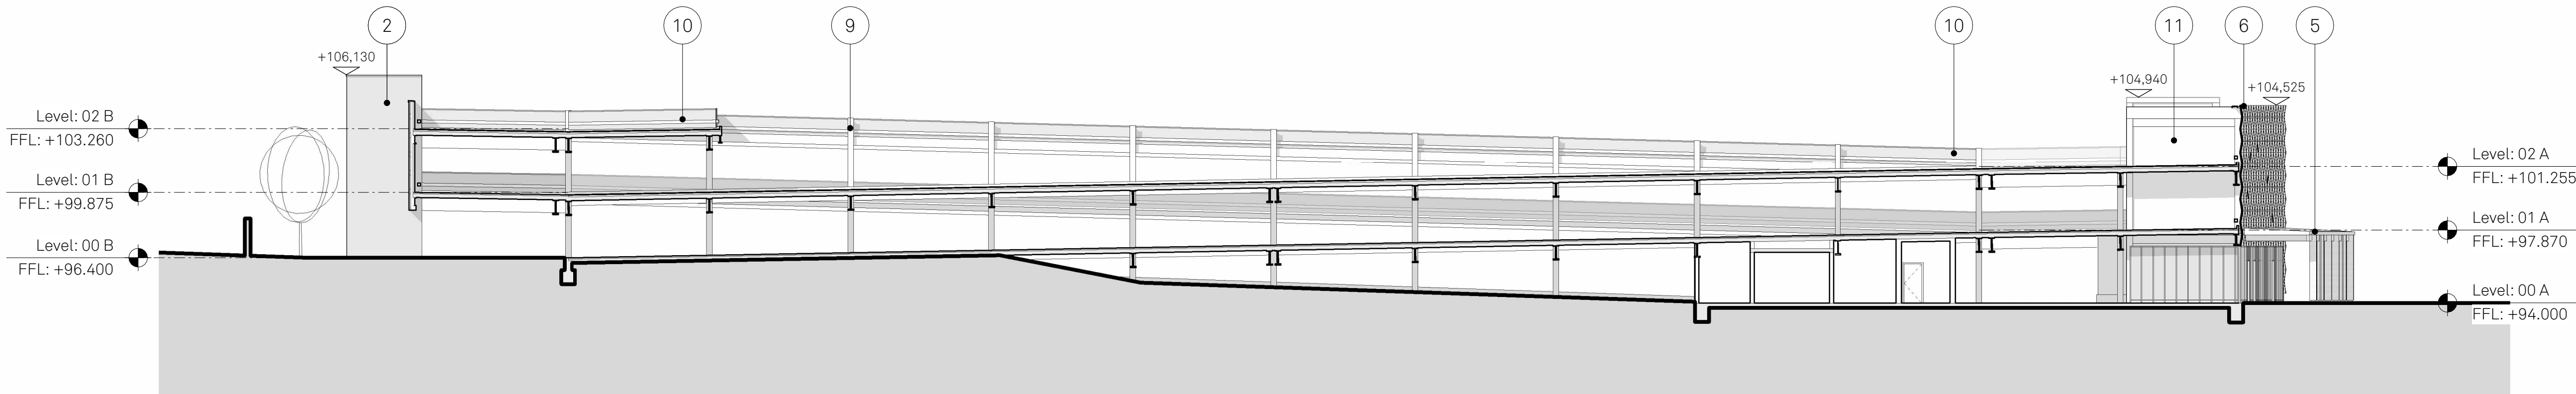

A LONGITUDINAL SECTION
SECTION A

NOTES

- Horizontal Flemish-bonded red brickwork with recessed headers
- Horizontal English-bonded red brickwork
- Horizontal header bond red brickwork
- Vertical soldier course red brickwork
- Flat roof timber canopy with exposed timber columns and beams.
- PPC metal decorative perforated panel. Decoration to be etched/cut.
- PPC metal perforated modular panel to cycle hub facade with integrated doors to Cycle Hub & carpark
- PPC metal horizontal louvre
- Exposed steel frame
- Vehicle impact and pedestrian balustrade
- Blockwork

Project
Prestwich Village
Travel Hub

Drawn
AuthorChecker

Checked
S2 - For
Details

Status
17300-JMA-P1-XX-D-A-042401

Drawing No.
information

22/07/2024 - WS4 information (2nd issue)

Scale:
1:200 @ A1

Jon Matthews Architects

Union, 2-10 Albert Square, Manchester, M2 6LW

0161 974 3690

Copyright of this drawing is vested in Jon Matthews Architects and it must not be copied or reproduced without written consent. Figured dimensions only are to be taken from this drawing. Do not scale from this drawing. For full company disclosure please visit www.jonmatthewsarchitects.com