



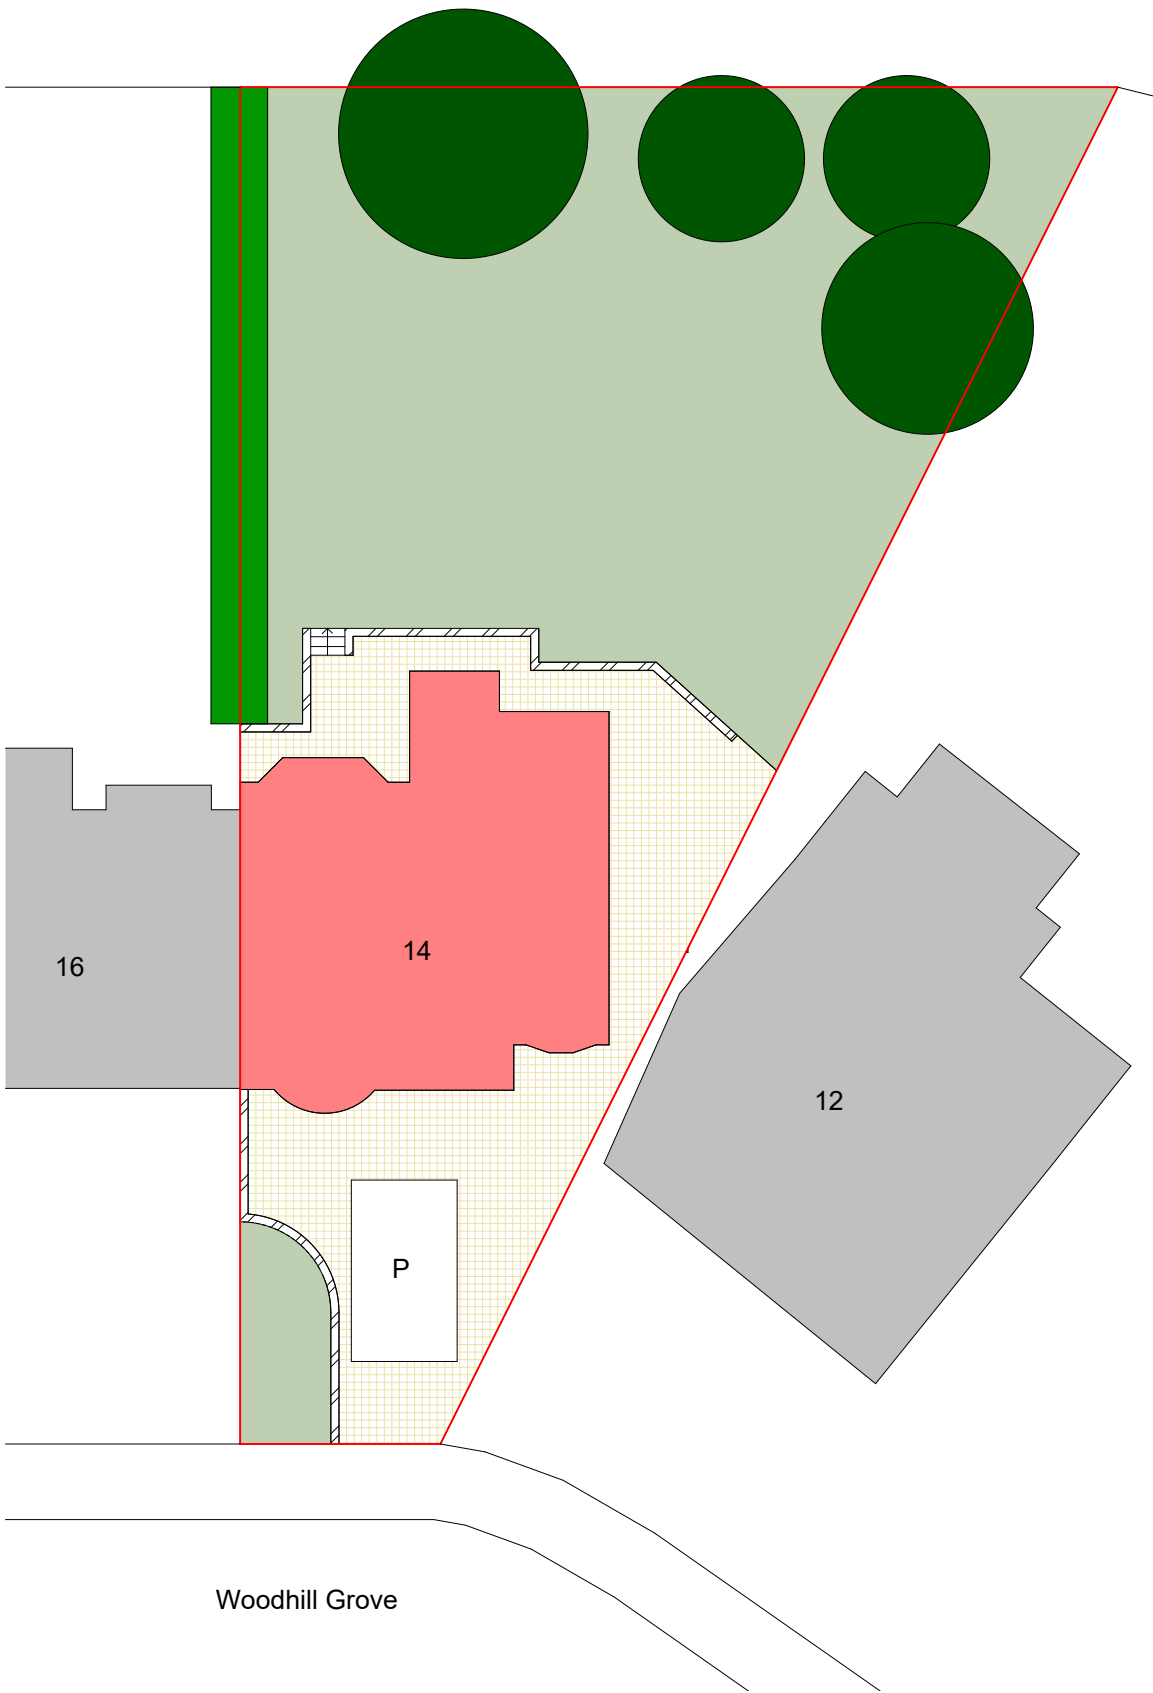


1 Site - Existing
1 : 200

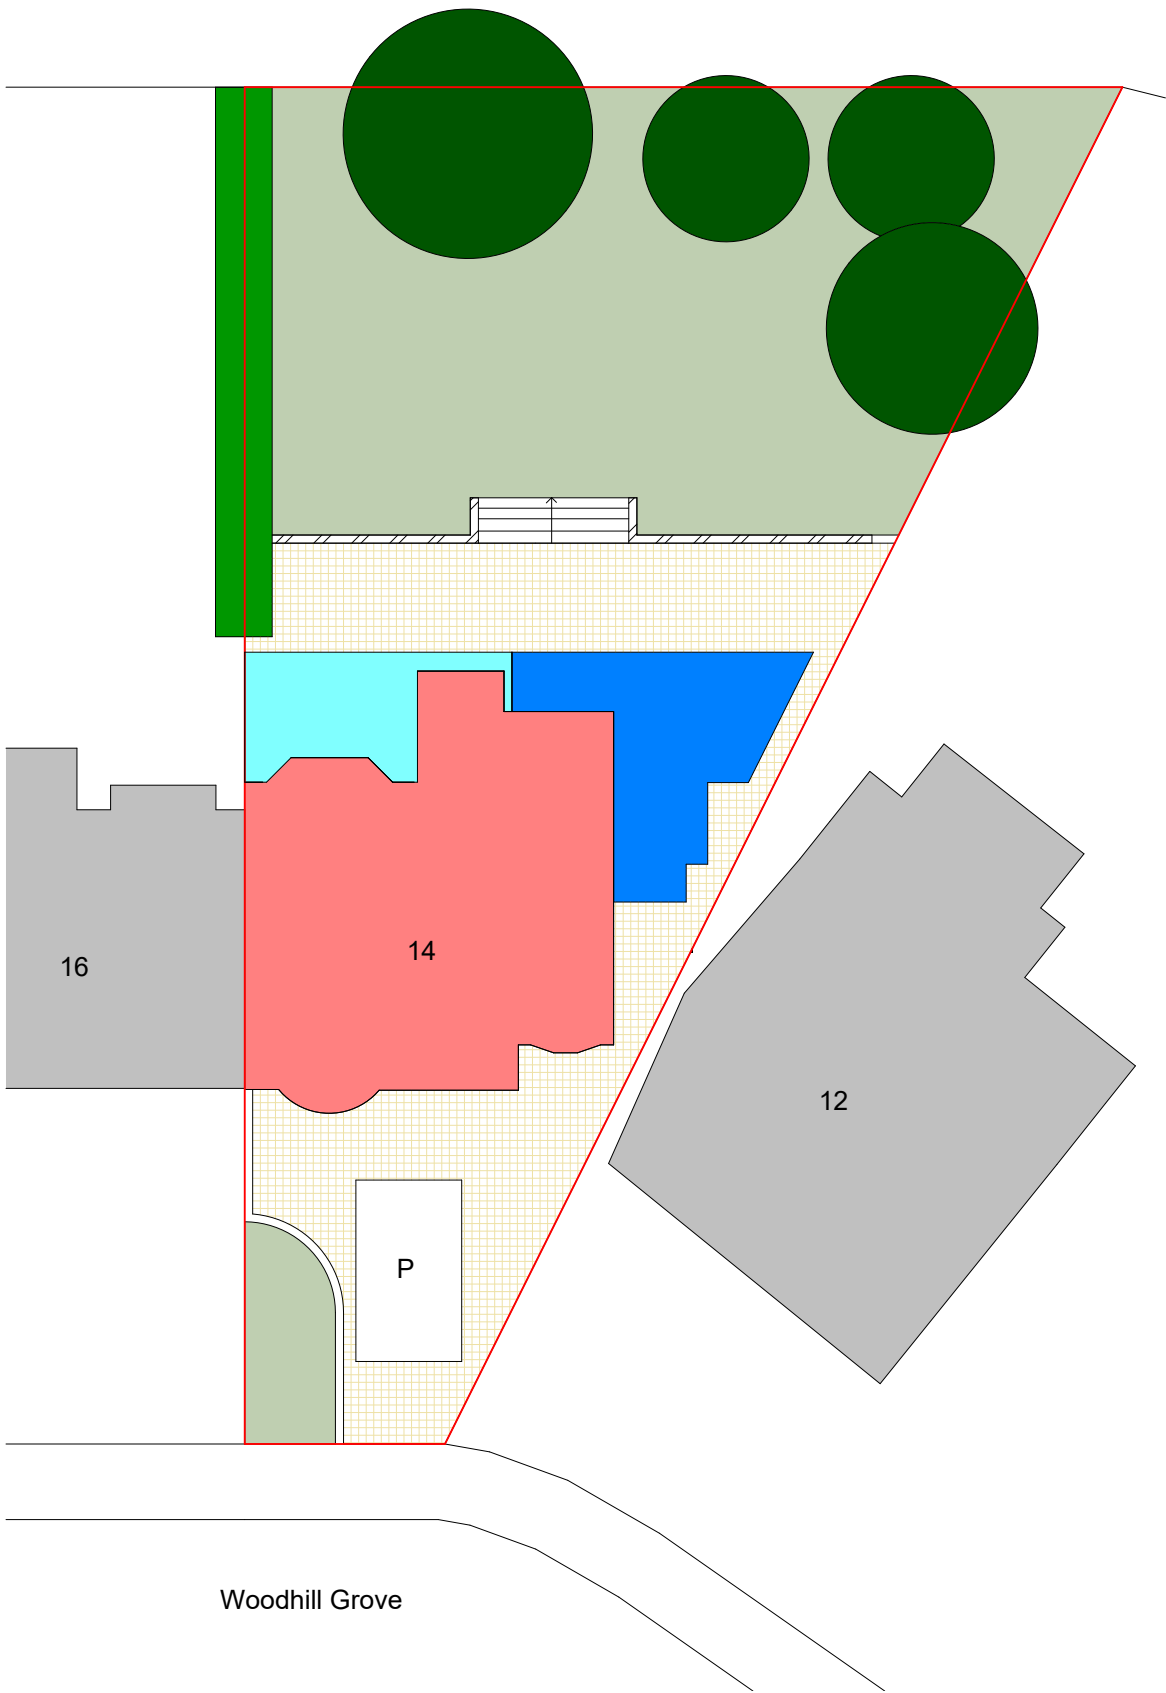

2 Site - Proposed
1 : 200

- Site Key
- Grass
 - Paving Stones
 - Brickwork
 - Hedges
 - Trees
 - P Parking
 - Existing Building
 - Proposed Building (2 Storey)
 - Proposed Building (1 Storey)

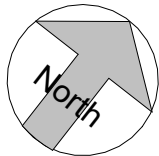

PROJECT		14 Woodhill Grove		PROJECT NUMBER		DRAWING NUMBER		REV		GOLD SKETCH S T U D I O S www.goldsketch.co.ukinfo@goldsketch.co.uk0161 792 9595 NOTES © COPYRIGHT : ALL RIGHTS RESERVED. THIS DRAWING MUST NOT BE REPRODUCED WITHOUT PRIOR WRITTEN CONSENT. DRAWING TO BE USED FOR THE STATUS INDICATED ONLY. ALL DIMENSIONS AND SETTING OUT SHALL BE CHECKED AND CONFIRMED ON SITE. ANY DISCREPANCIES TO BE REPORTED TO THE DESIGNER PRIOR TO THE COMMENCEMENT OF ANY WORK. ALL WORK AND MATERIALS TO BE IN ACCORDANCE WITH CURRENT STATUTORY LEGISLATION, RELEVANT CODES OF PRACTICE AND BRITISH STANDARDS. ALL DIMENSIONS ON THIS DRAWING ARE IN MILLIMETRES (UNLESS OTHERWISE STATED).									
TITLE		Site - Existing & Proposed		GSS24088.2		502		1											
STATUS		PLANNING		DRAWN BY	CHECKED BY	DATE	SCALE (@ A1)	1	Revised Design										
				CB	SG	12/08/2024	As indicated	No.	Description	Date	Initial								