



DRAWINGS NOT TO BE SCALED FROM - ONLY USE DIMENSIONS INDICATED

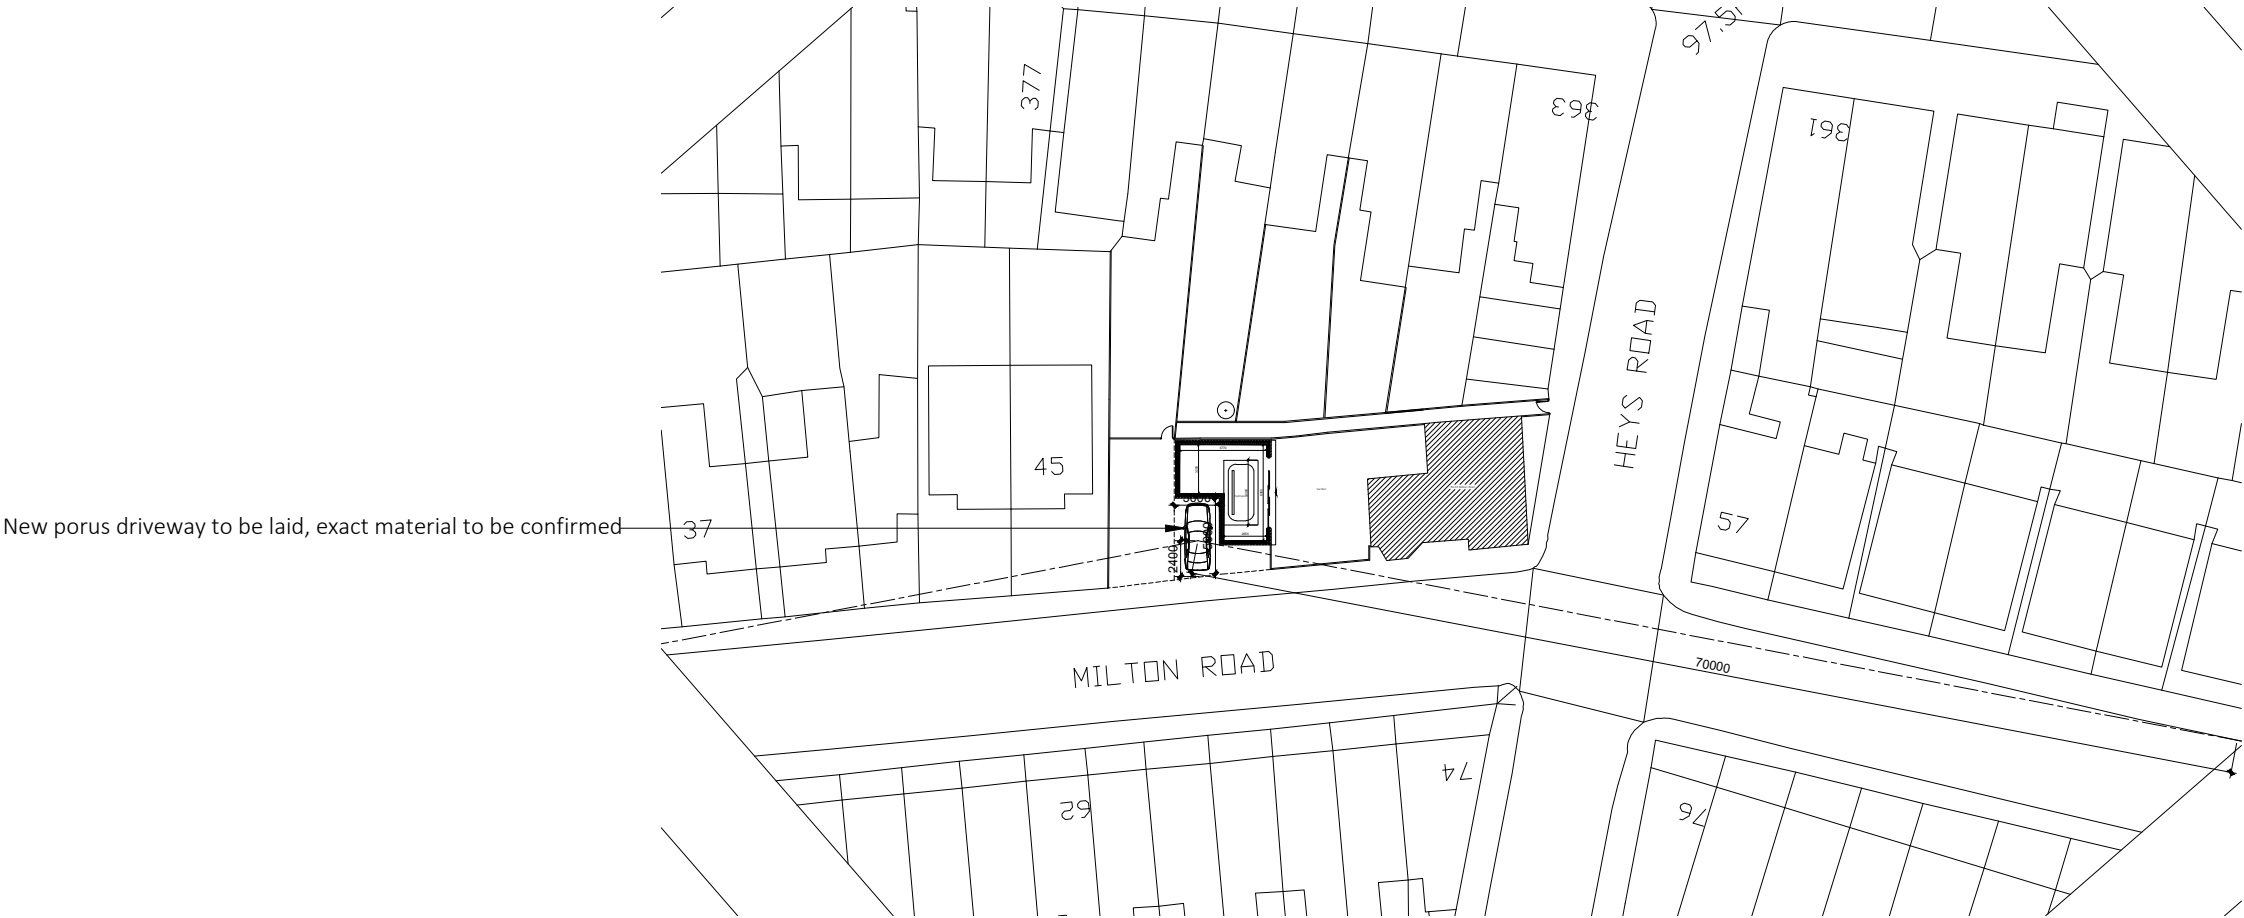

- Existing drainage to be checked before construction commences and Architect informed of discrepancies from plans.
- Contractors must check all dimensions on site and discrepancies to be reported immediately to the Architect before proceeding.
- Assumed direction of joists marked on plan. Contractor must inspect the building prior to site start and inform Architect of any discrepancies prior to site start.
- All new timber sizes to be checked and approved by building control prior to site start.

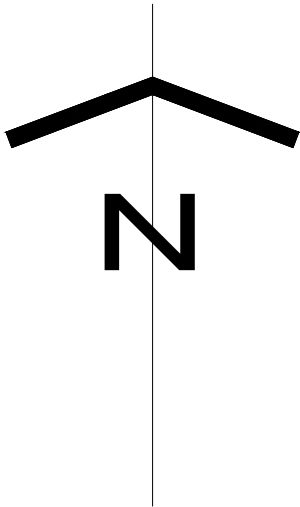

A - 20th June 22 - Building reduced in scale.



Project: 55 Milton Road Prestwich	
Drawing: Block Plan	
Project Ref: 21/069	Drawing No: 06
Scale: 1:500	
Drawn: IG	Revision: A
Date: Oct 2021	