


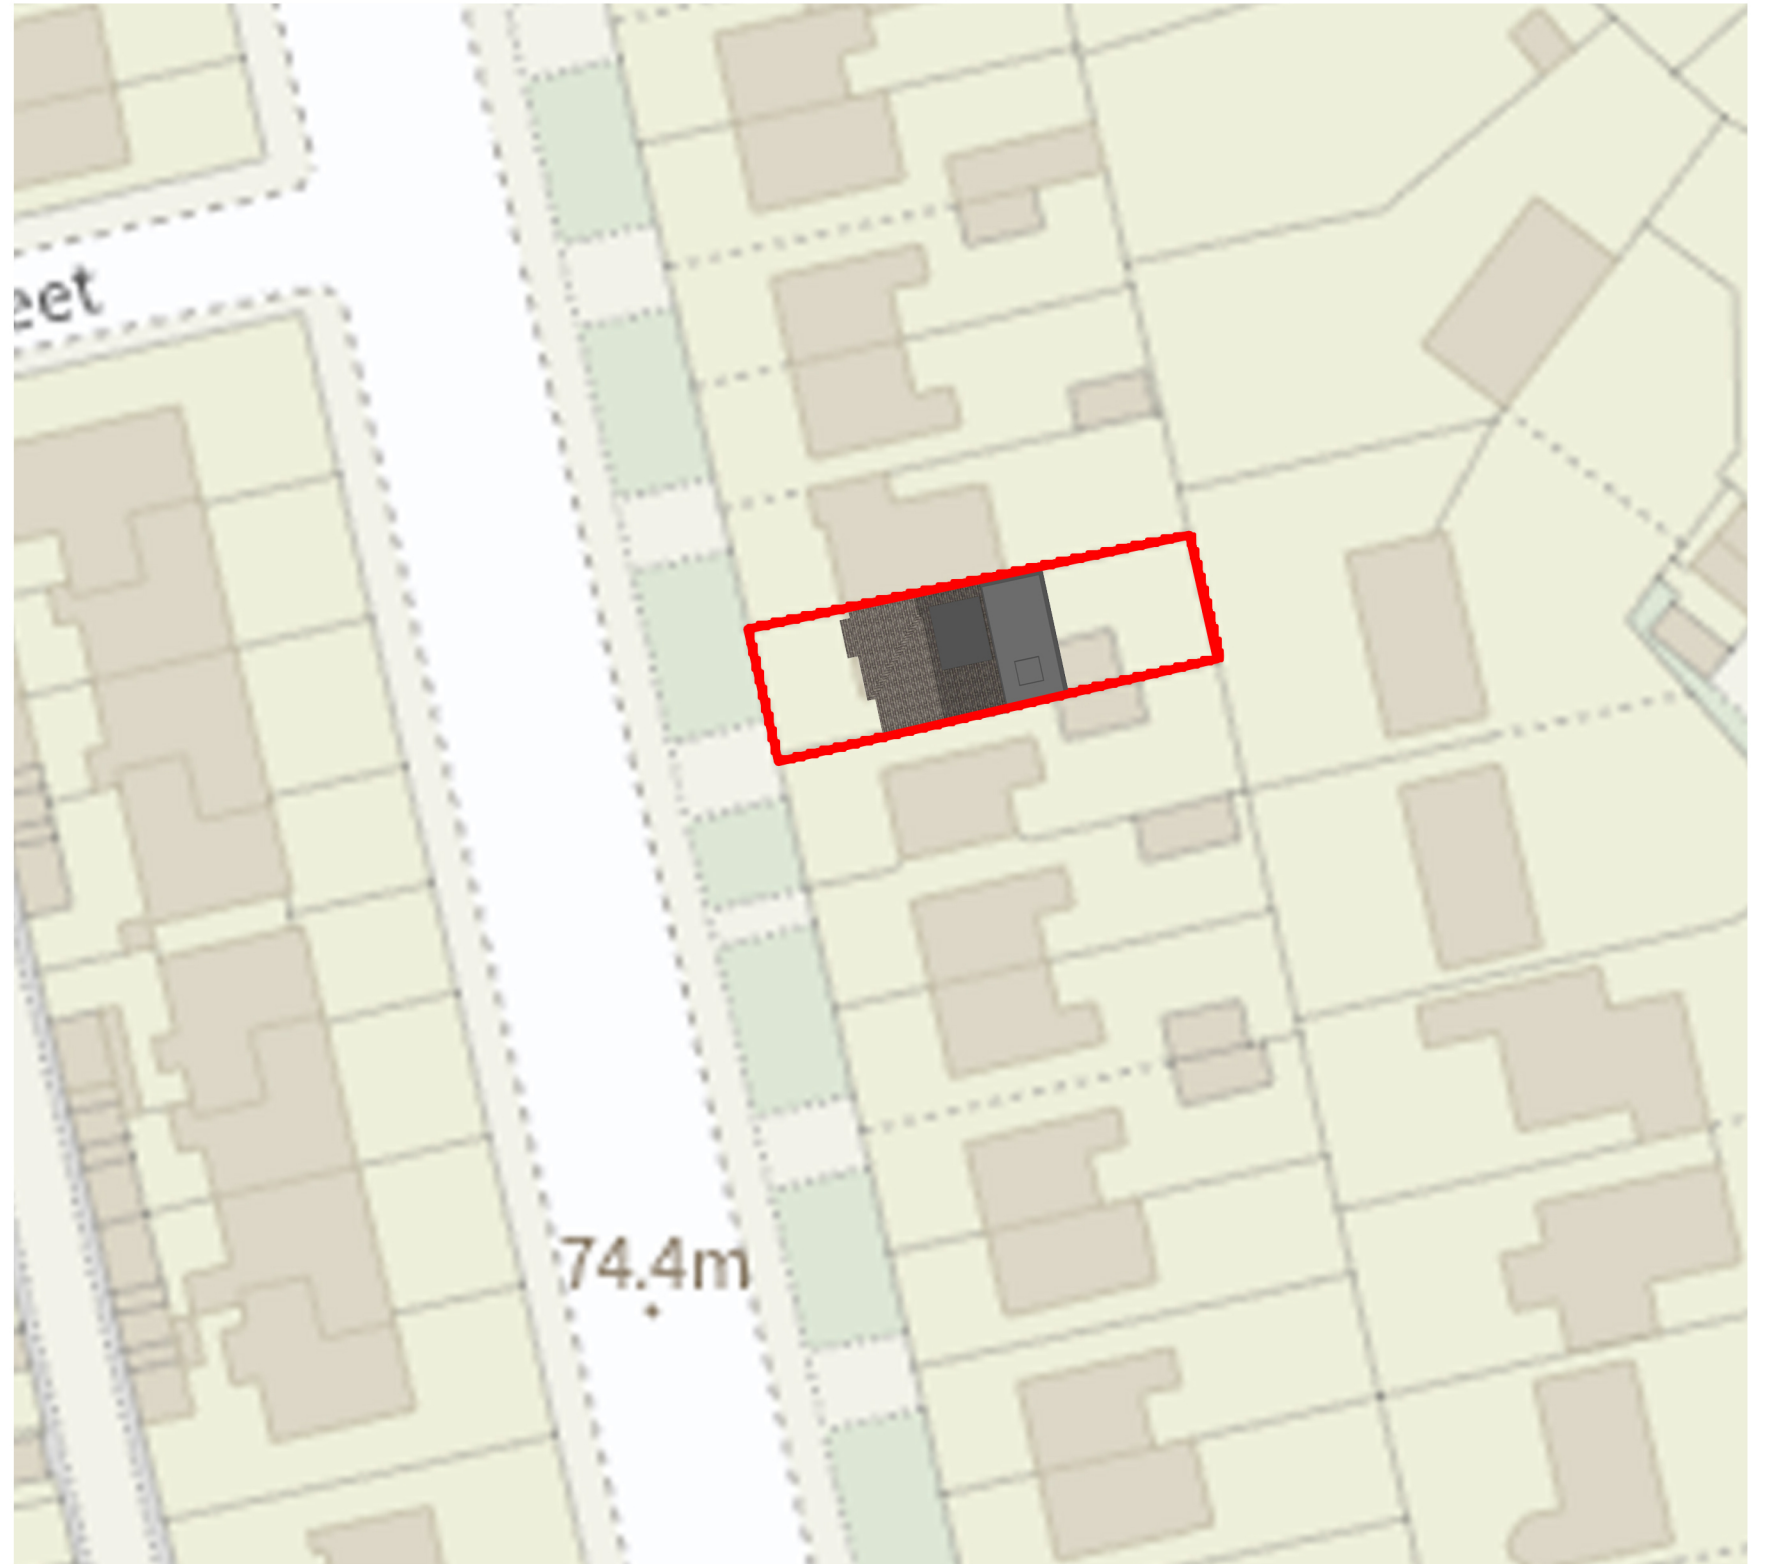

location plan

scale 1:2500



proposed block plan



scale 1:500

Contractor to check all measurements on site prior to the commencement of work and notify TD Design of any discrepancies. All setting out to be approved by TD Design prior to fabrication. TD Design retain the copyright ownership of the drawings which must not be copied without written consent.

Drawing: Location & Proposed Block Plan
Number: PL002
Scale: varies @ A3

Site: 499 Manchester Rd, Bury. BL9 9SH

