


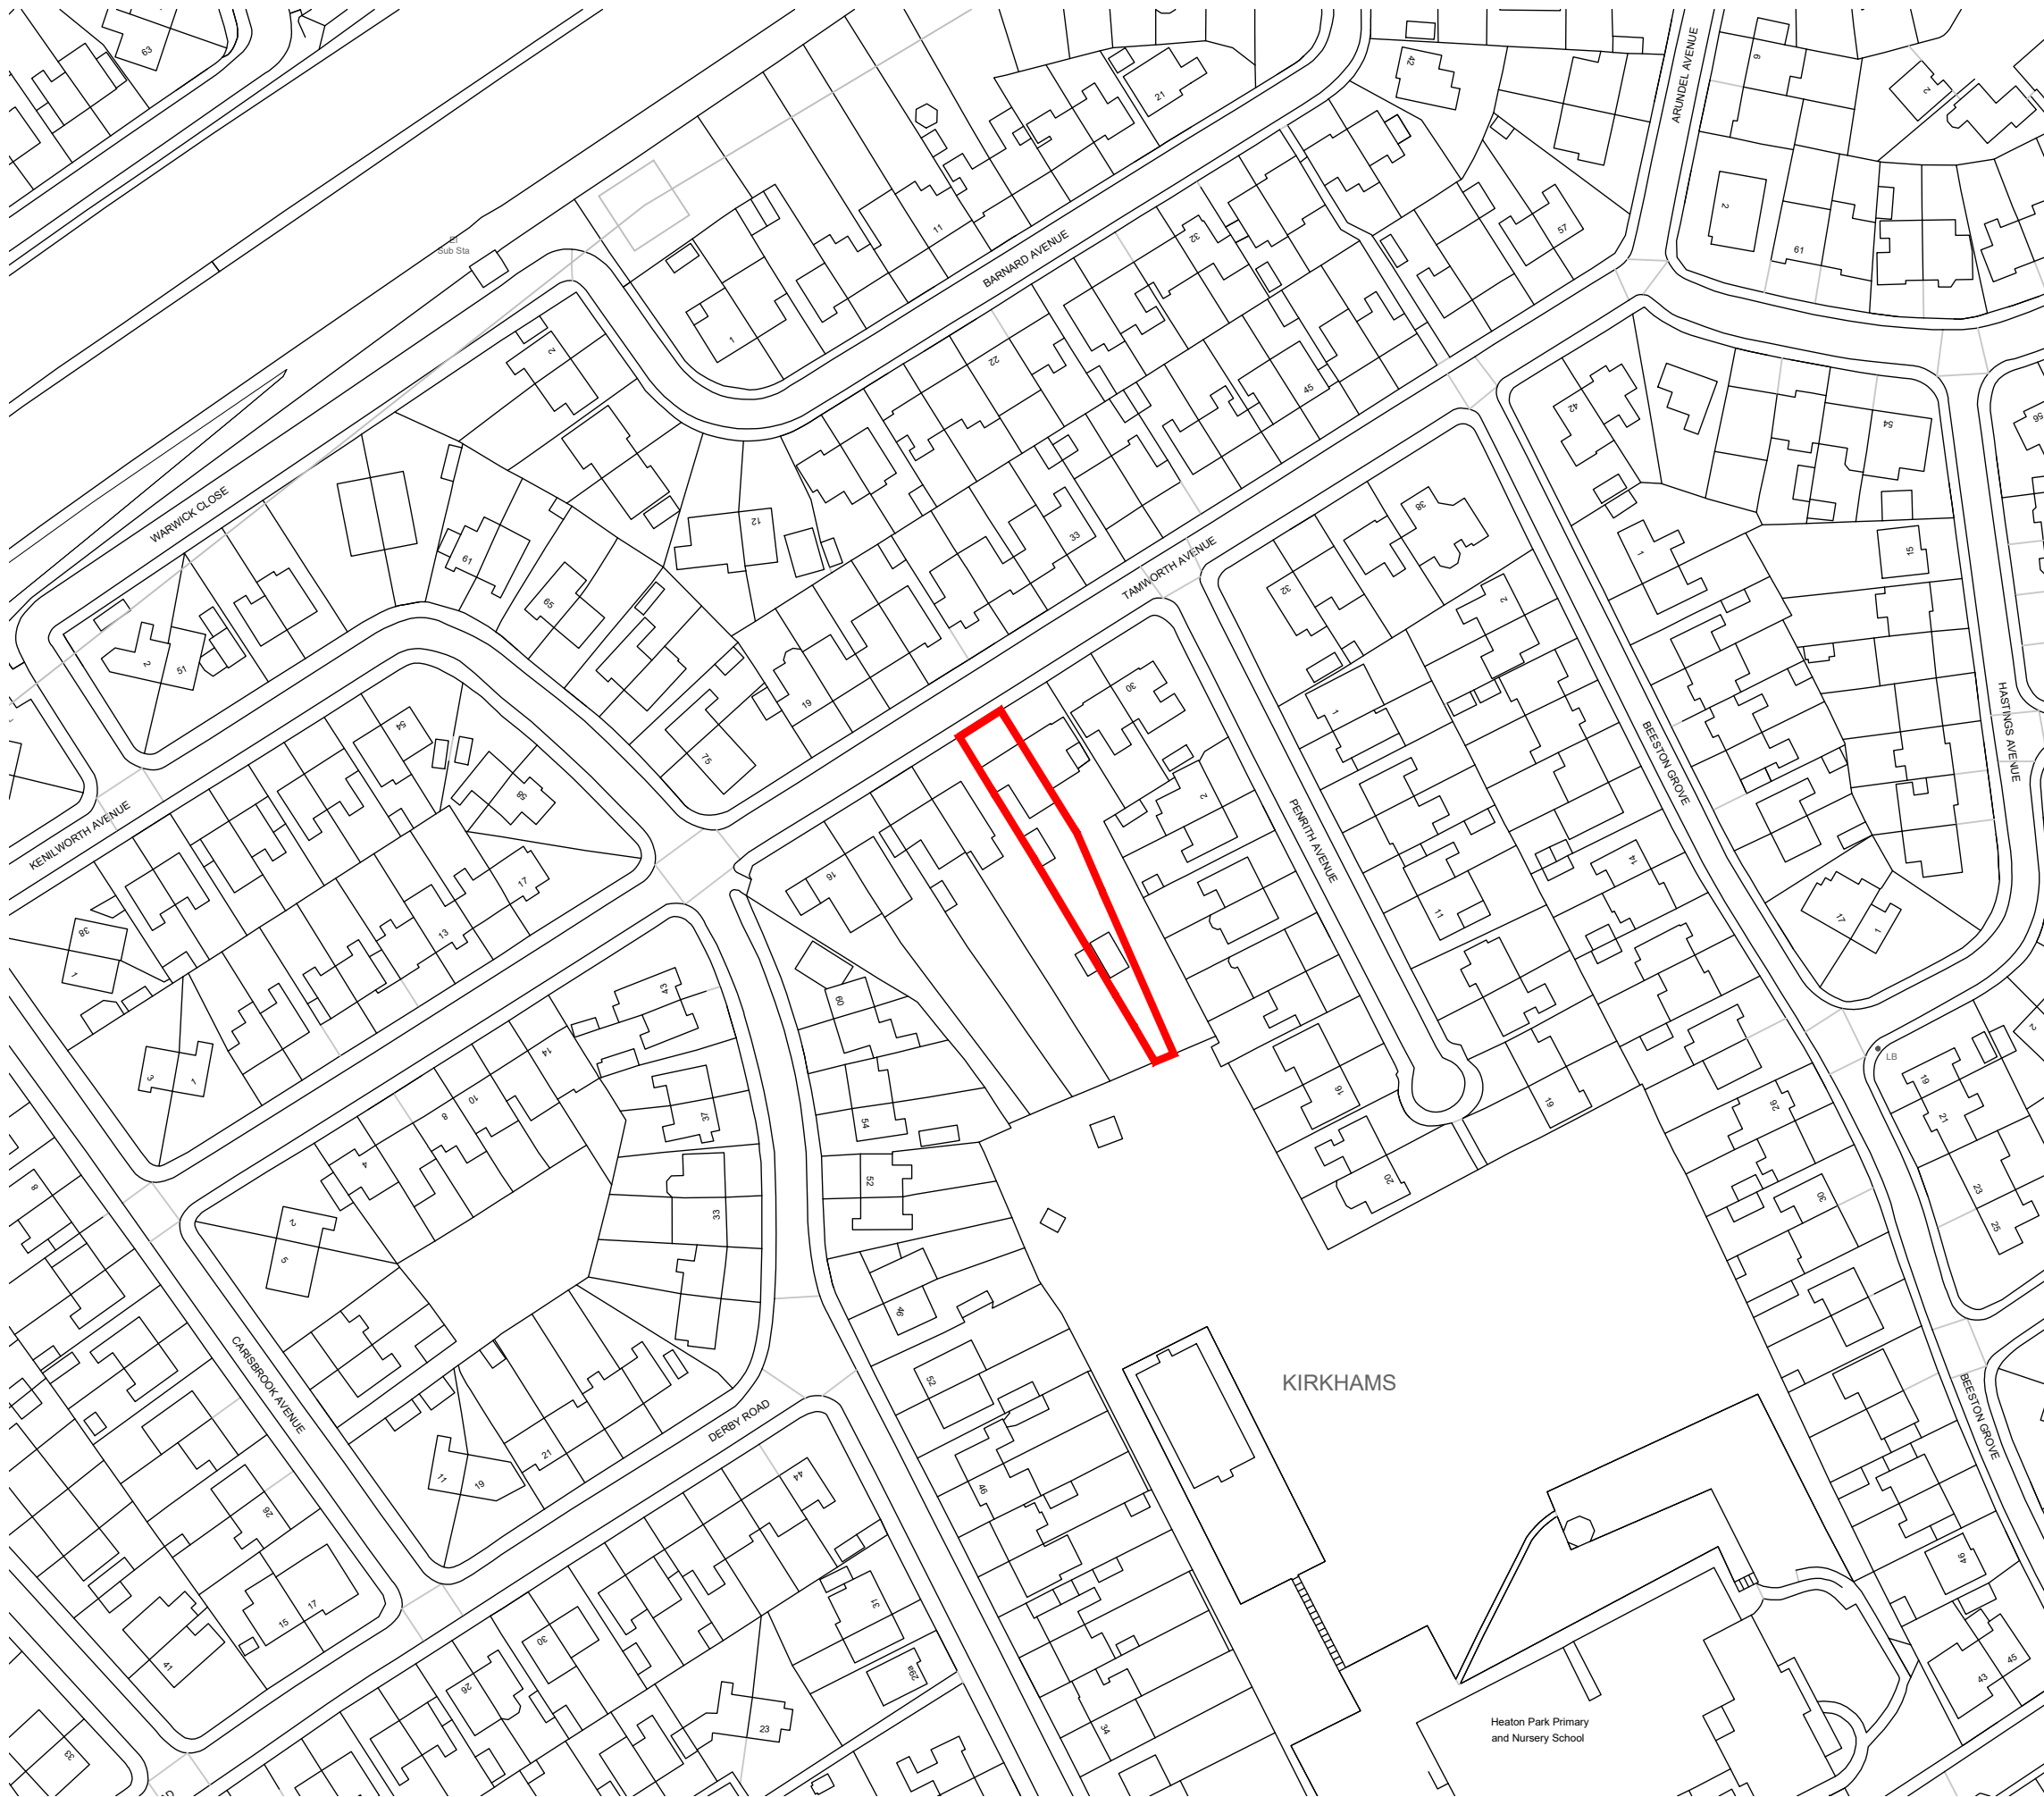

CLIENT	EMMA VENOSA		
PROJECT	24 TAMWORTH AV, WHITEFIELD		
NAME	LOCATION PLAN		
DRAWING	L(00)01	REV	-
DATE	24.02.26	SCALE	1:1250 @ A3