



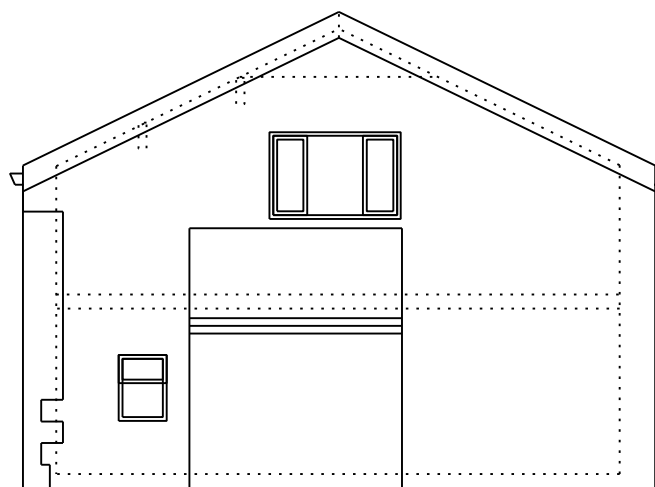


SMALL PROPOSED GABLE  
OF STONE OVER EXISTING  
WINDOW UPTO NEW ROOF  
LINE


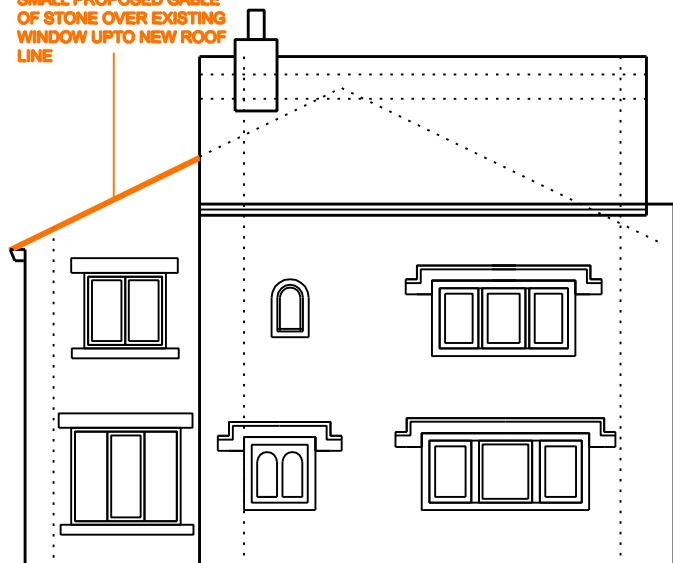


**PROPOSED FRONT  
ELEVATION**

**PROPOSED REAR  
ELEVATION**

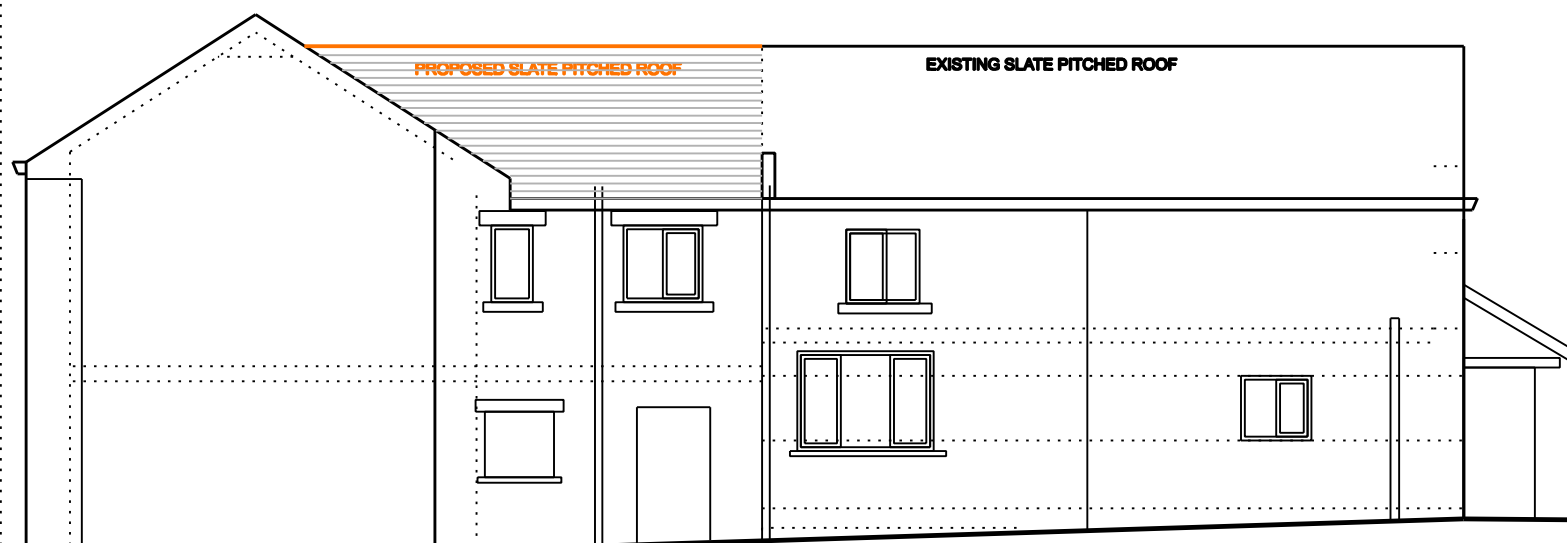

**PROPOSED SIDE ELEVATION**

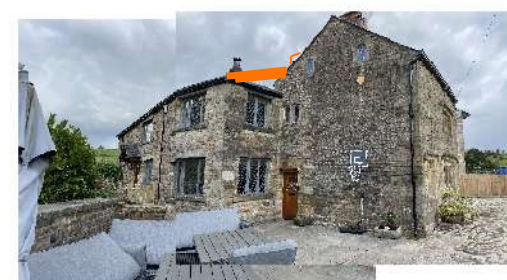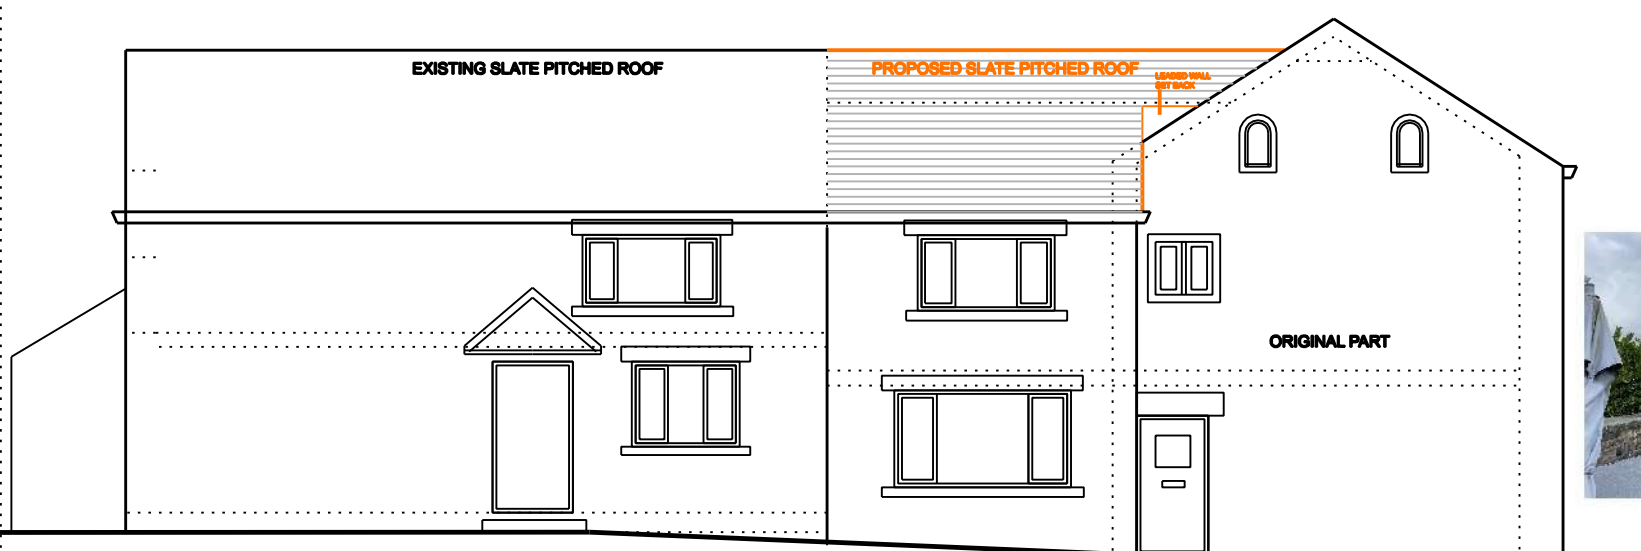

**PROPOSED SIDE ELEVATION**

**BAST HOUSE FARM COTTAGE  
MANCHESTER ROAD  
BURY BL9 5LZ**

**Drwg. No: 20234/ 04 / 04**

**Date : OCTOBER 2024**

**Scale 1:100 @ A3**

**Rev -**

**Mark Thorley design limited**



**Mark Thorley MCIAT, MSAI, MFPWS**

Chartered Architectural Technologist, Party wall surveyor & Architectural Illustrator.

Mobile : 07986 453541  
email : mark@mark-thorley.com  
website : www.markthorleydesign.com

# 4. PROPOSED ELEVATIONS