


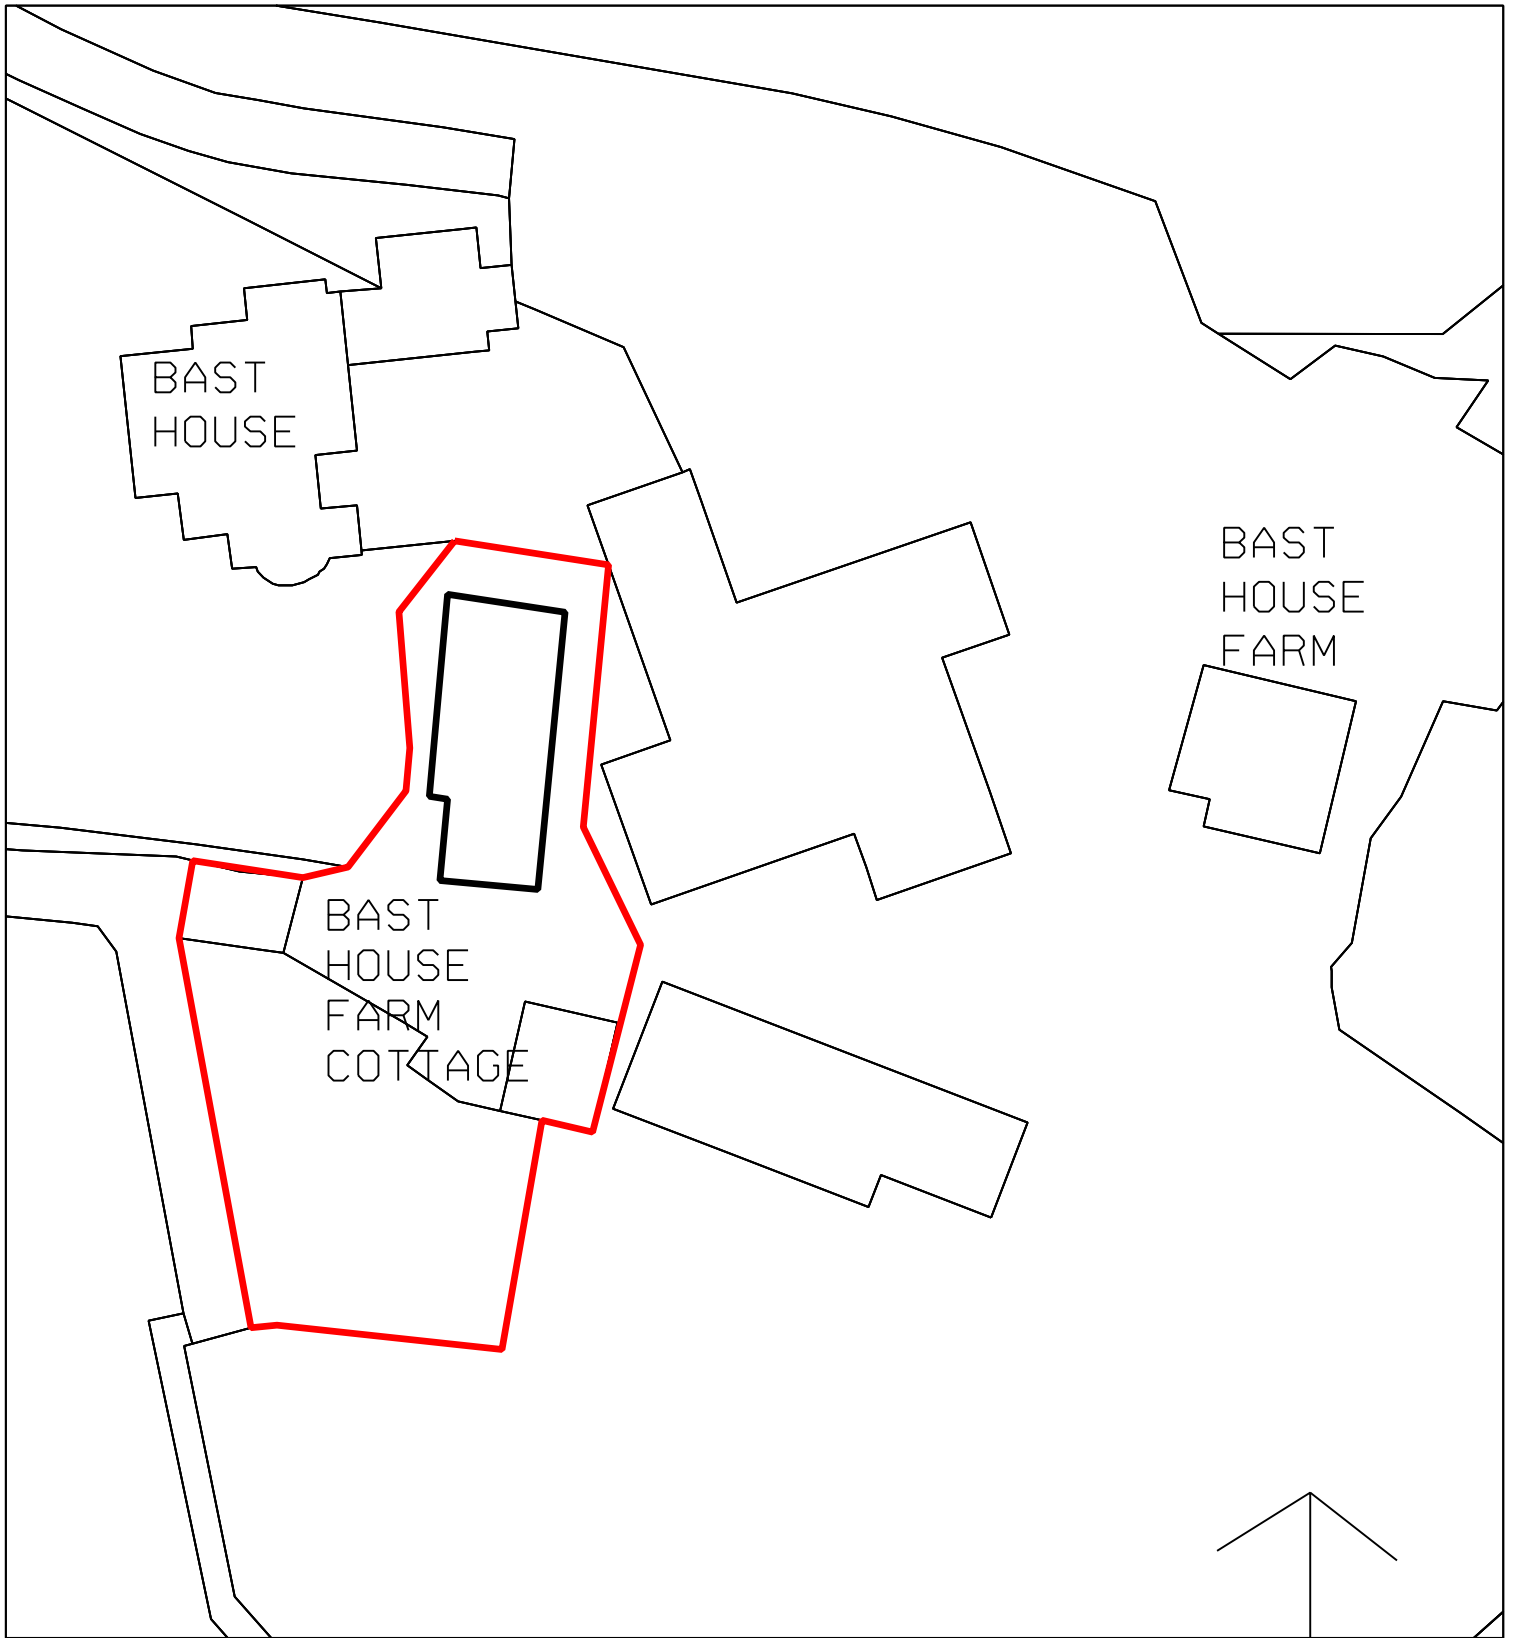

EXISTING

SCALE 1:500 AT A4

NORTH