


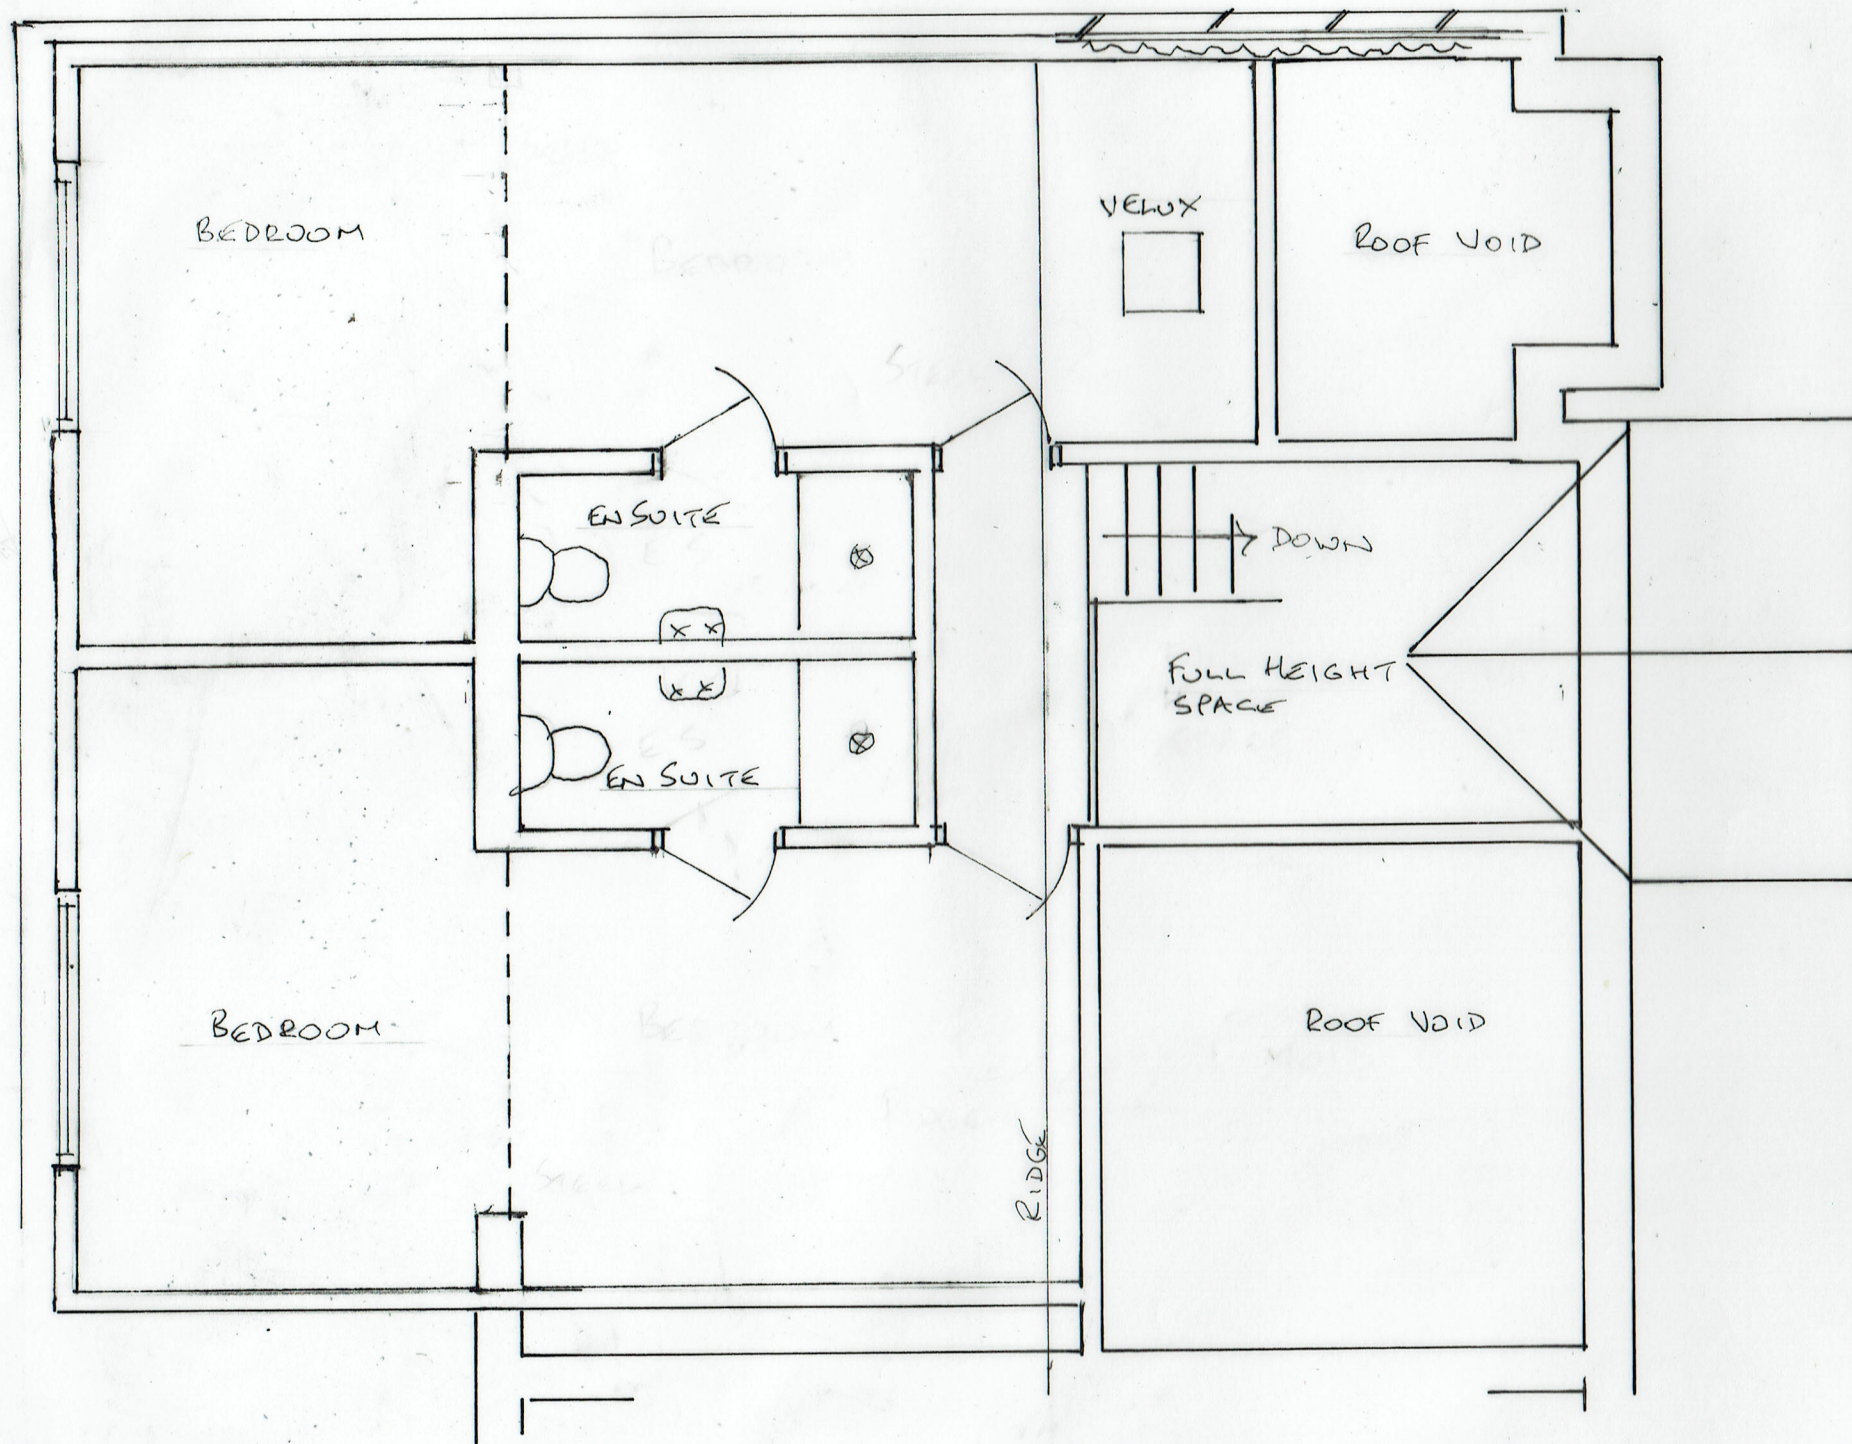

5/B PROPOSED SECOND FLOOR
PLAN

0 ————— 5
METRES
SCALE 1:50 @ A3

14/06/2022

21/673/05B

TWO STOREY & DORMER EXTENSION
3 BROCKLEHURST AVENUE, BURY BL9 9AQ