


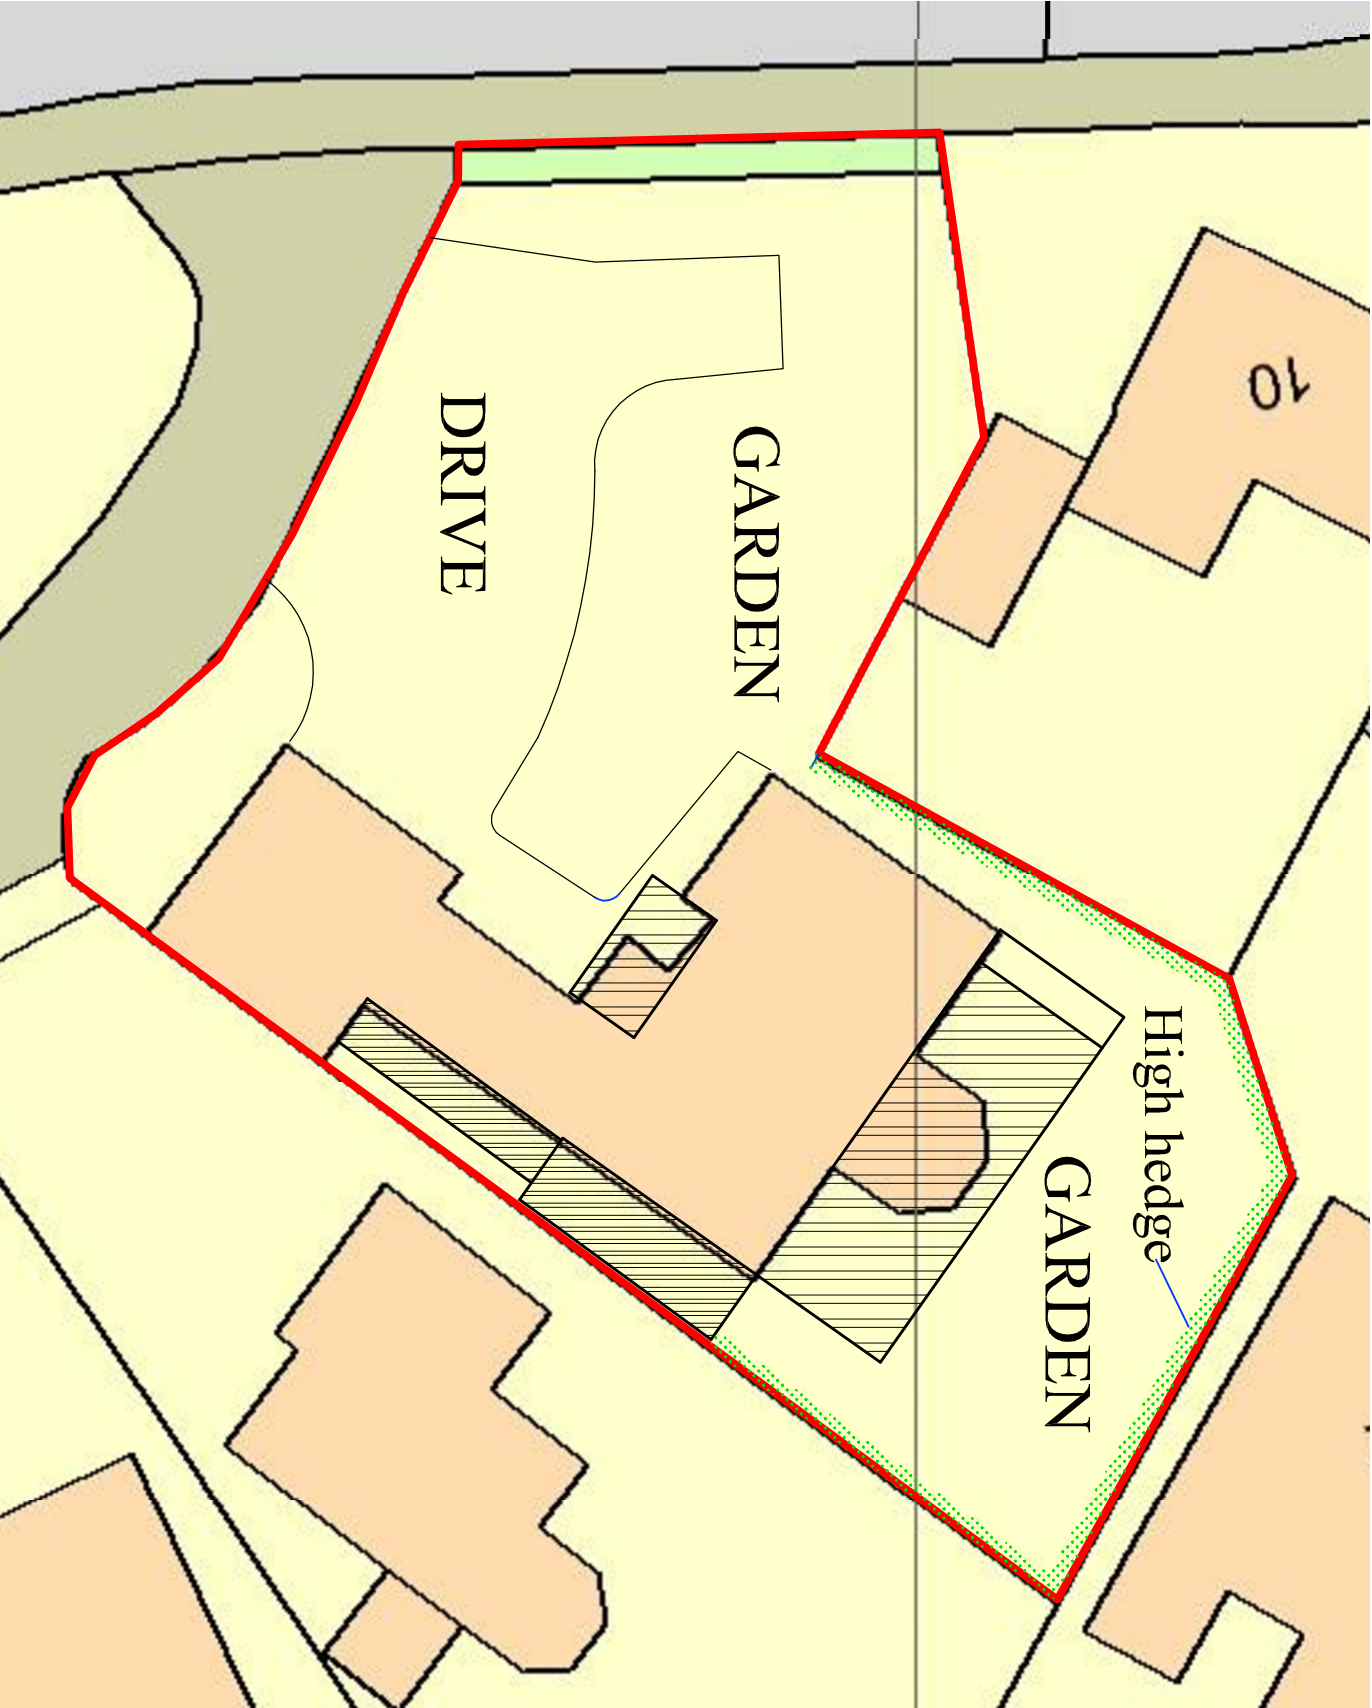

PROPOSED SITE PLAN 1:200@A4