




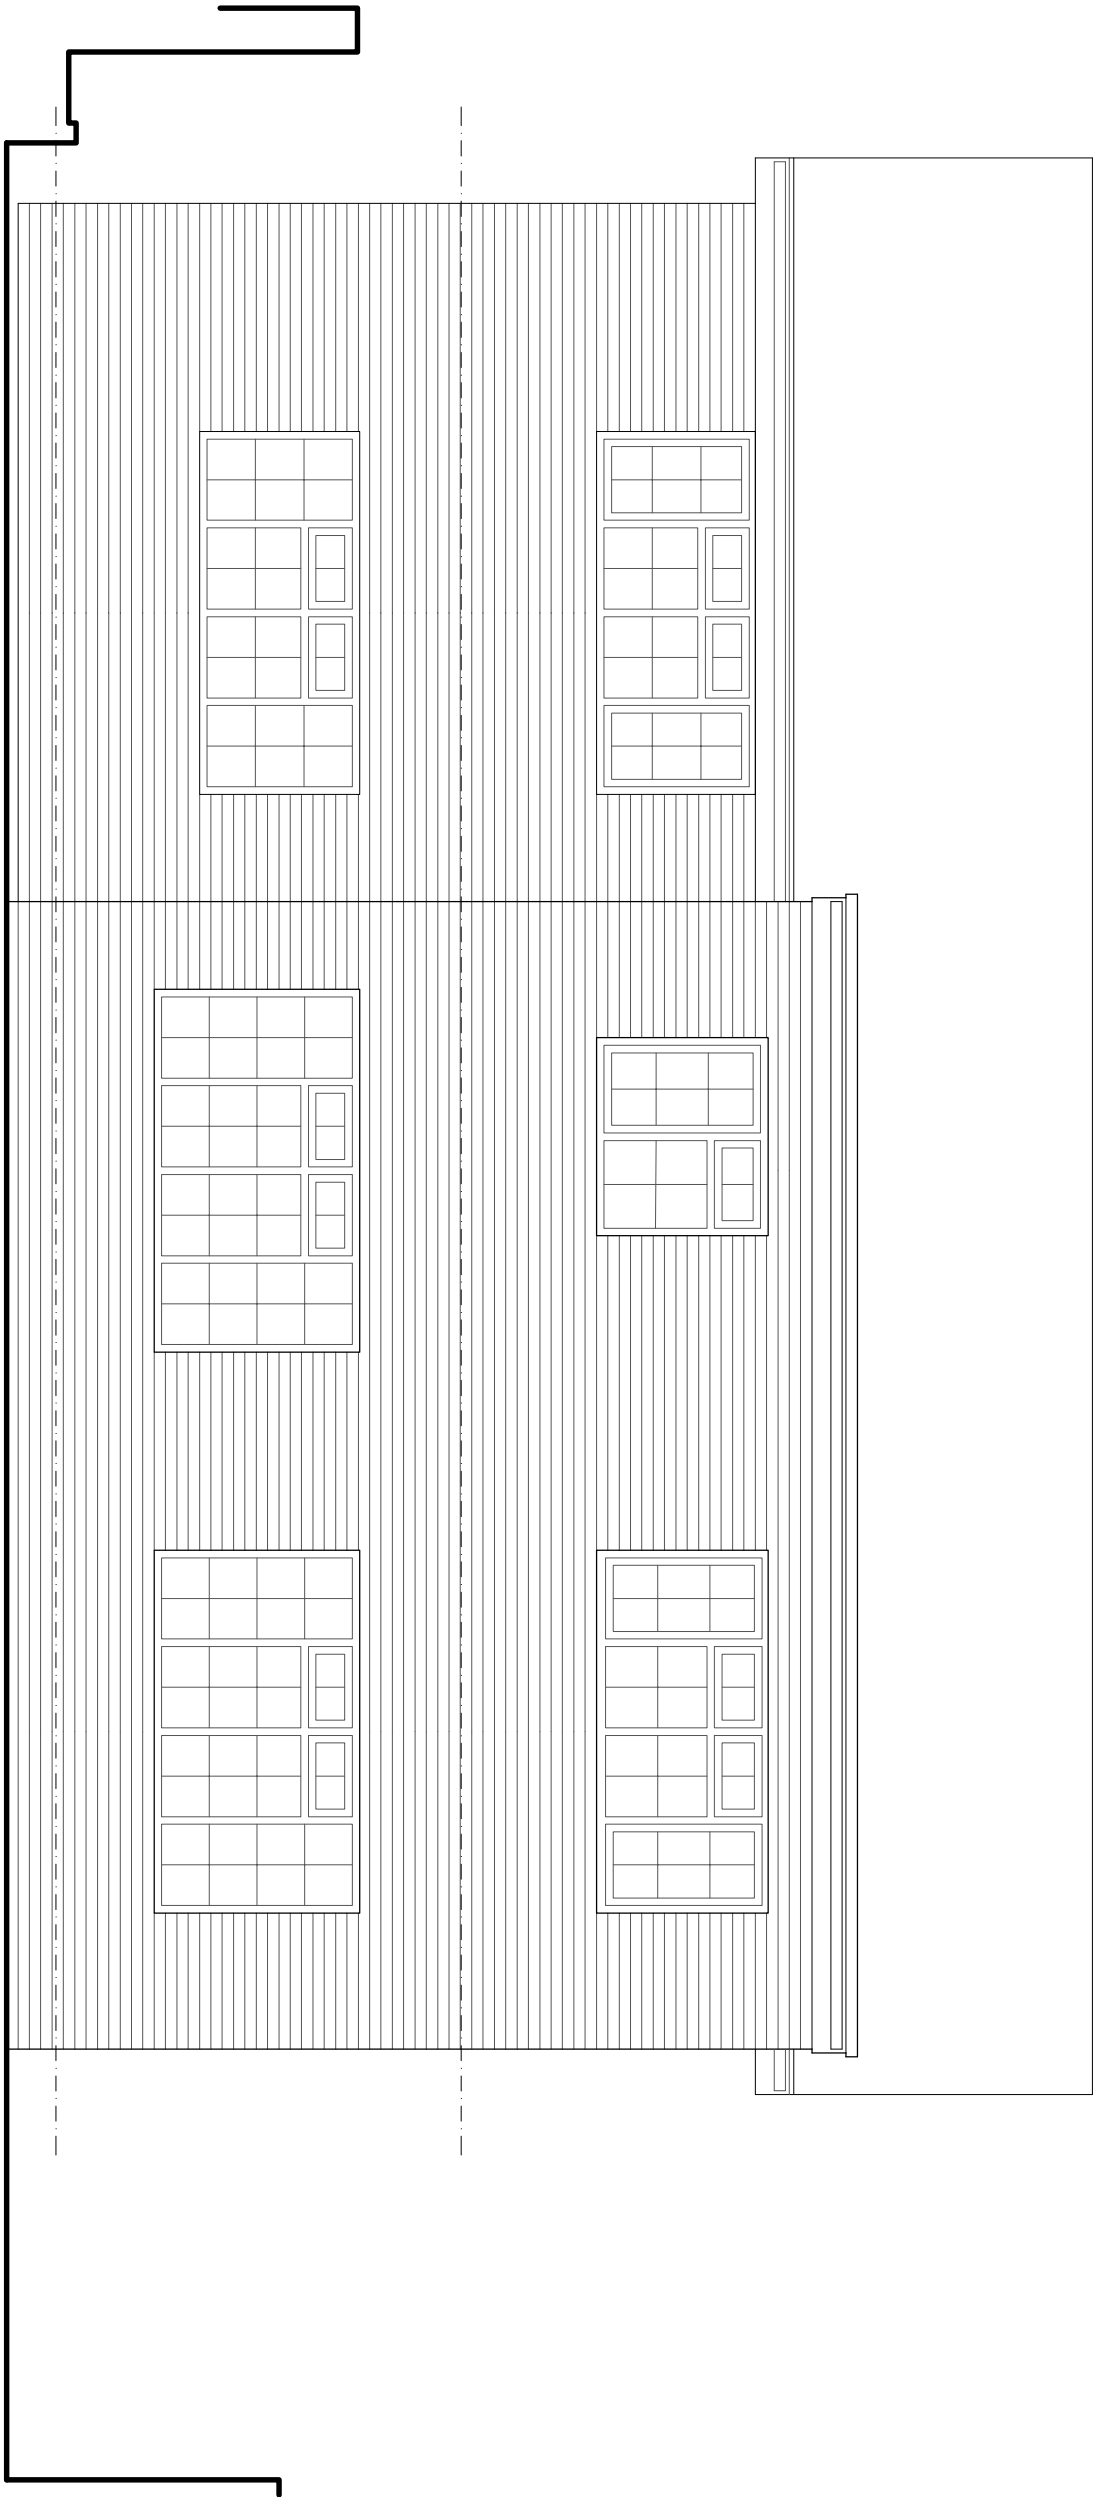

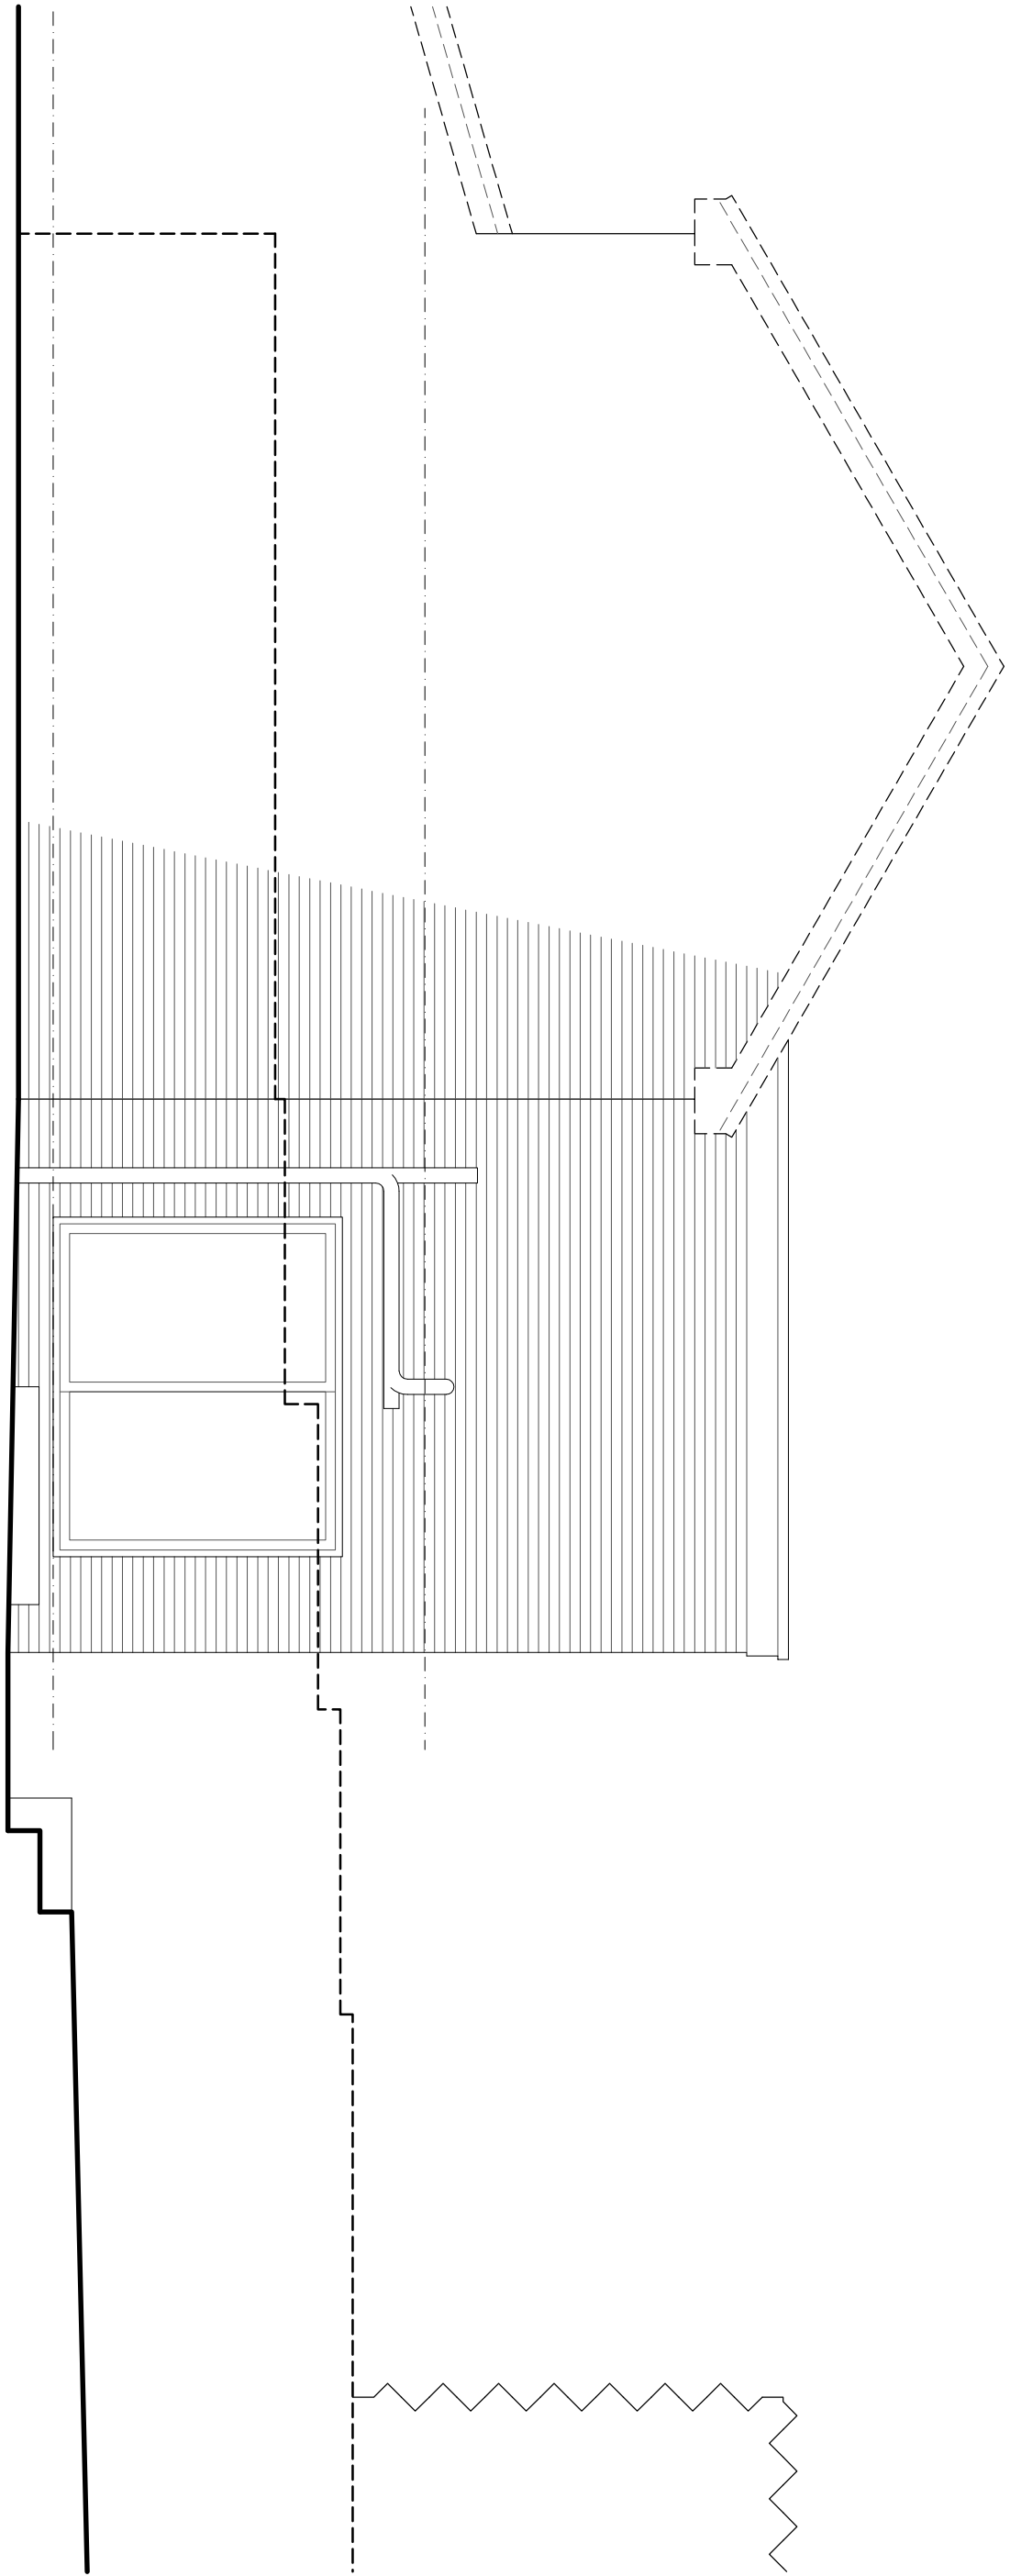

DWG 2217-P3102	
SCALE 1:50 (A3)	DATE JAN 23

3 KNIGHTS CLOSE | PRESTWICH | M25 1PP
EXISTING NE ELEVATION (No. 4)

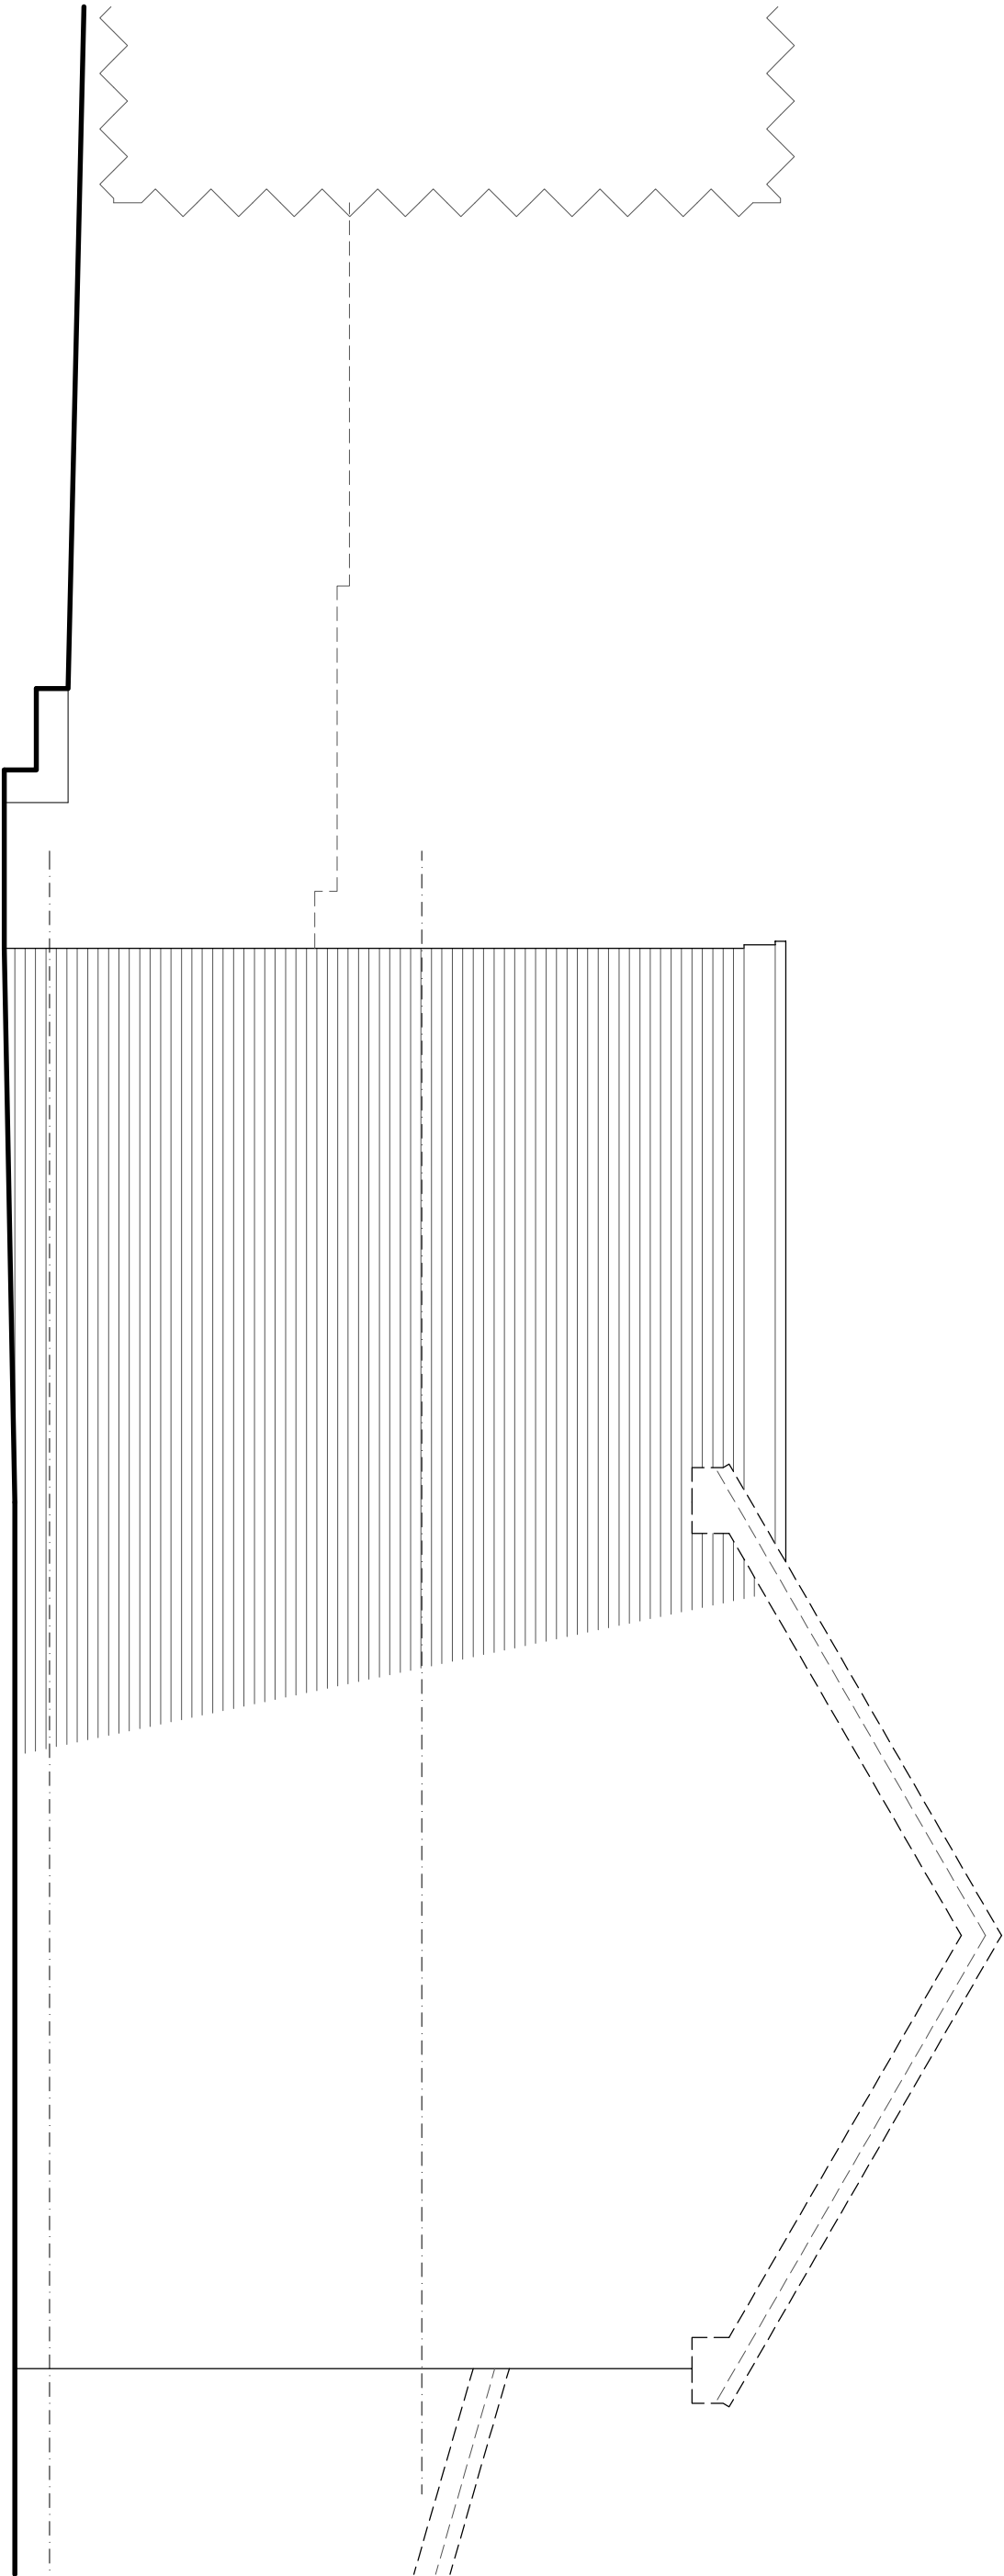

DWG 2217-P3103	
SCALE 1:50 (A3)	DATE JAN 23

3 KNIGHTS CLOSE | PRESTWICH | M25 1PP
EXISTING SW ELEVATION (No. 2)

