


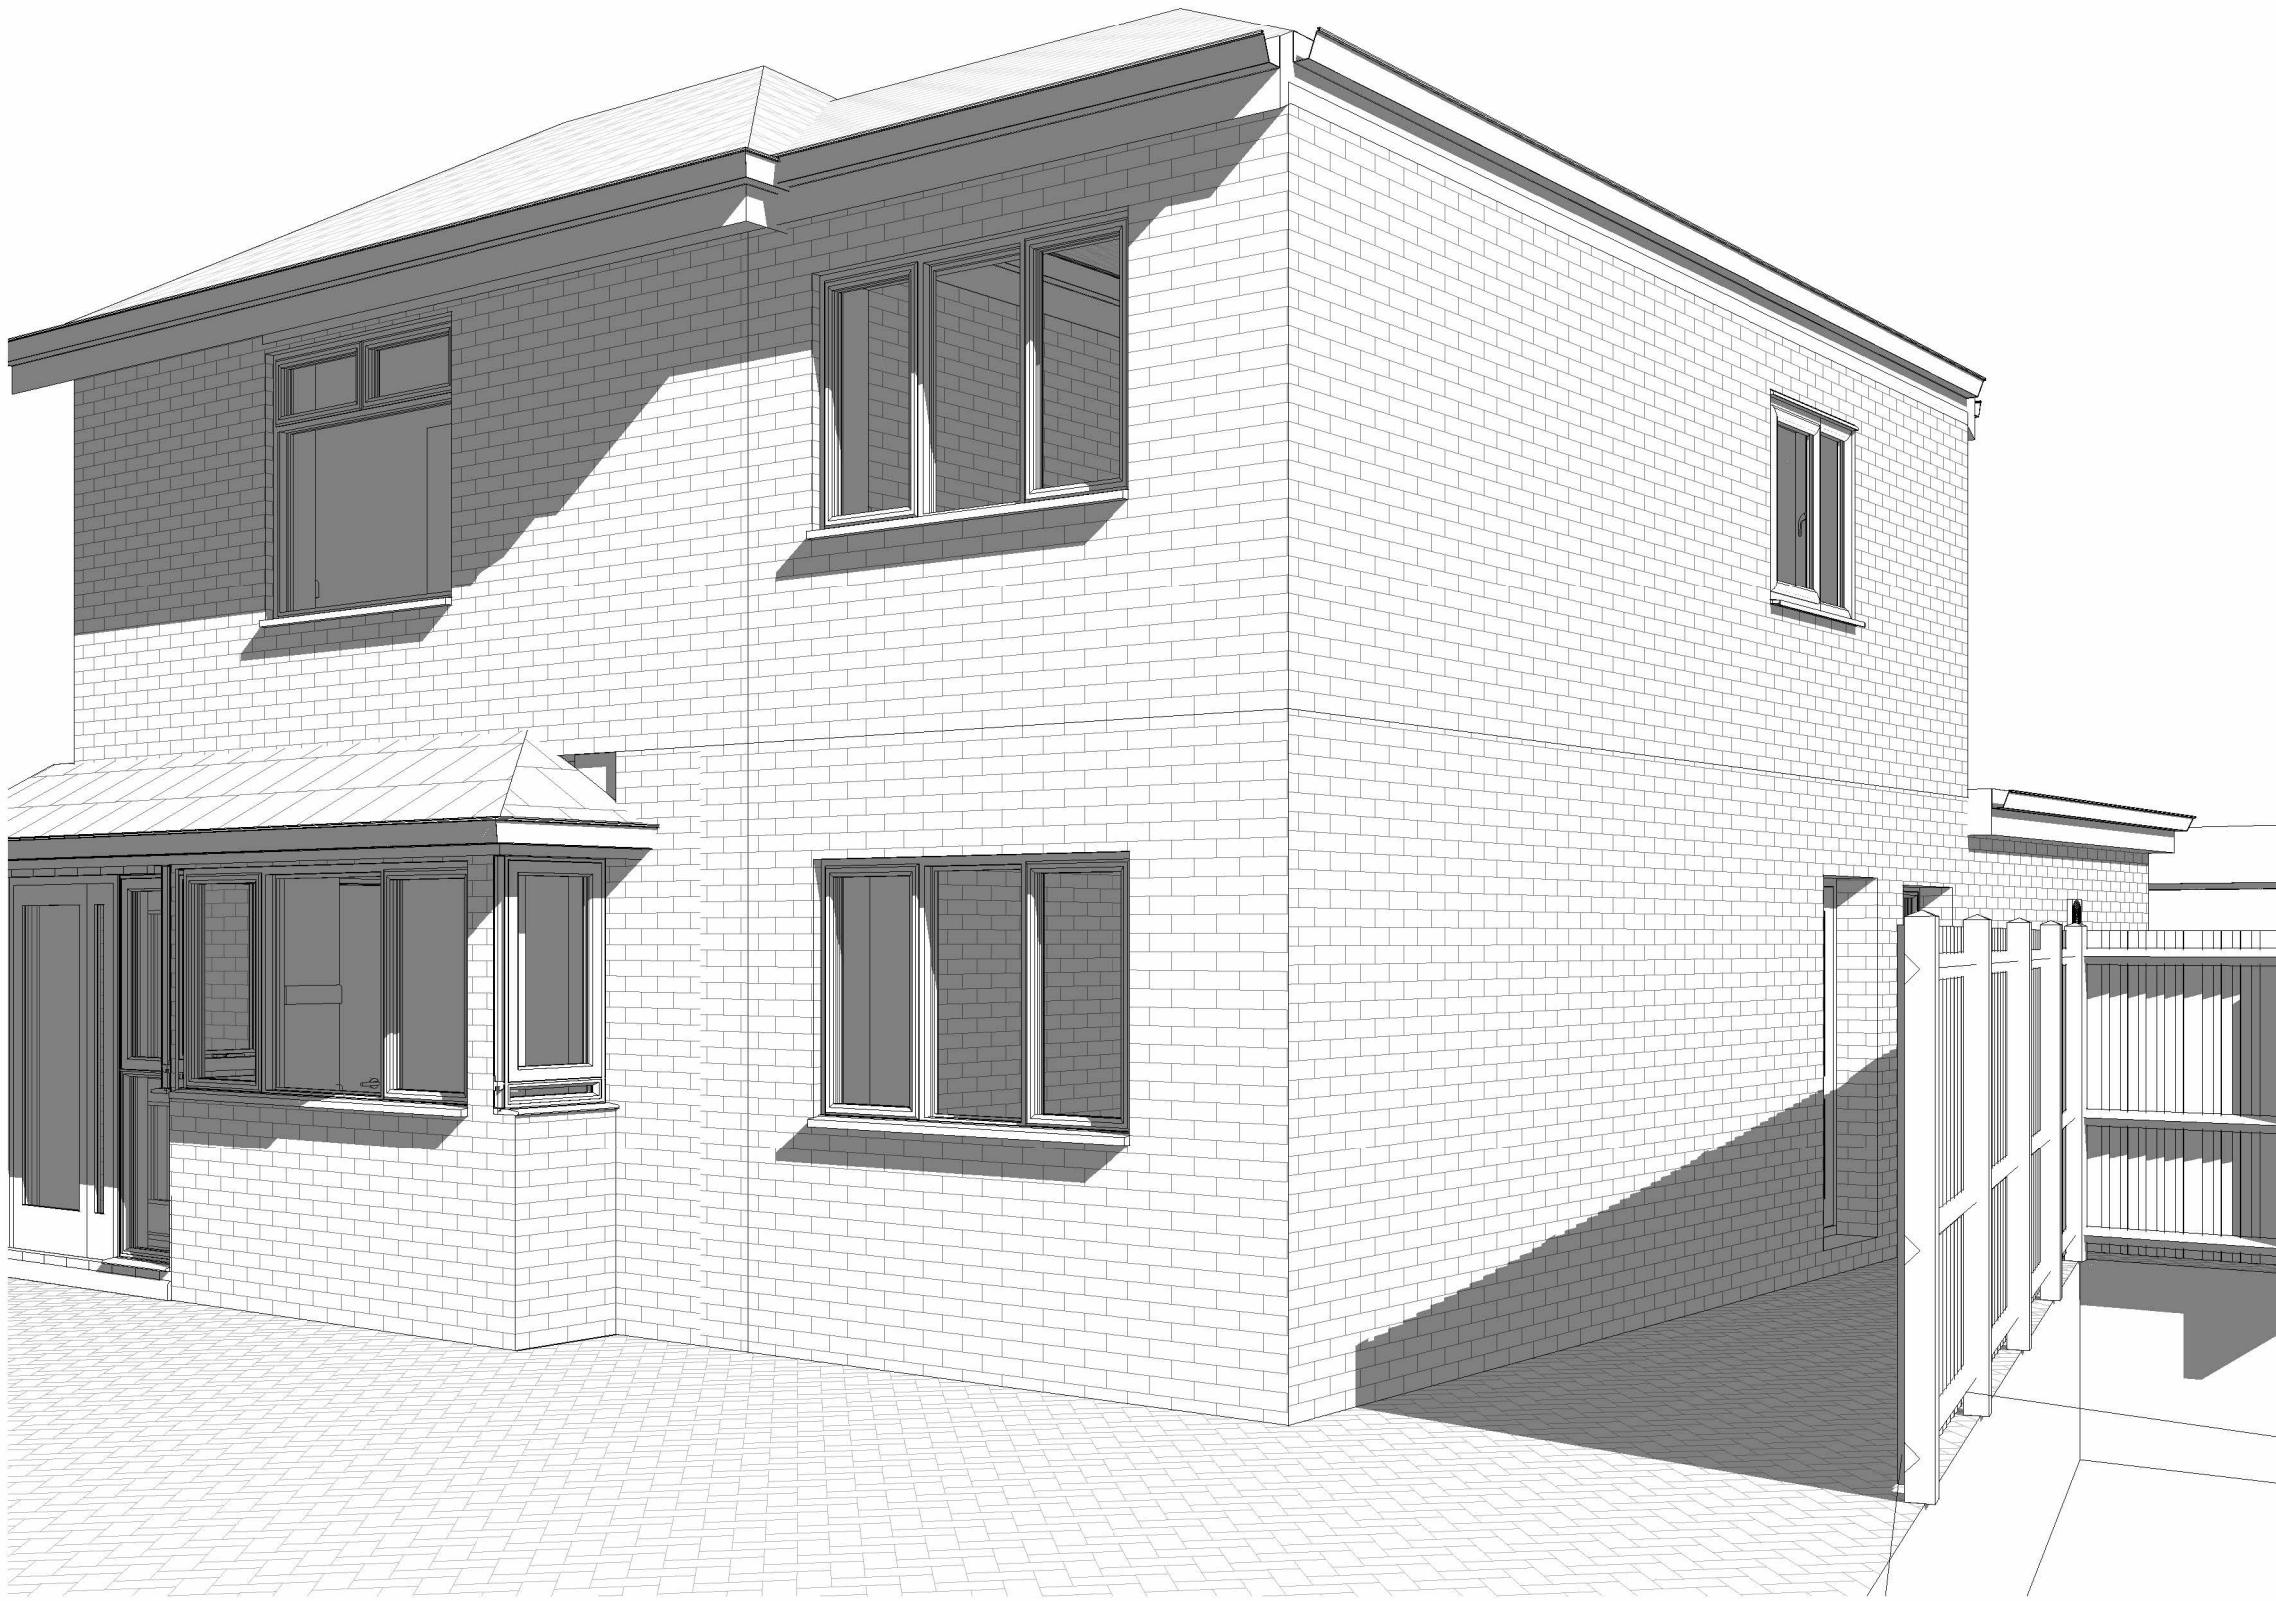

1 3D View 20



2 3D View 19

Rev	Description	Date	Dr by	App by
original by	date created			
NK	31/07/27			NK



client name			
OWNER			
project			
182 ROCHDALE ROAD BURY BL9 7HP			
drawing			
3D VISUALS			
computer file		plot date	
C:\Users\NKAR02\Documents\NKARC182 ROCHDALE ROAD BL9 7HP\182 ROCHDALE ROAD BL9 7HP.rvt			
project number		scale	
2026.0042.2248		@A1	
drawing number		rev	issue status
A106		A	PLANNING

This drawing is to be read in conjunction with all related drawings. All dimensions must be checked and verified on site before commencing any work or producing shop drawings. The originator should be notified immediately of any discrepancy. This drawing is copyright and remains the property of NK Architectural.