


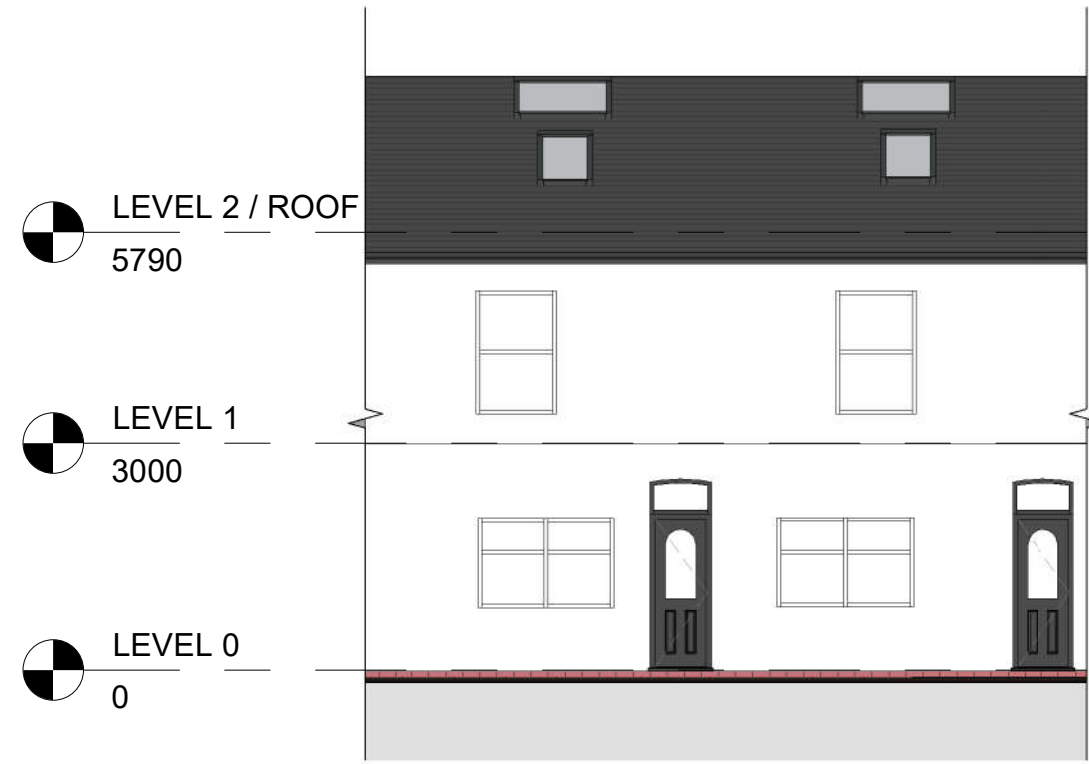


4 Front - Proposed
1 : 100




5 Left Side - Proposed
1 : 100




6 Rear - Proposed
1 : 100

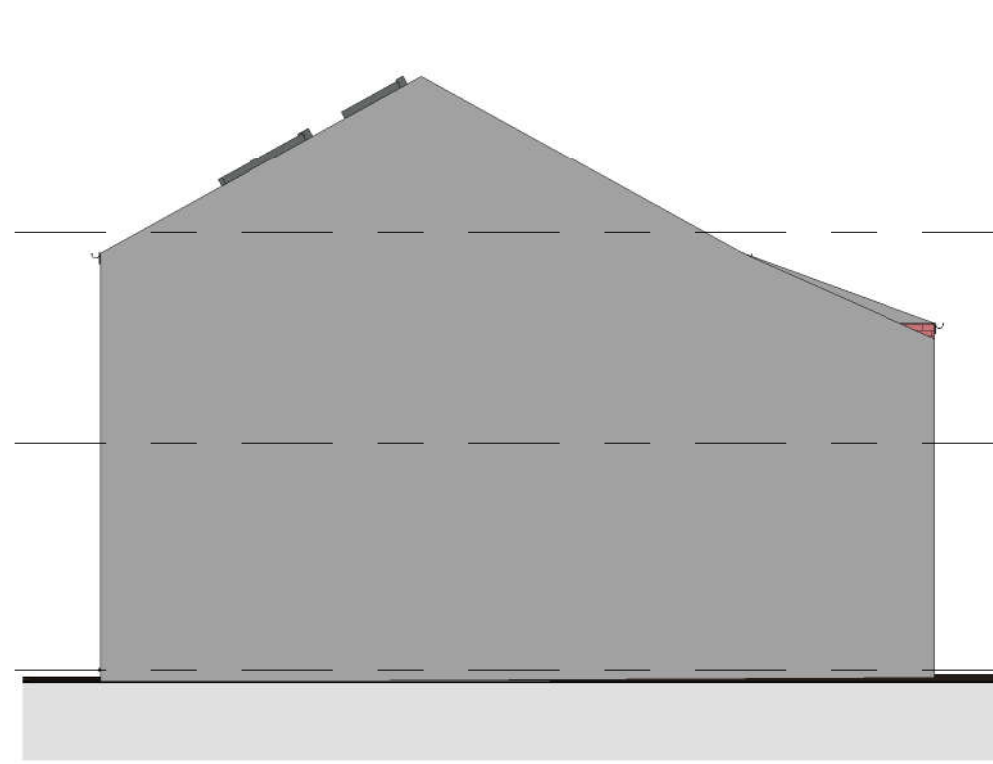


7 Right Side - Proposed
1 : 100

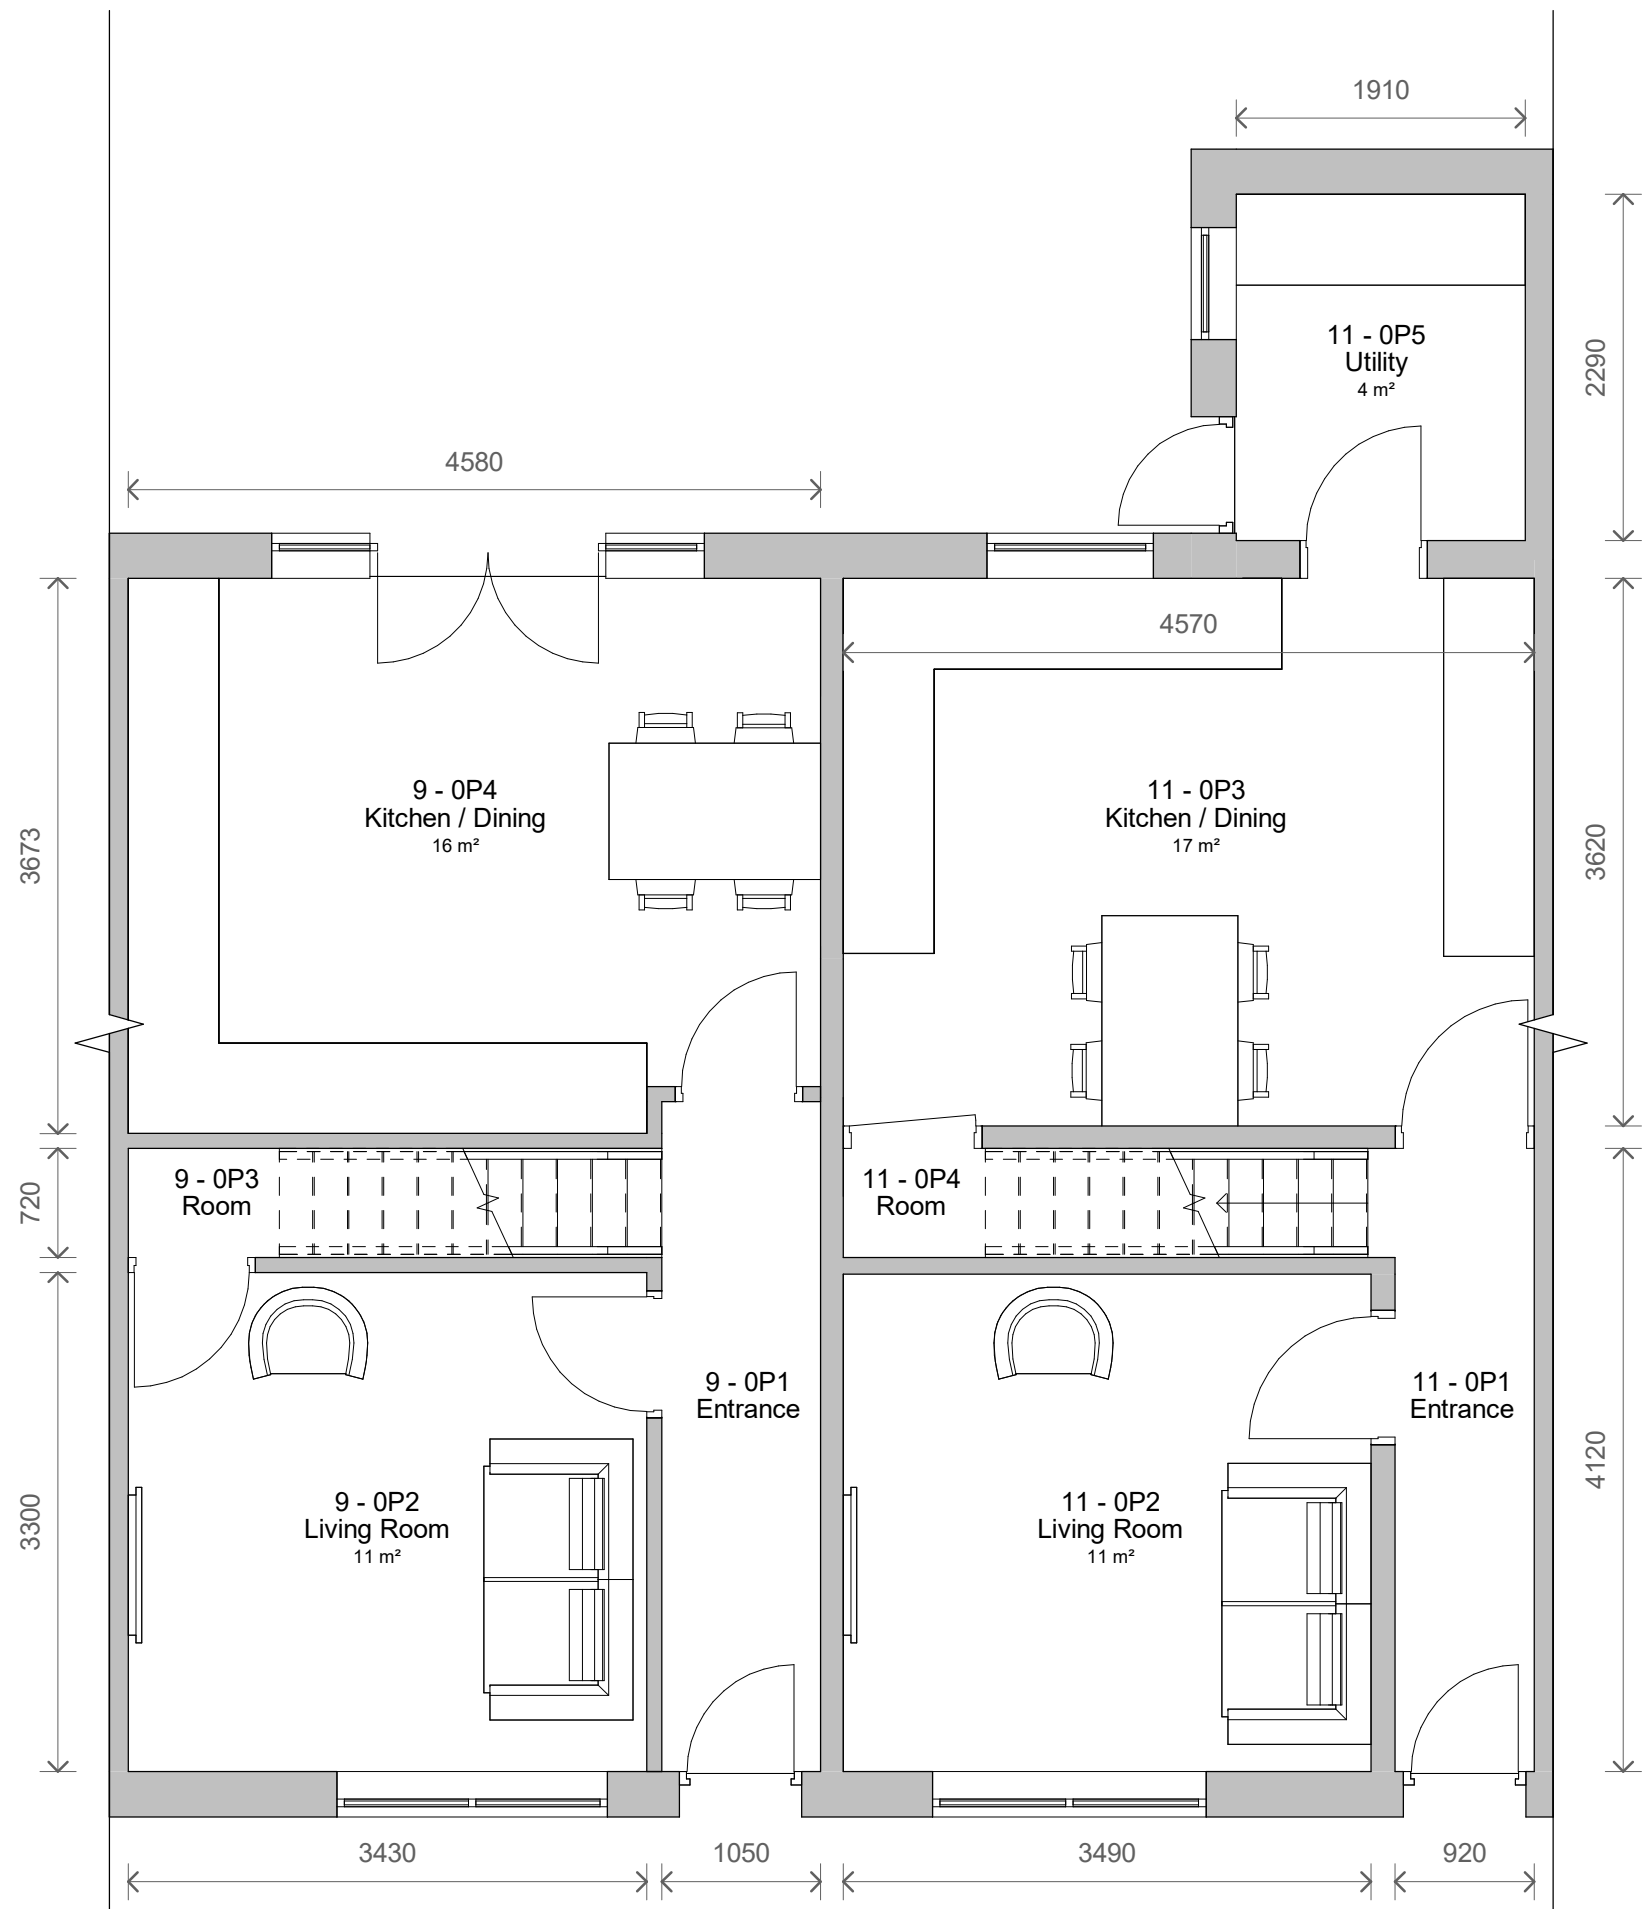


1 Level 0 - Proposed
1 : 50

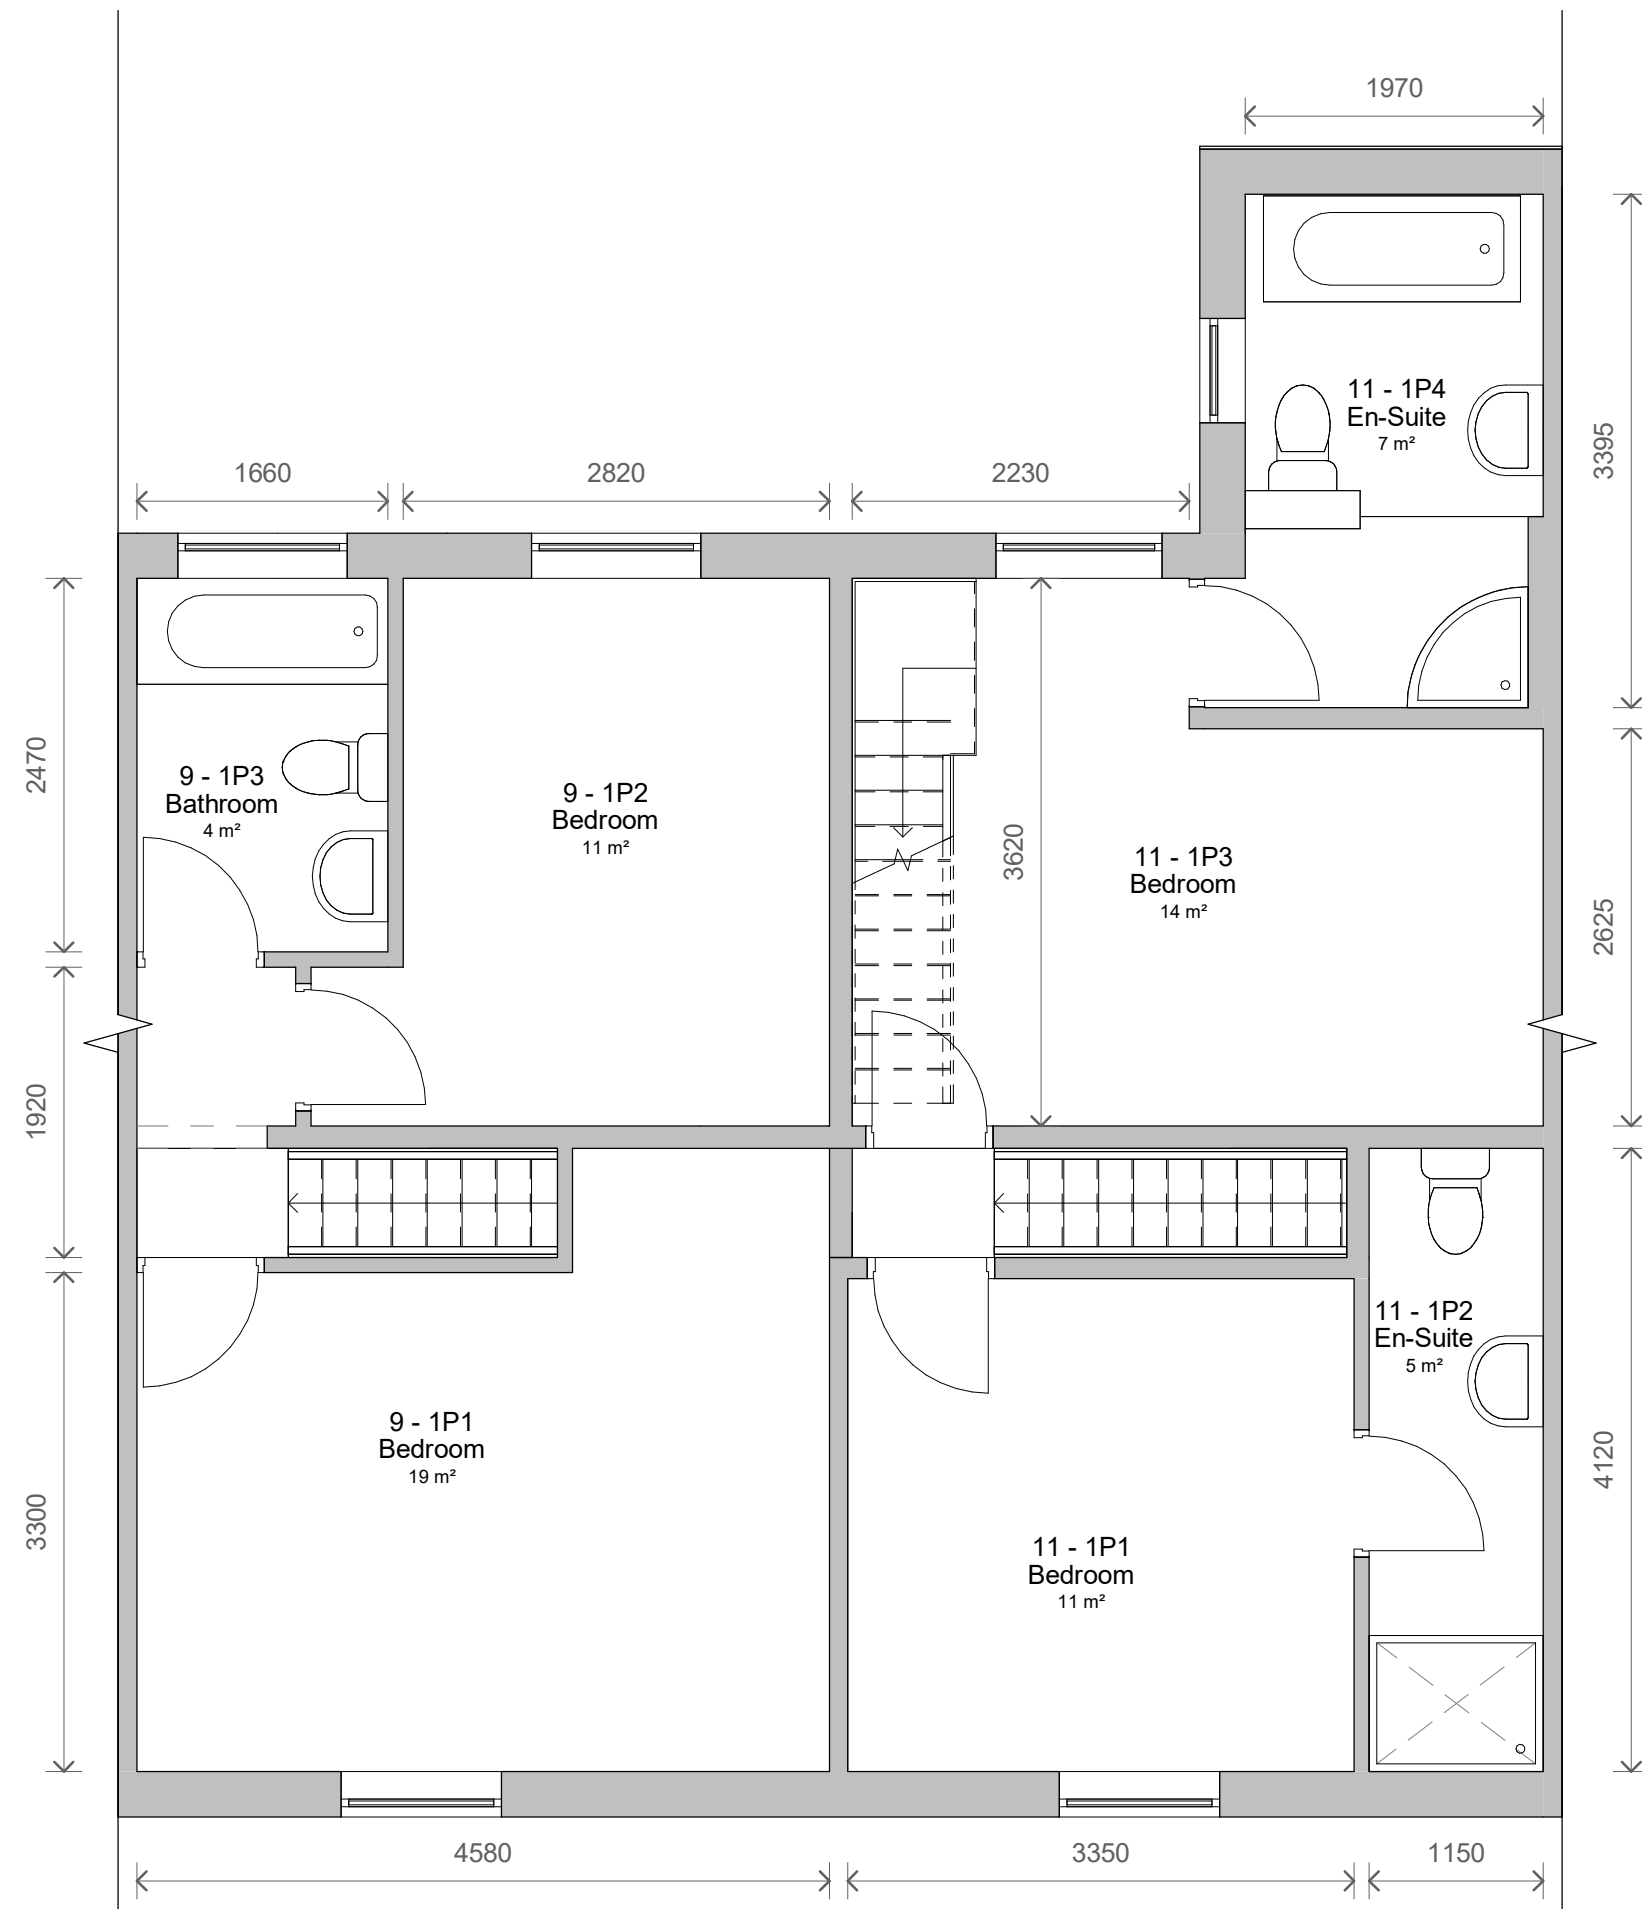

2 Level 1 - Proposed
1 : 50

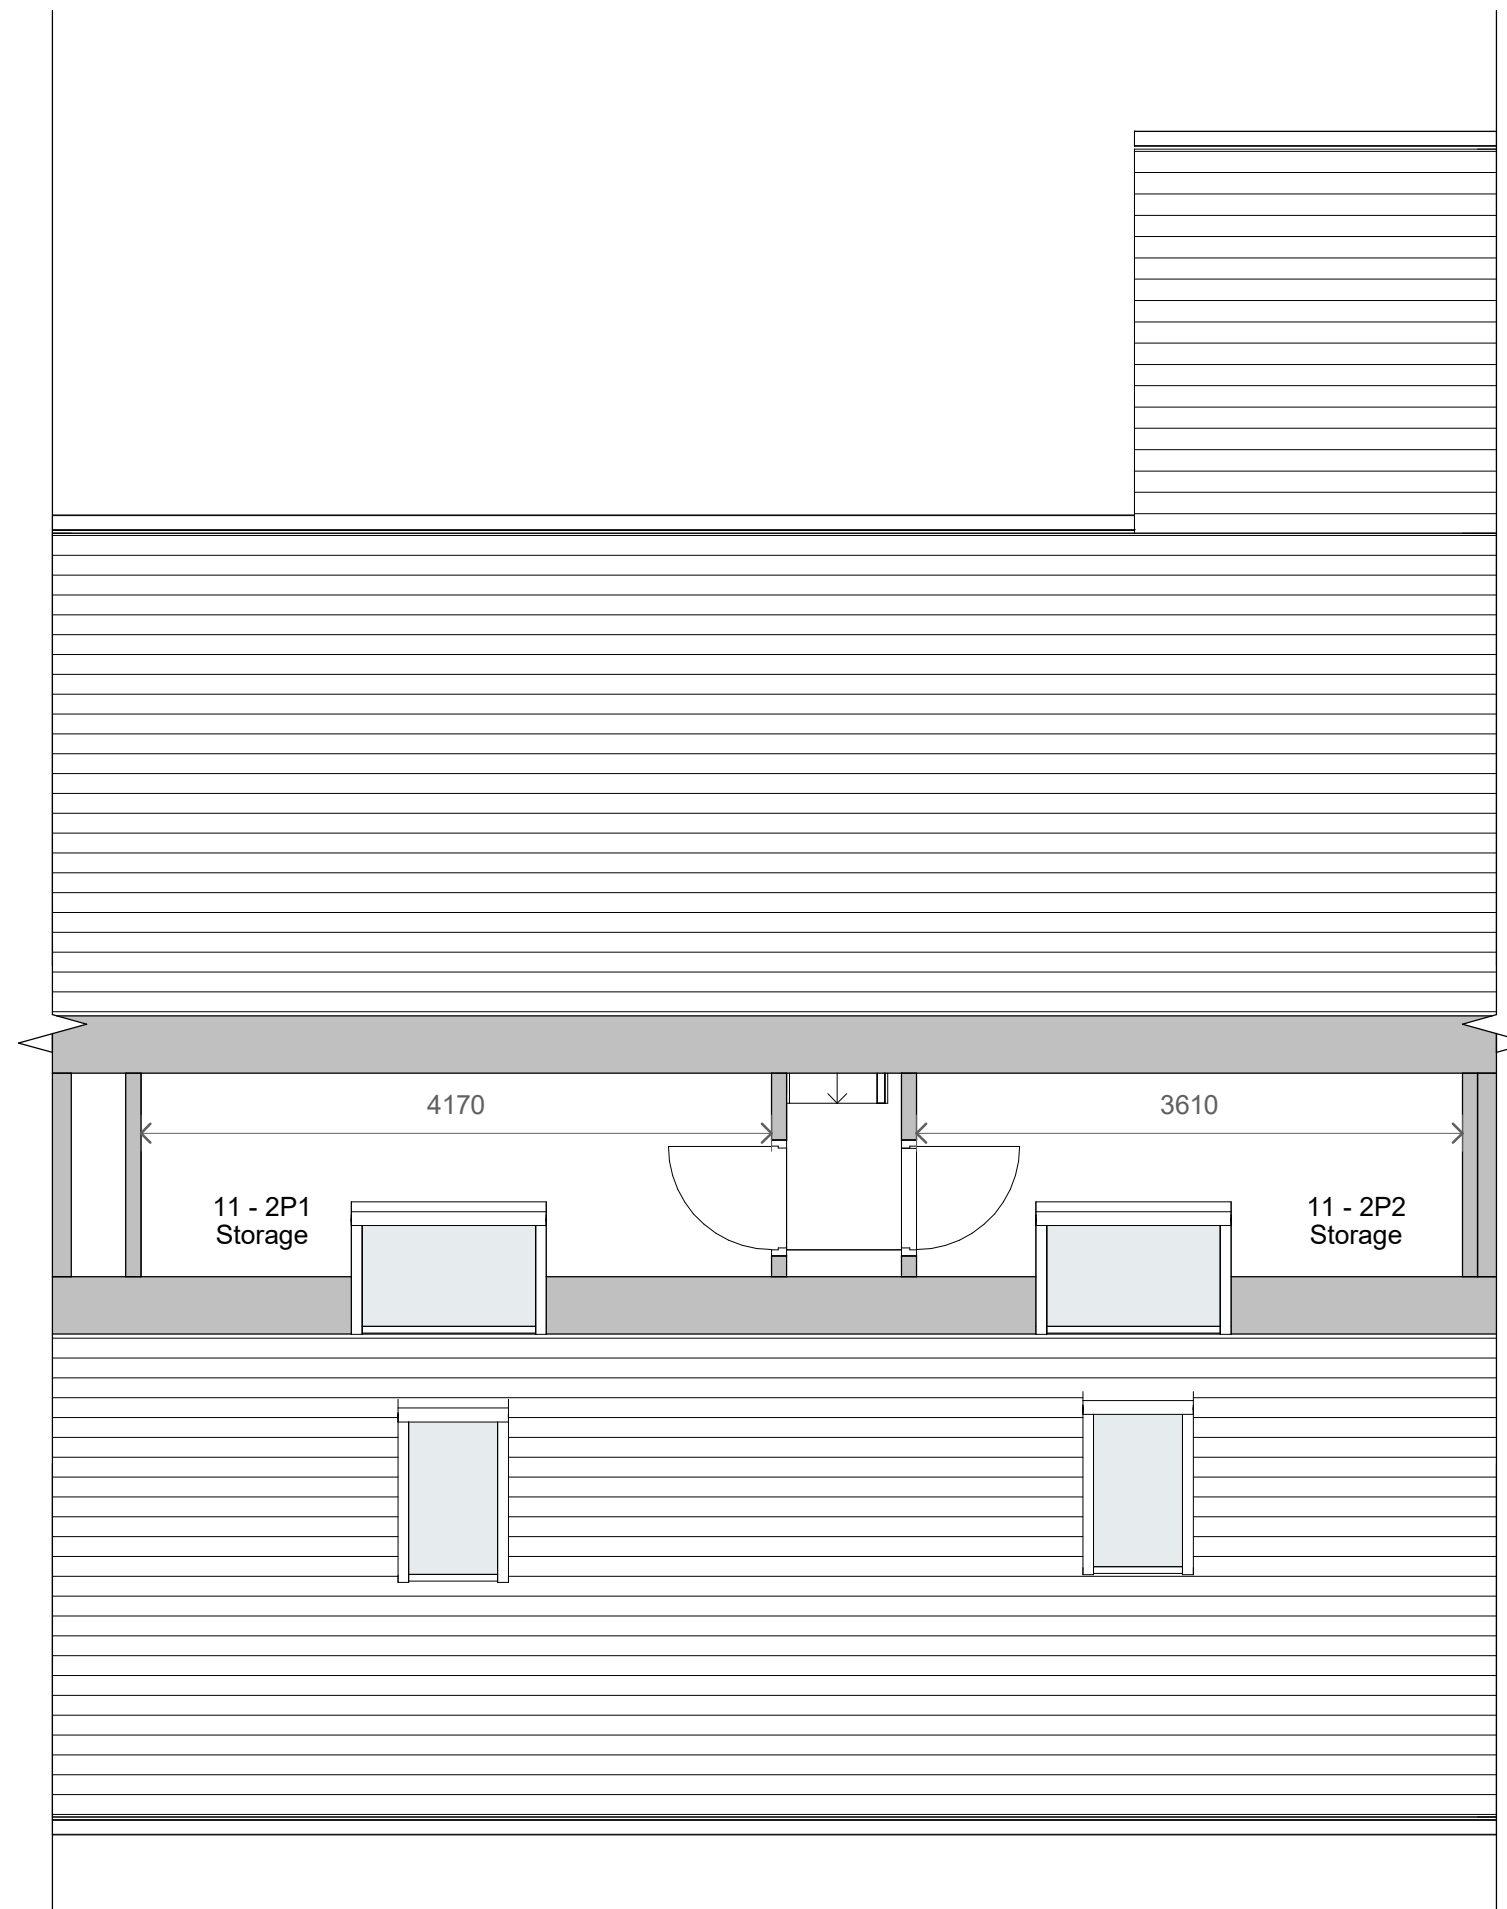

3 Level 2 / Roof - Proposed
1 : 50

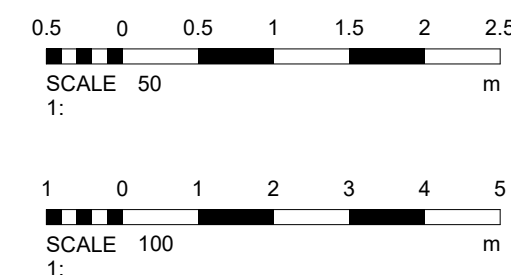

2	Door	23/06/2023
1	Beds	03/04/2023
No.	Description	Date

PROJECT 11 St. Margarets Road		
TITLE Proposed Plans and Elevations		
CLIENT Joseph Bendikt		
STATUS PLANNING		
DRAWN BY TP	DATE 31/03/2023	SCALE (@ A1) As indicated
PROJECT NUMBER GSS23037	DRAWING NUMBER 003	REV 2
GOLD SKETCH S T U D I O S www.goldsketch.co.uk info@goldsketch.co.uk 0161 792 9595		
NOTES © COPYRIGHT ALL RIGHTS RESERVED. THIS DRAWING IS NOT TO BE REPRODUCED WITHOUT WRITTEN CONSENT. DRAWING TO BE USED FOR THE STATUS INDICATED ONLY. NO CONFORMANCE TO BE REPORTED TO THE ALL DIMENSIONS ARE IN METERS UNLESS OTHERWISE SPECIFIED. ALL DIMENSIONS ARE TO THE EXTERIOR FACE OF THE WALLS UNLESS OTHERWISE SPECIFIED.		