

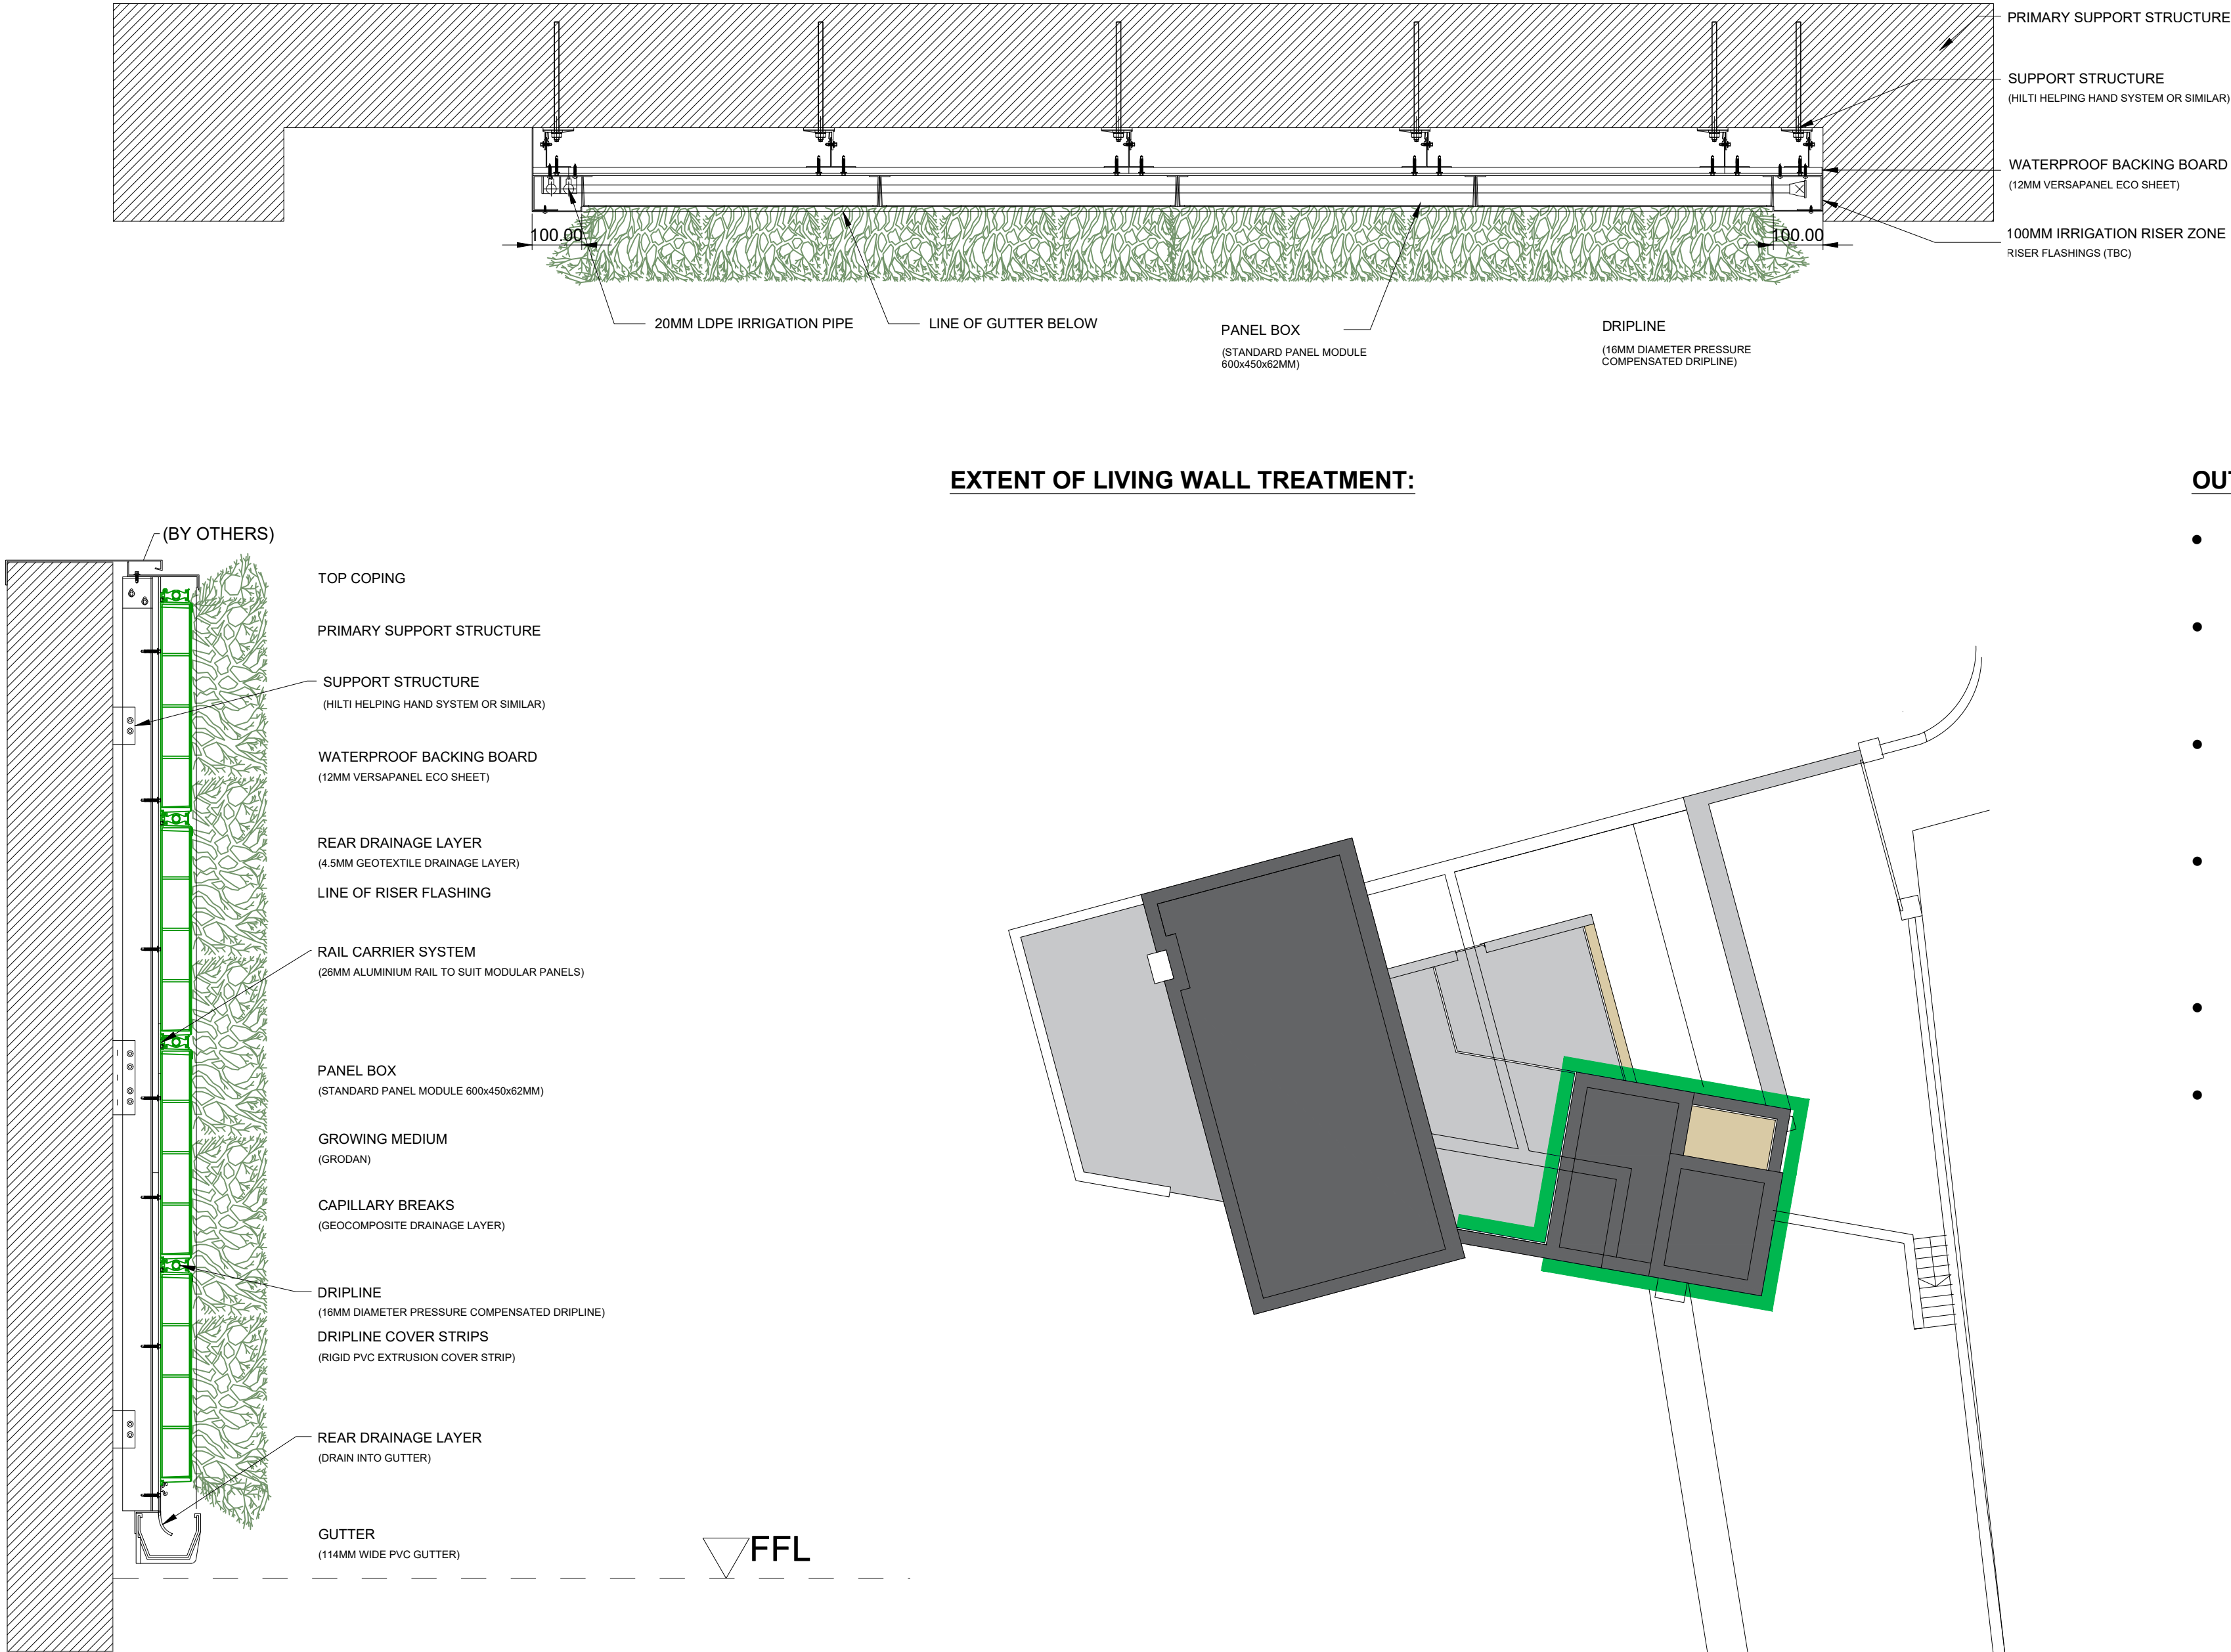


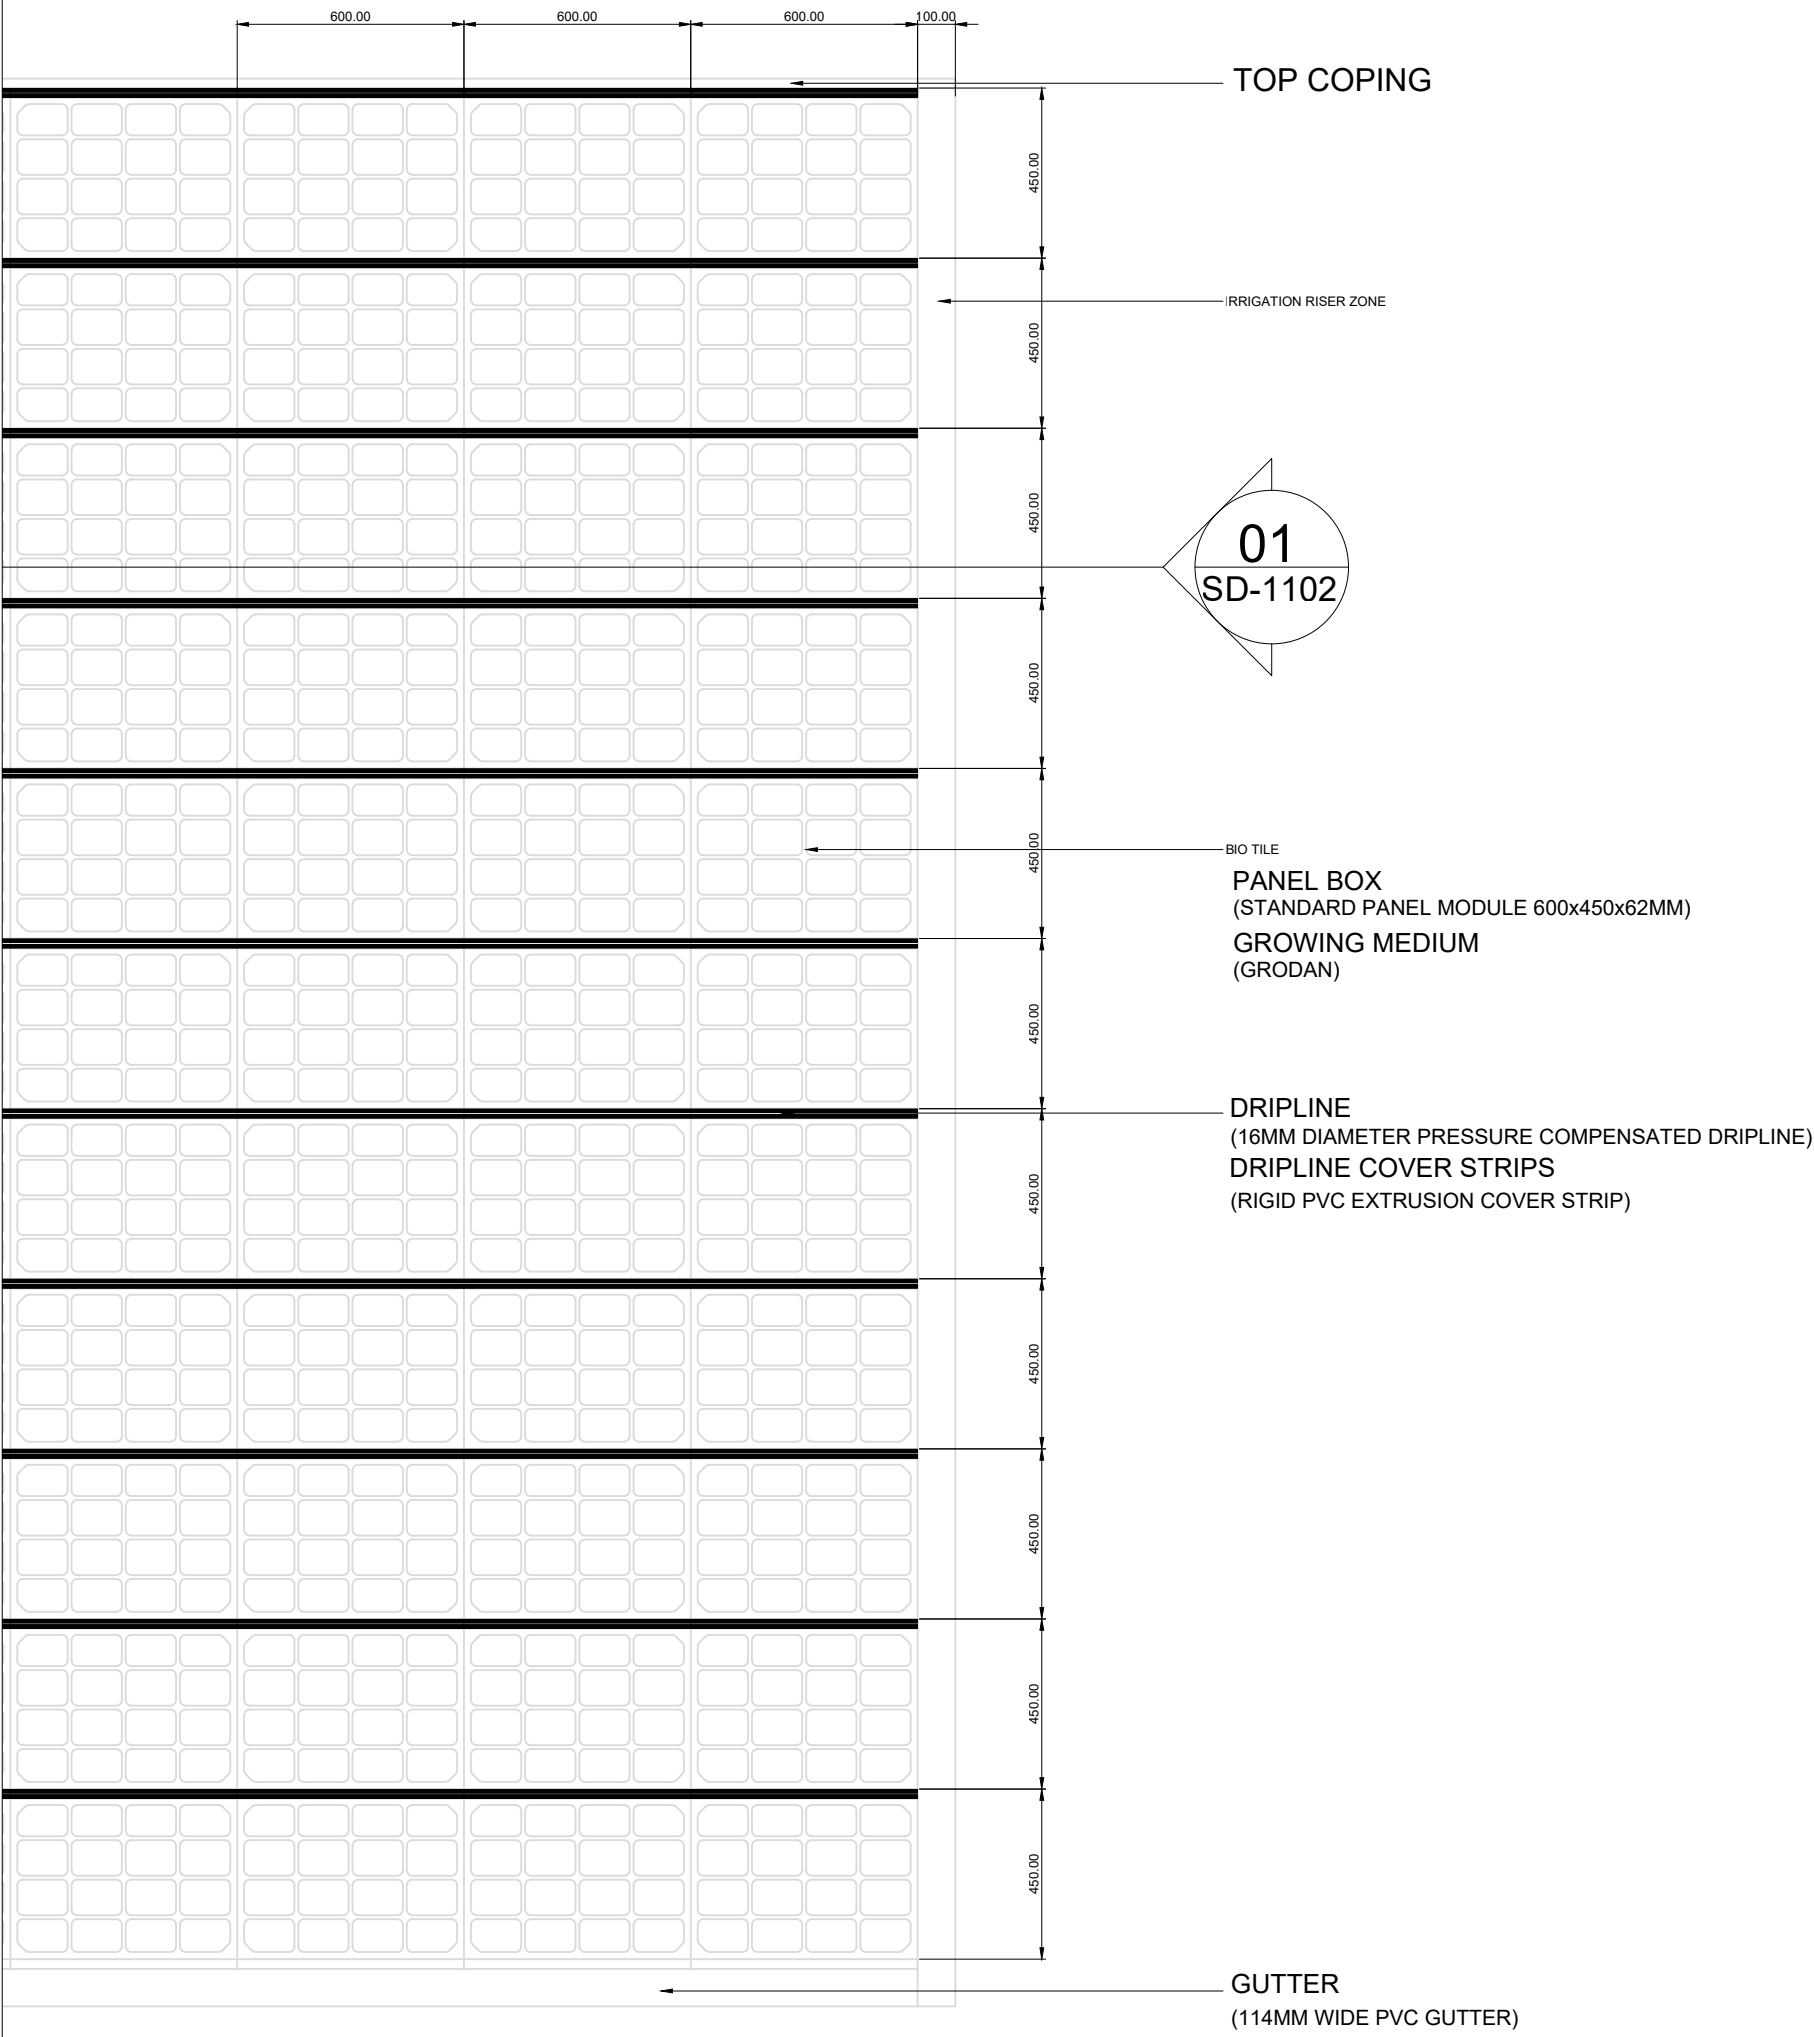

EXTENT OF LIVING WALL TREATMENT:

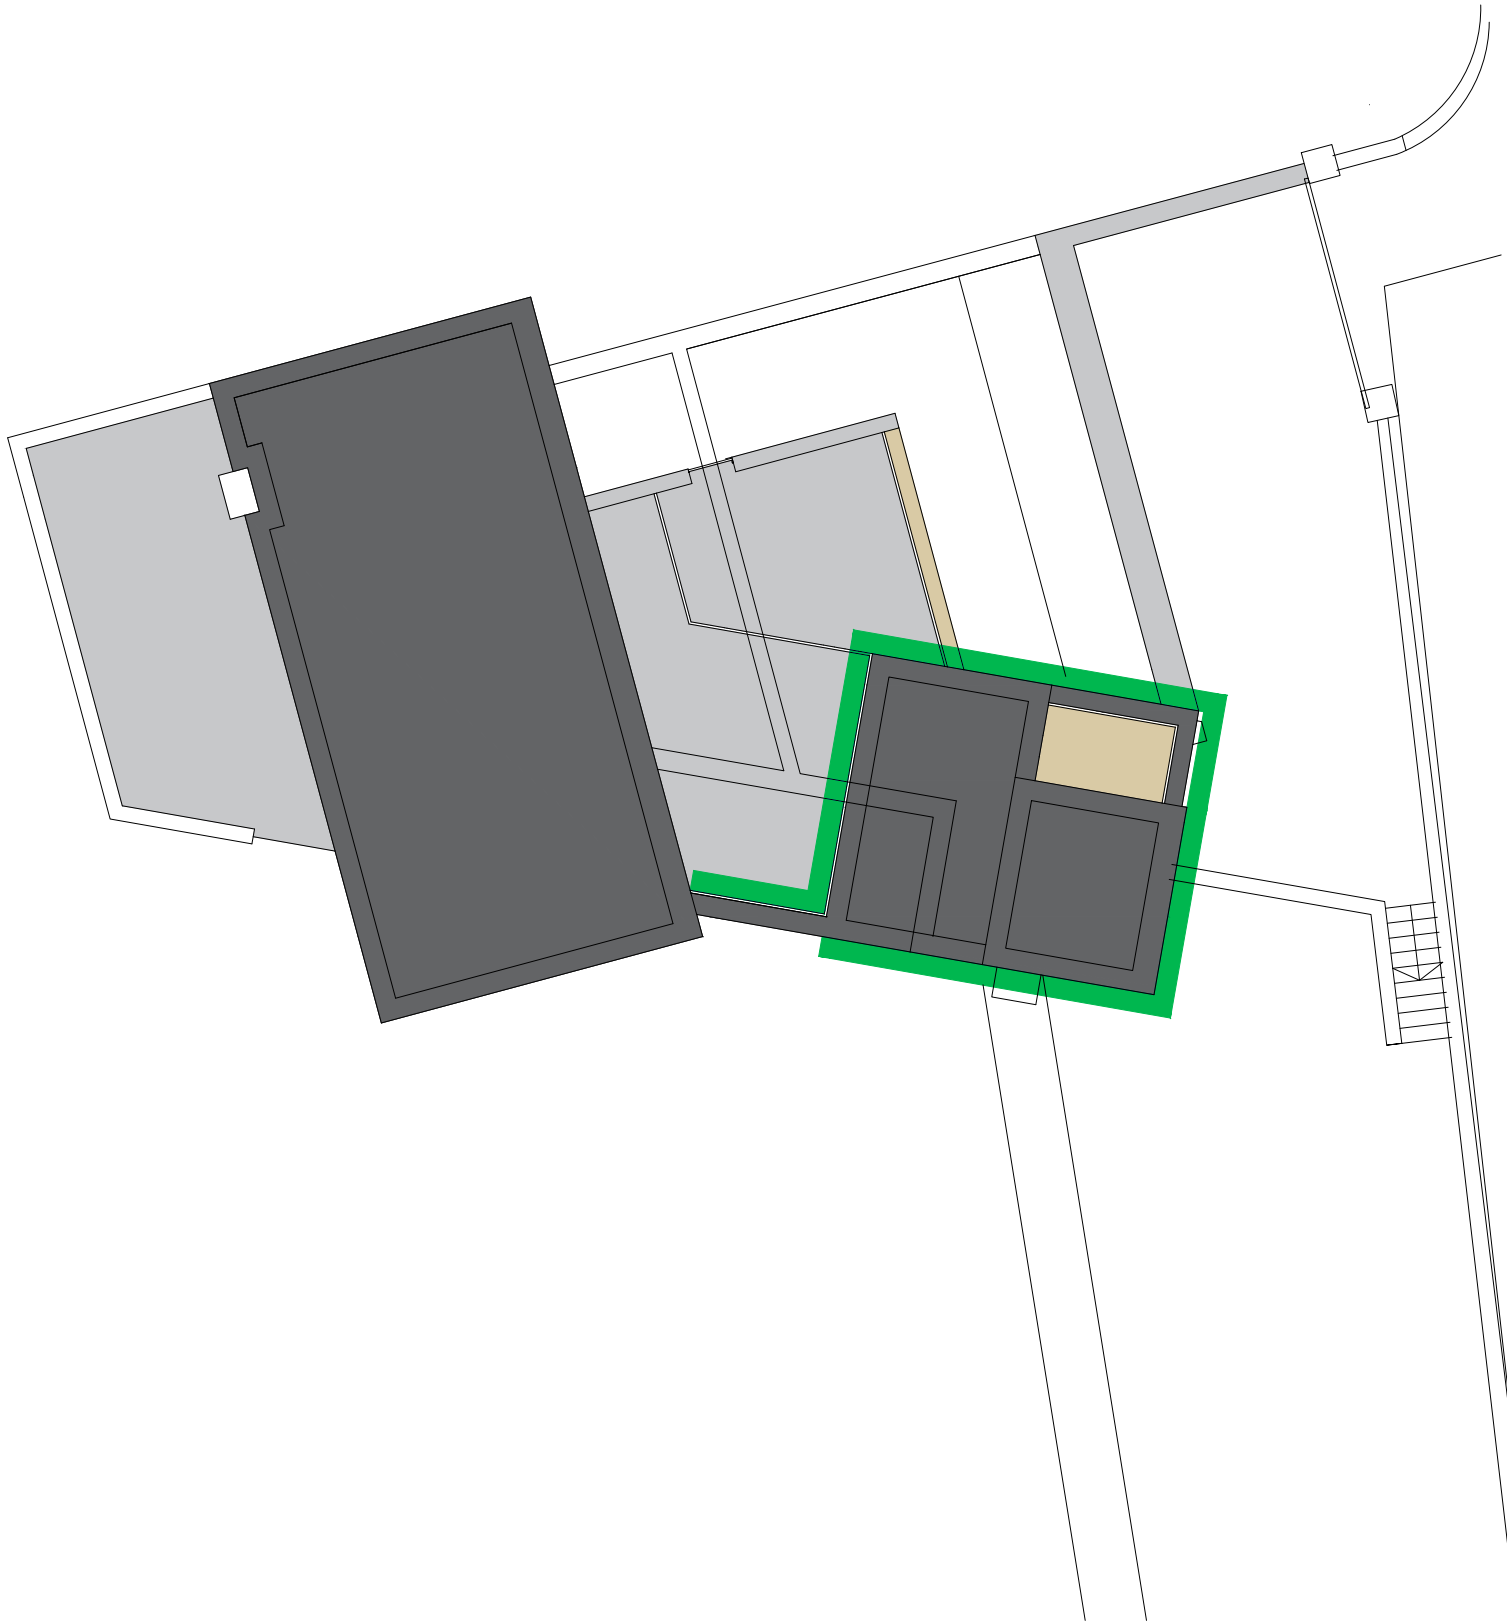

OUTLINE SPECIFICATION:

- GREEN WALL SYSTEM TO BE SUPPLIED BY 'BIOTECHTURE' OR SIMILAR APPROVED
- GREEN WALL SYSTEM TO BE INSTALLED BY 'BIOTETCURE' OR SIMILAR RECOMMENDED AND APPROVED CONTRACTOR
- FULL IRRIGATION SYSTEM TO BE INSTALLED IN LINE WITH MANUFACTURERS RECOMMENDED DETAILS
- FINAL DETAIL DESIGN OF GREEN WALL FIXTURES AND FITTING TO BE CARRIED OUT BY 'BIOTECHTURE' OR APPROVED ALTERNATIVE
- PLANT MIX SELECTION TO FAVOUR SHADED APPLICATIONS
- 5 YEAR MAINTENANCE PLAN TO BE SUBMITTED BY SUPPLIER/CONTRACTOR TO ENSURE SUCCESSFUL ESTABLISHMENT OF THE LIVING FACADE.

SUGGESTED GREEN WALL SPECIES TO INCLUDE:

AJUGA REPTANS



ALCHEMILLA MOLLIS



ASPLENIUM SCOLOPENDRIUM



ASTILBE (VARIOUS)



DRYOPTERIS FILIX MAS



HEUCHERA (VARIOUS)



HOSTA (VARIOUS SMALL VARIETIES)



VINCA MINOR




Squareyard

Landscape Architecture - Urban Design - Masterplanning

Email - studio@yd2.co.uk
Web - www.yd2.co.uk
Tel - 07514 281 452

Registered office:
Yd2 Ltd.
83 Ducie Street, Manchester, M1 2JQ

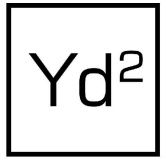

GENERAL NOTES:

- DO NOT SCALE FROM THIS DRAWING
- DIMENSIONS GOVERN
- ALL DIMENSIONS ARE IN MILLIMETERS UNLESS NOTED OTHERWISE ON THE DRAWINGS
- ALL DIMENSIONS SHALL BE VERIFIED ON SITE PRIOR TO ANY CONSTRUCTION
- YD2 SHALL BE NOTIFIED OF ANY DISCREPANCIES

DRAWING NOTES:

REV	DESCRIPTION	DRAWN	CHECKED	DATE
(-)	FIRST ISSUE - ISSUED FOR PLANNING APPLICATION	AV	AV	23/03/2021

PROJECT TITLE

**LAND OFF TANNERS STREET
RAMSBOTTOM**

DRAWING TITLE

**GREEN WALL INDICATIVE DETAILS
DESIGN INTENT AND SPECIES**

PROJECT NUMBER

YD2_21_06

DRAWING No.

YD2_TL_LP200

SCALE

@ A1
AS SHOWN

DATE

MAR 21

REVISION

(-)