
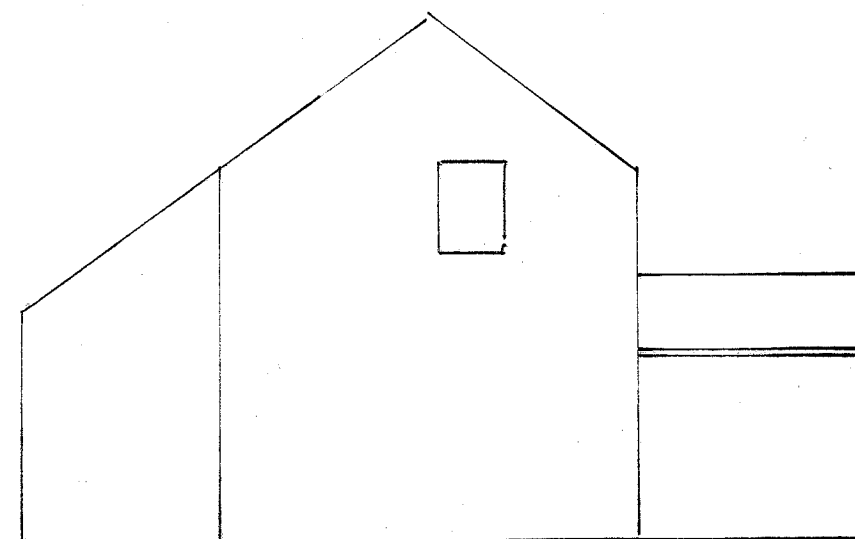
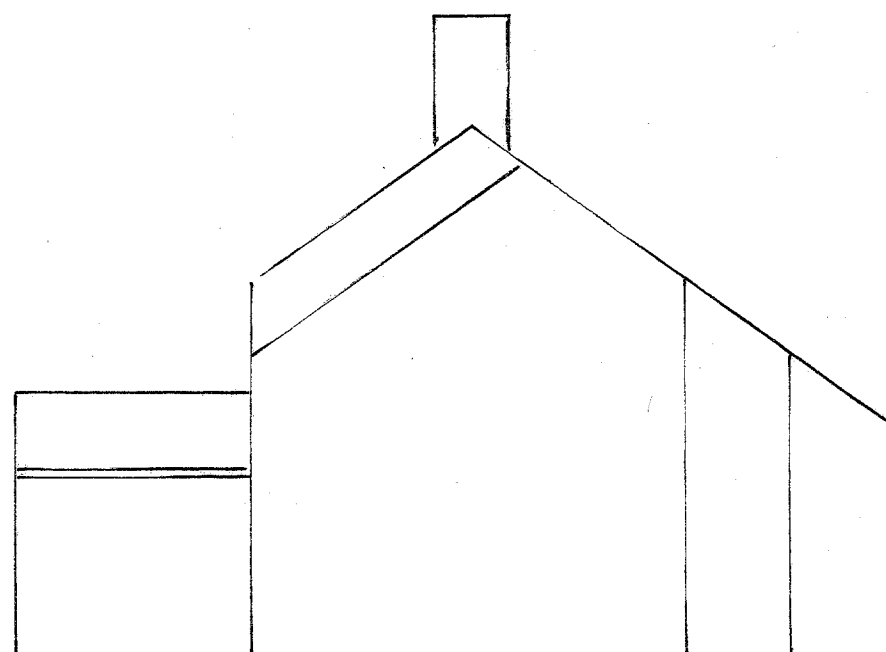


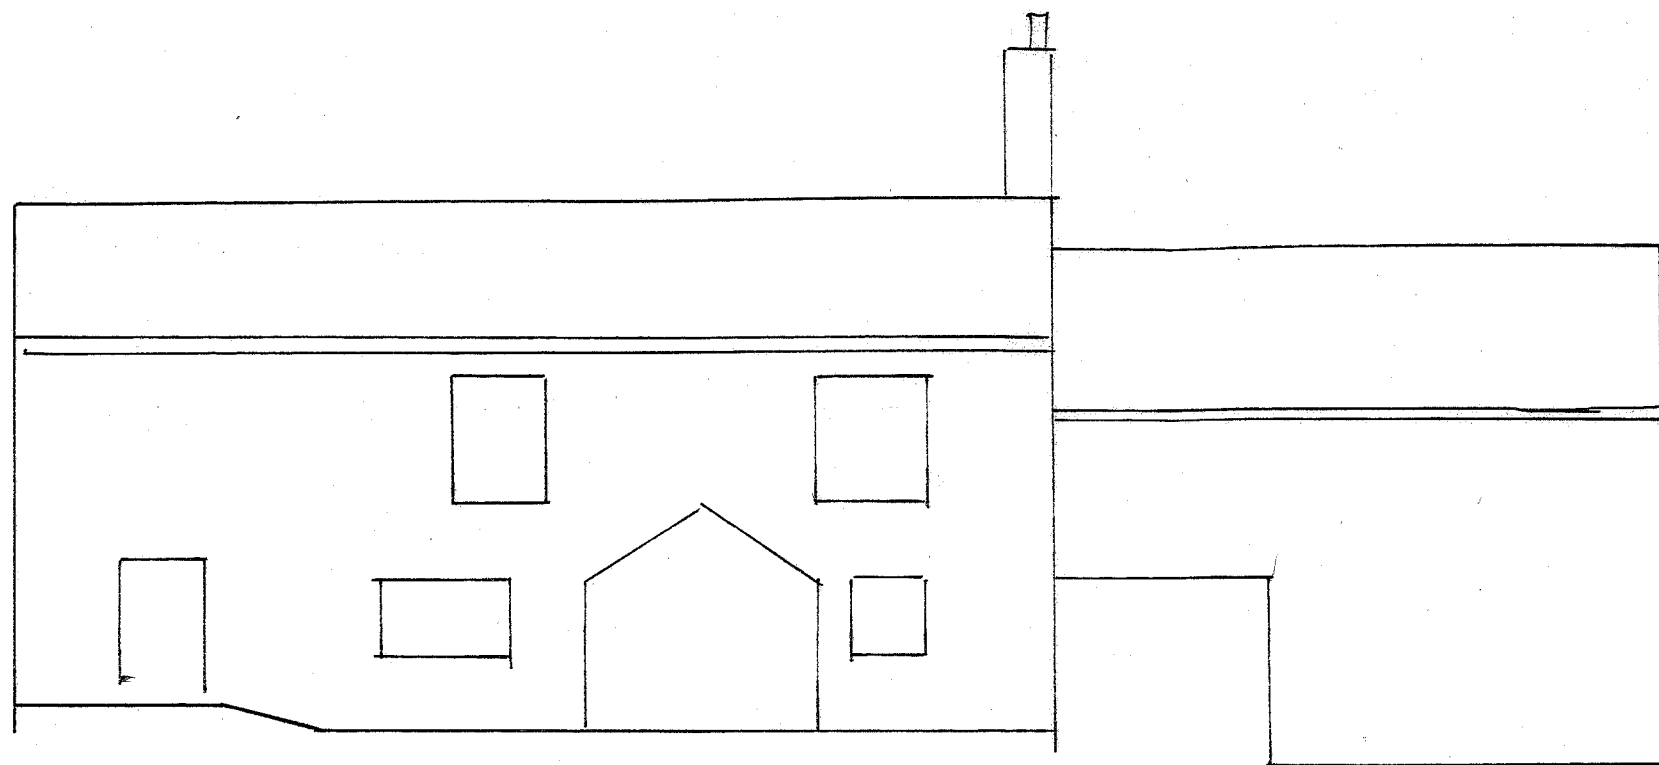

BUNT House Elevation Prior to
FIRE
1:100