


PROPOSED SOUTH FACING ELEVATION

PROPOSED WEST FACING ELEVATION



MATERIALS: ROOF IN NATURAL BLUE SLATE WALLS IN TANALIZED TIMBER YORKSHIRE BOARDING AND LOCAL NATURAL STONE DOORS IN FLAT SHEETED TIN ACCESS COMPACTED HARD CORE

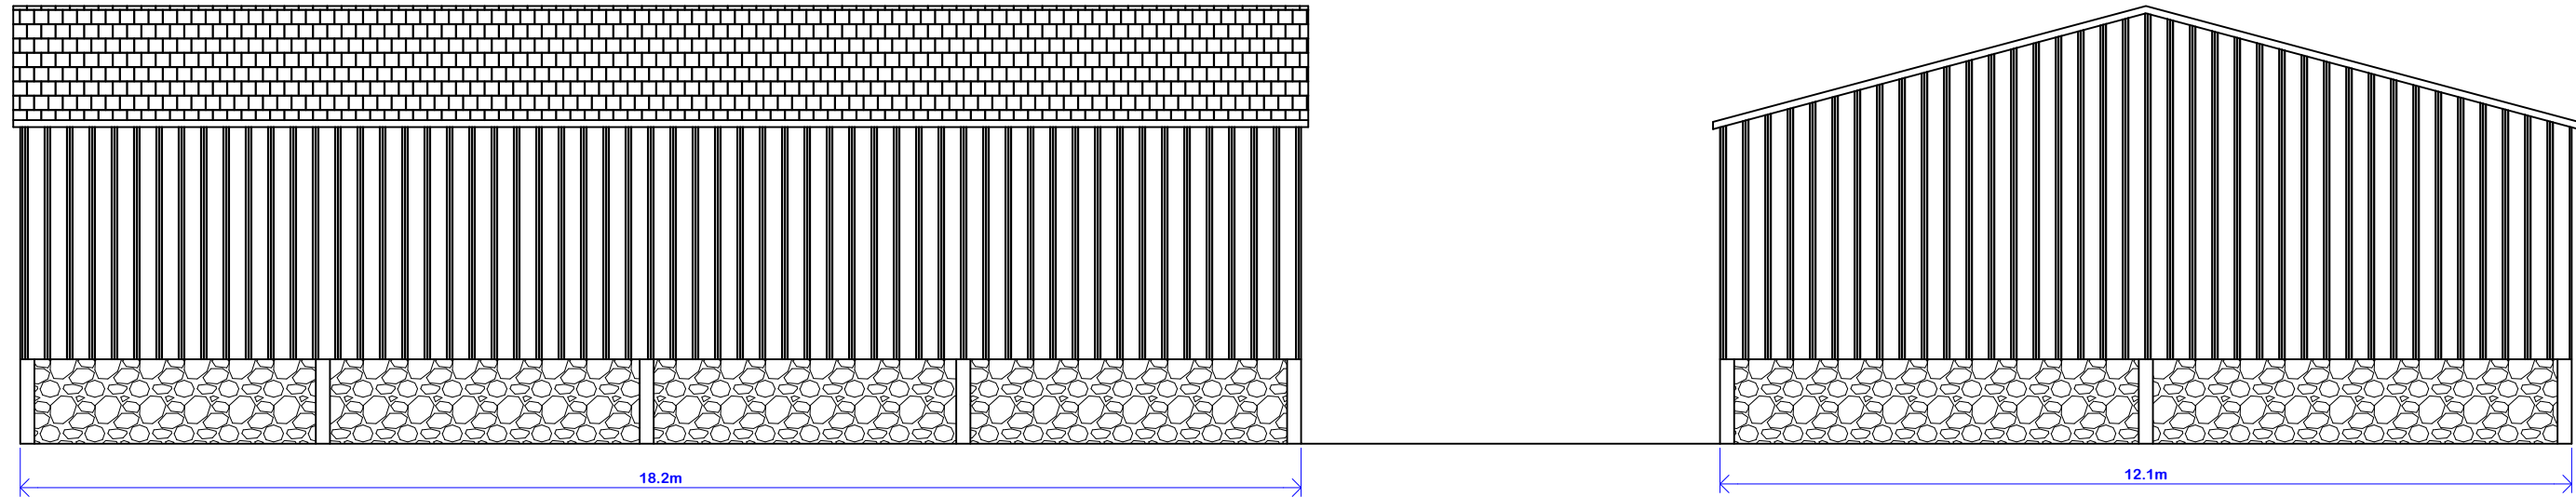

PROPOSED WEST FACING ELEVATION

PROPOSED SOUTH FACING ELEVATION

proposed plan view

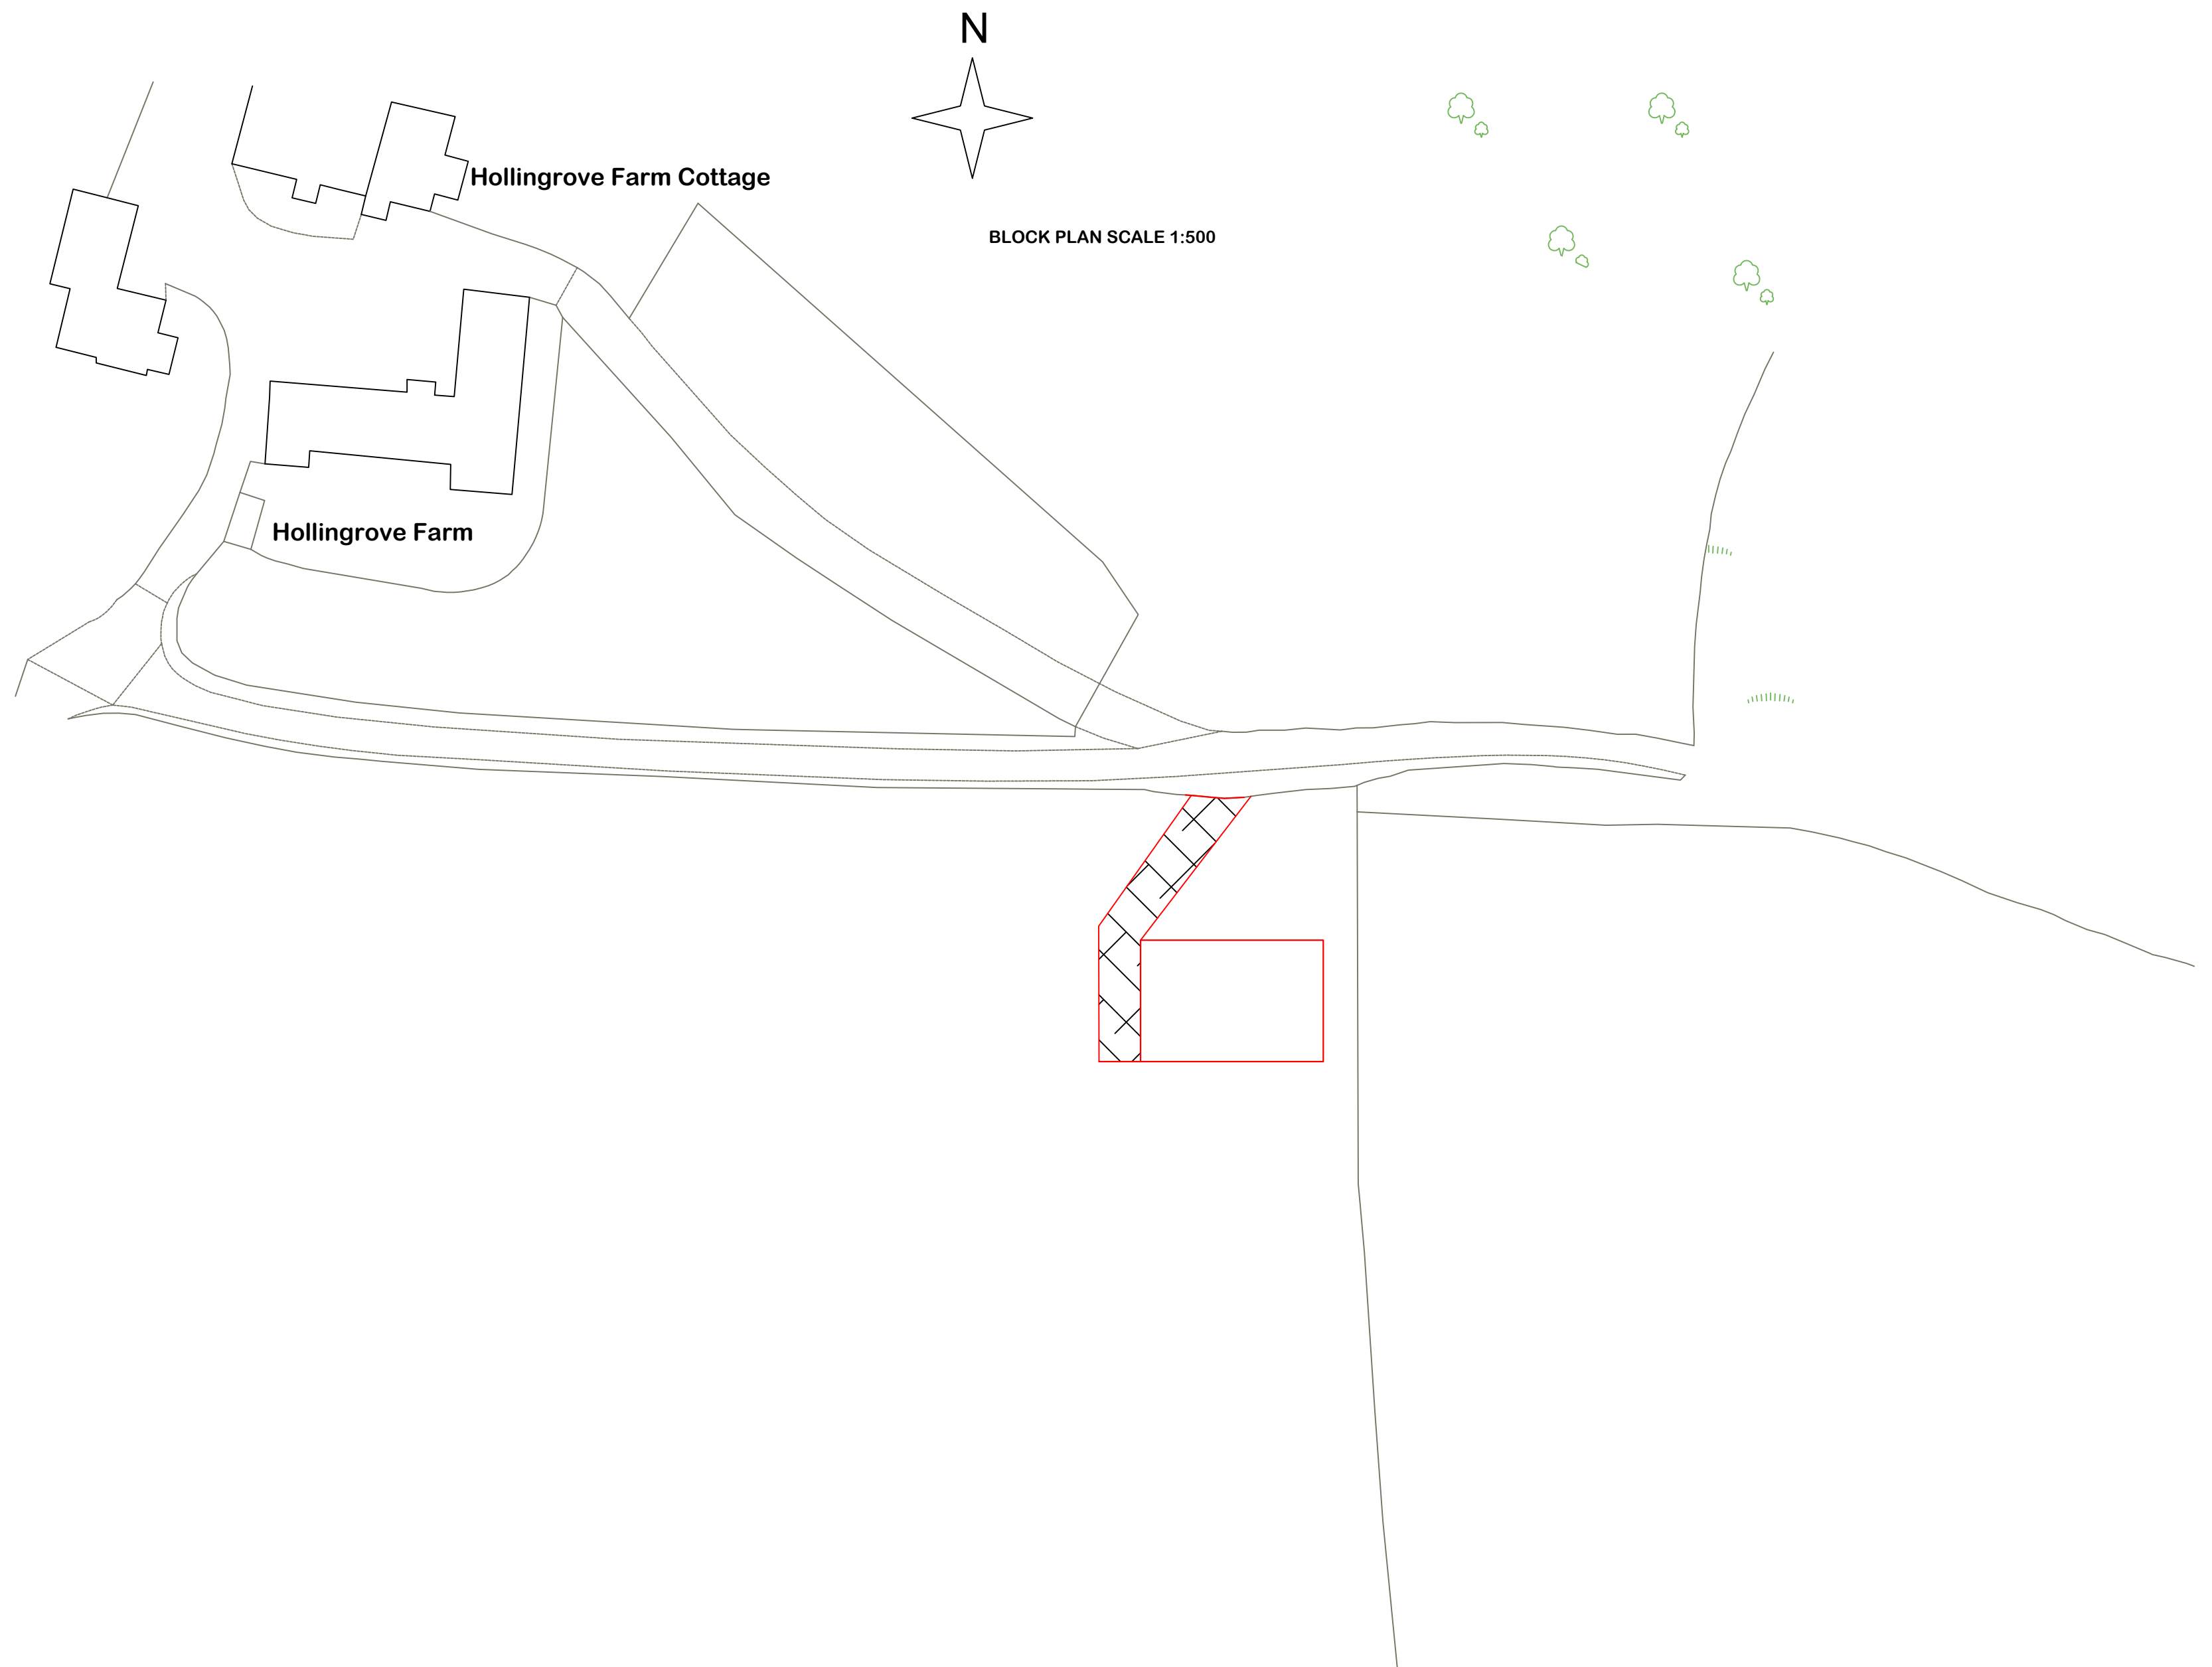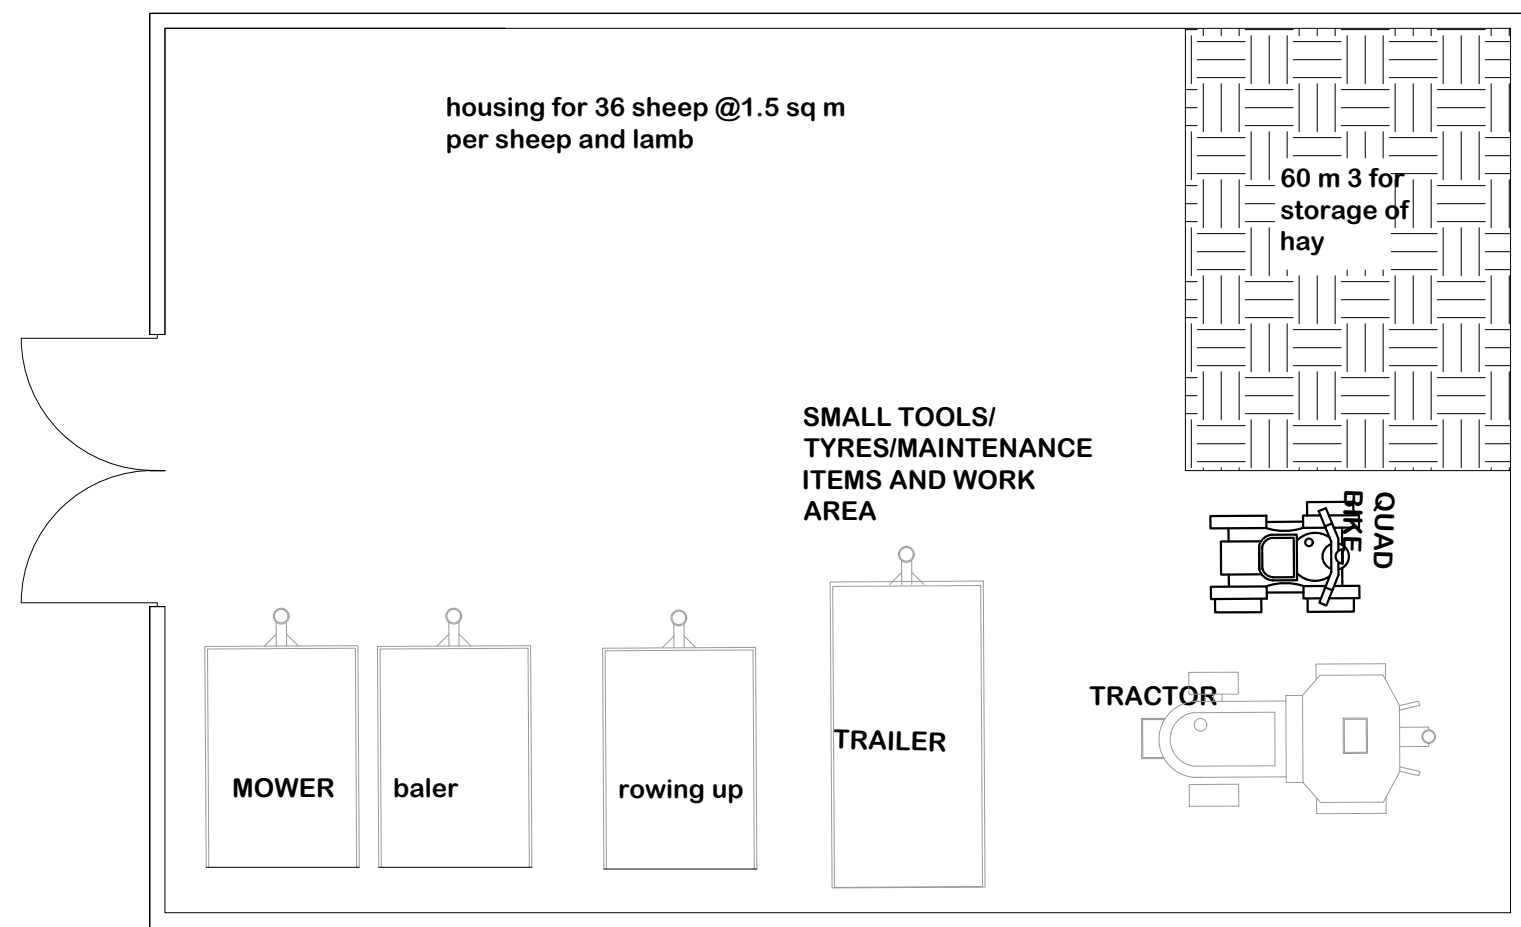

DRAWN BY:  5 Bobbin Mill Cottages, Stubbins Lane, Cloughton-on-Brock, Preston, PR30PL Telephone 01995 640135 Mobile 07813 296 287 e-mail: mel@mlplanning.co.uk	CLIENT: MR J O'FIELD PROJECT: AGRICULTURAL BUILDING LOCATION: HOLLINGROVE FARM, REDISHER LANE, HAWKSHAW, BURY BL8 4HX	DATE: 22ND OCTOBER 2021 DWG NO. MLJO/6022 SCALE: 1:100 /1:500 A1
--	---	---