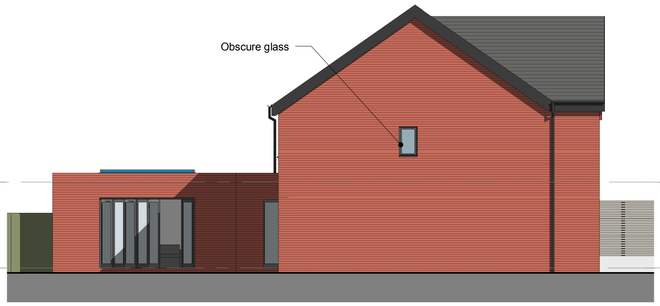




1. Front - Proposed
1 : 100





2. Left Side - Proposed
1 : 100



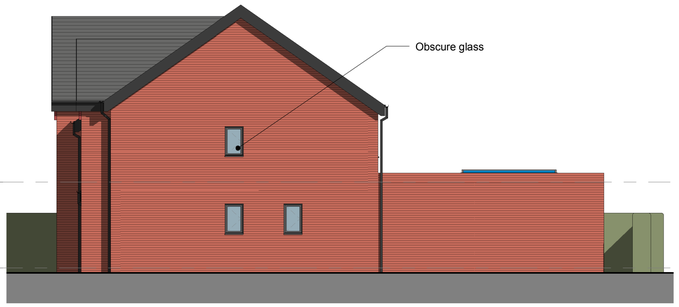
3. Rear - Proposed
1 : 100



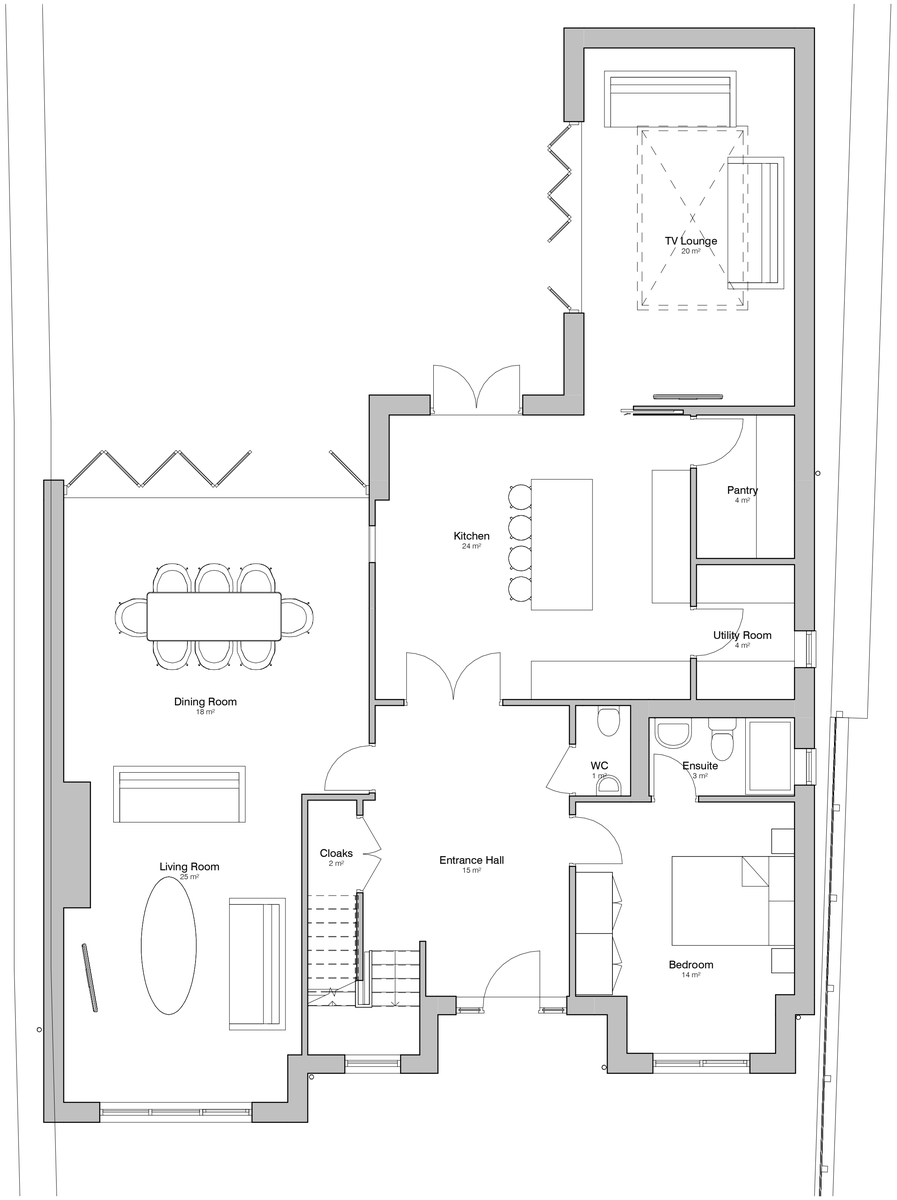
4. Right Side - Proposed
1 : 100



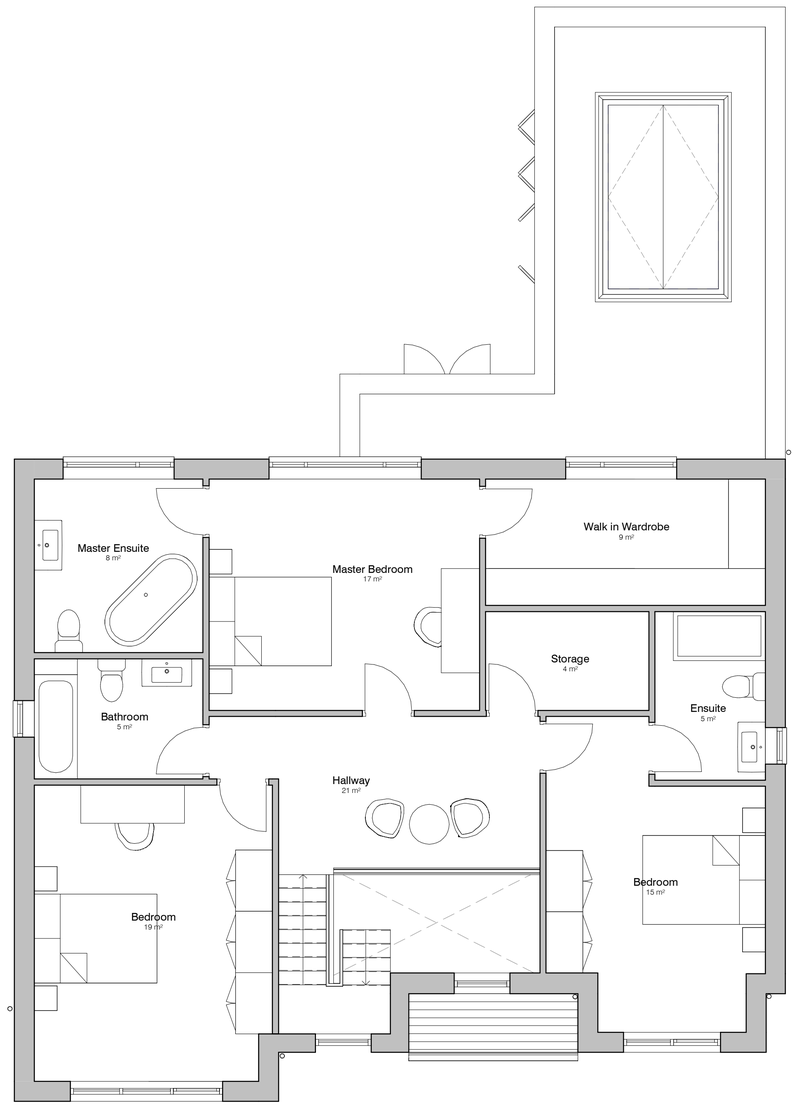
5. Level 0 - GA Proposed
1 : 50




6. Level 1-P - GA Proposed
1 : 50

Notes
All side windows to be obscured.

0.5 0 0.5 1 1.5 2 2.5
SCALE 1: 50 m

| REV | DESCRIPTION | BY | DATE |
|---|---|---|---|
| 3 | Revised | ET | 11/03/22 |
| 2 | Revised Plans | ET | 09/03/22 |
| 1 | Planning Revision | ET | 10/02/22 |

| | | | |
|---|---|---|---|
| PROJECT: 29 Ferndale Avenue | SCALE @ A1: As indicated | DATE: 04 Feb 2022 | DRAWN BY: ET |
| CLIENT: Mr Zahir Nabi | STATUS: PLANNING | | |
| TITLE: Proposed GA Plans and Elevations | PROJECT NO: DA22005. | DRAWING NO: 003. | REV: 3 |

DA DEBTAL ARCHITECTURE
www.debtal.co.uk

NOTES

©COPYRIGHT - ALL RIGHTS RESERVED
THIS DRAWING MUST NOT BE REPRODUCED WITHOUT PRIOR WRITTEN CONSENT
DRAWING TO BE USED FOR THE STATUS INDICATED ONLY
ALL DIMENSIONS AND SETTING OUT SHALL BE CHECKED AND CONFIRMED ON SITE
ANY DISCREPANCIES TO BE REPORTED TO THE DESIGNER PRIOR TO THE
COMMENCEMENT OF WORKS OR PRODUCTION OF SHOP DRAWINGS
ACCORDANCE WITH CURRENT STATUTORY LEGISLATION, RELEVANT CODES OF
PRACTICE AND BRITISH STANDARDS. ALL DIMENSIONS ON THIS DRAWING ARE IN
MILLIMETRES (UNLESS OTHERWISE STATED).