


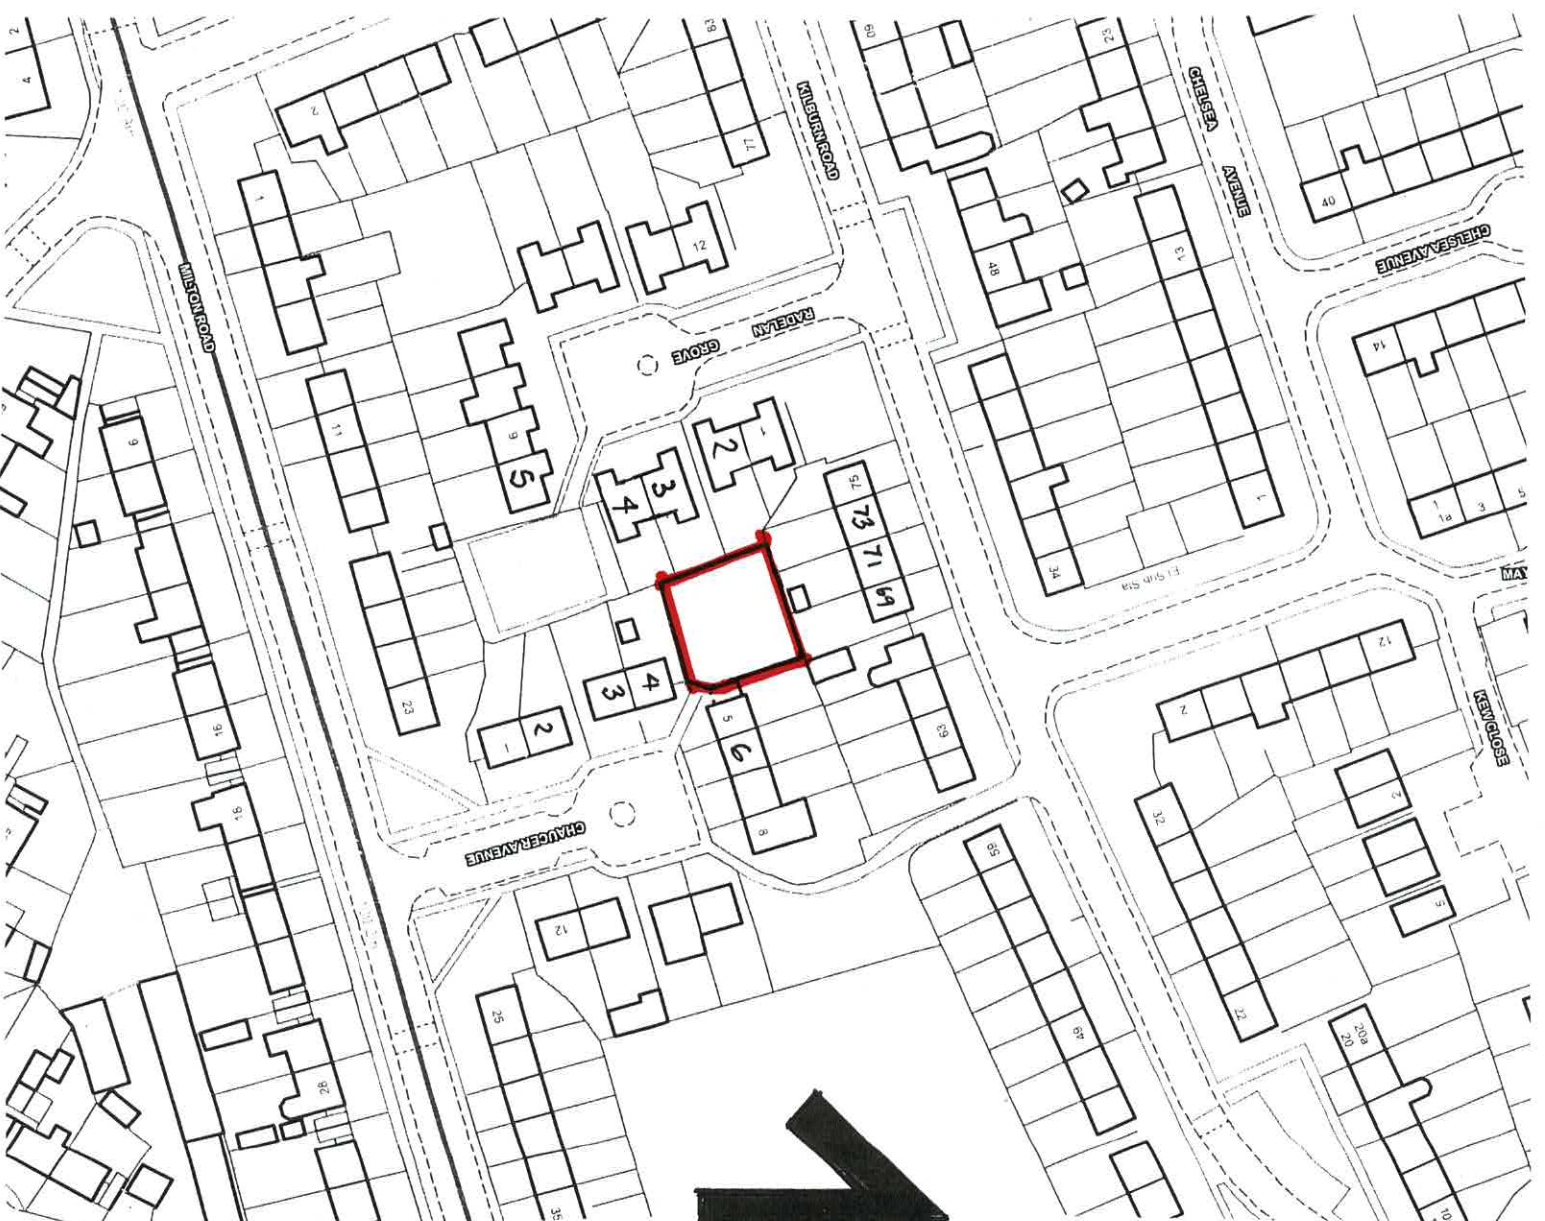

North

1:1250 SITE - LOCATION - PLAN

Site - Address :- . JUNE 2024.
Land on Chaucer Avenue,
Radcliffe,
Manchester, M24 3QS.