



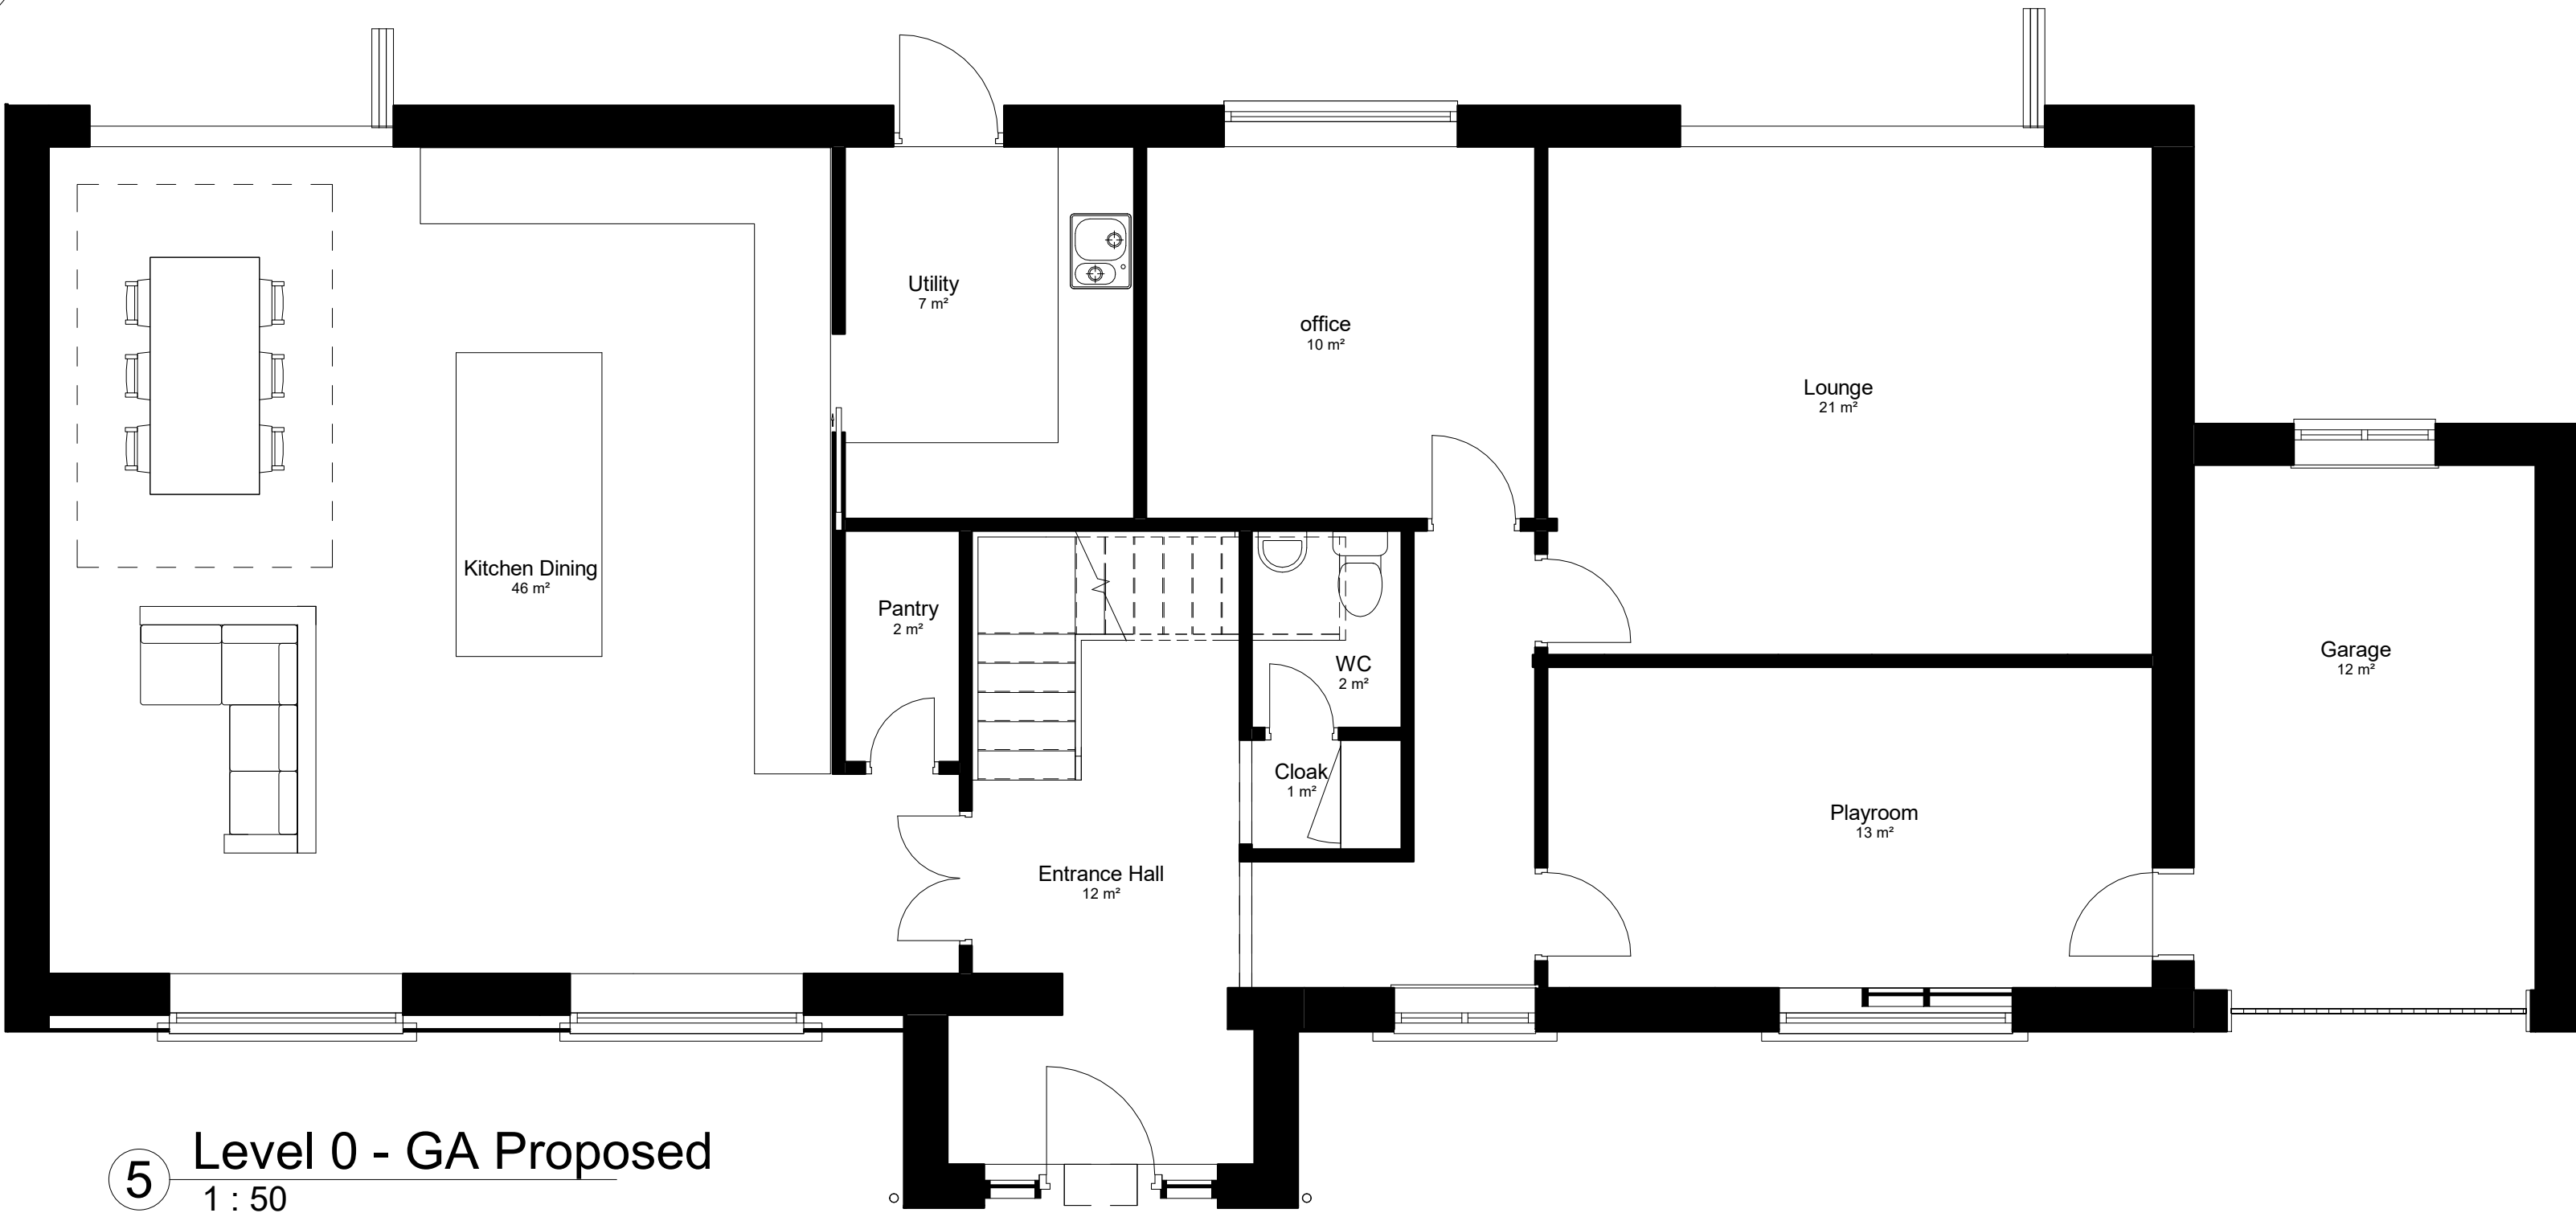

5 Level 0 - GA Proposed
1 : 50

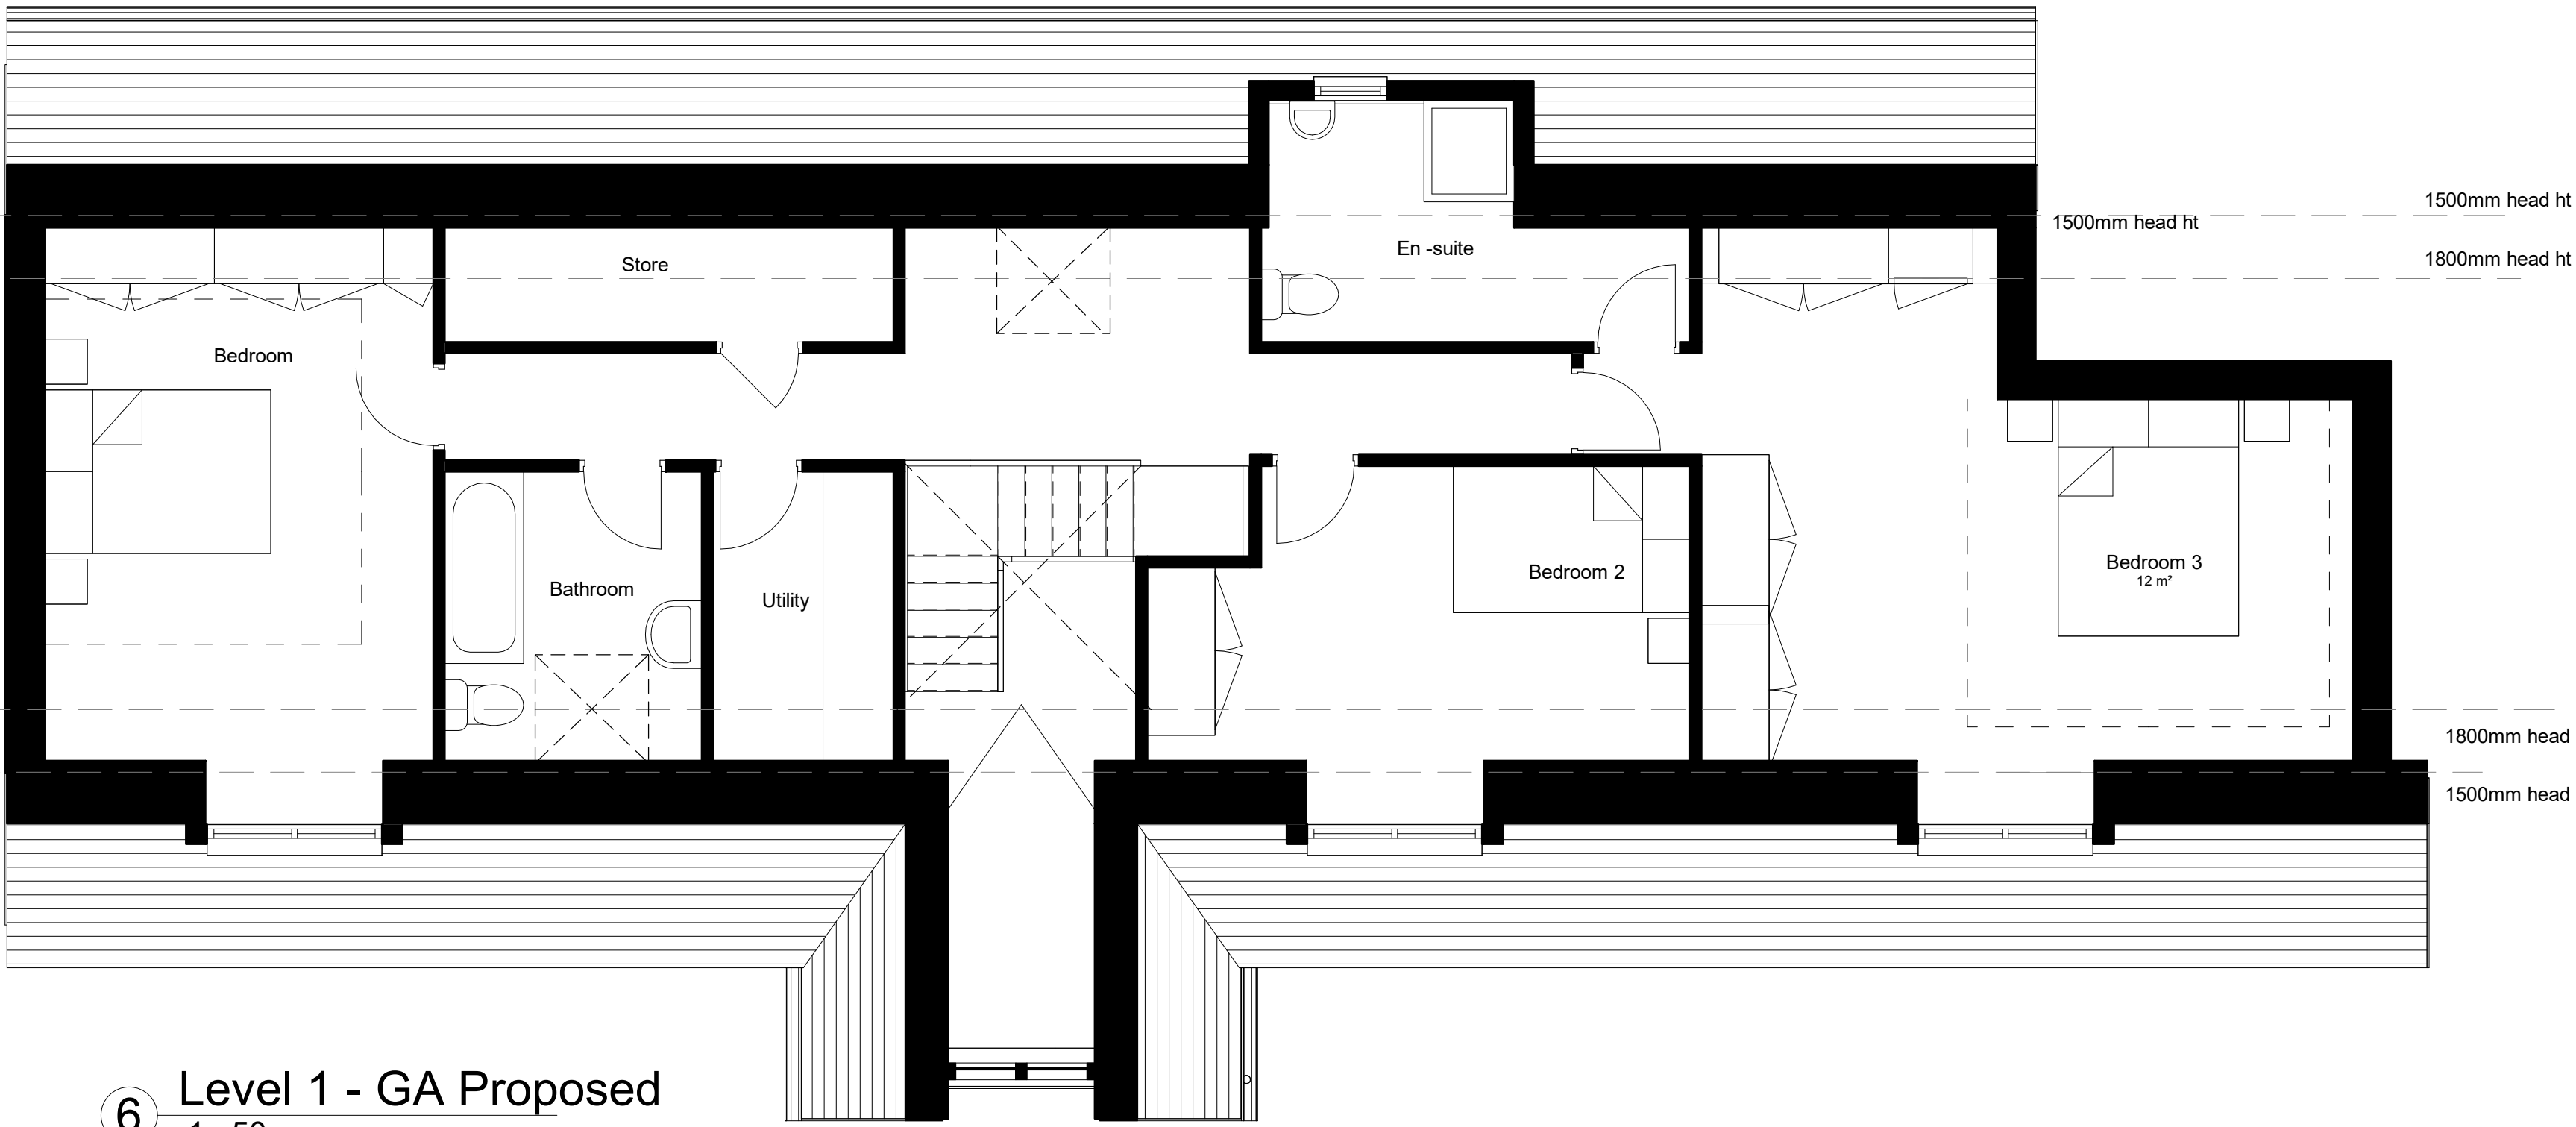


6 Level 1 - GA Proposed
1 : 50



1 Front - Proposed
1 : 100



4 Right Side - Proposed
1 : 100

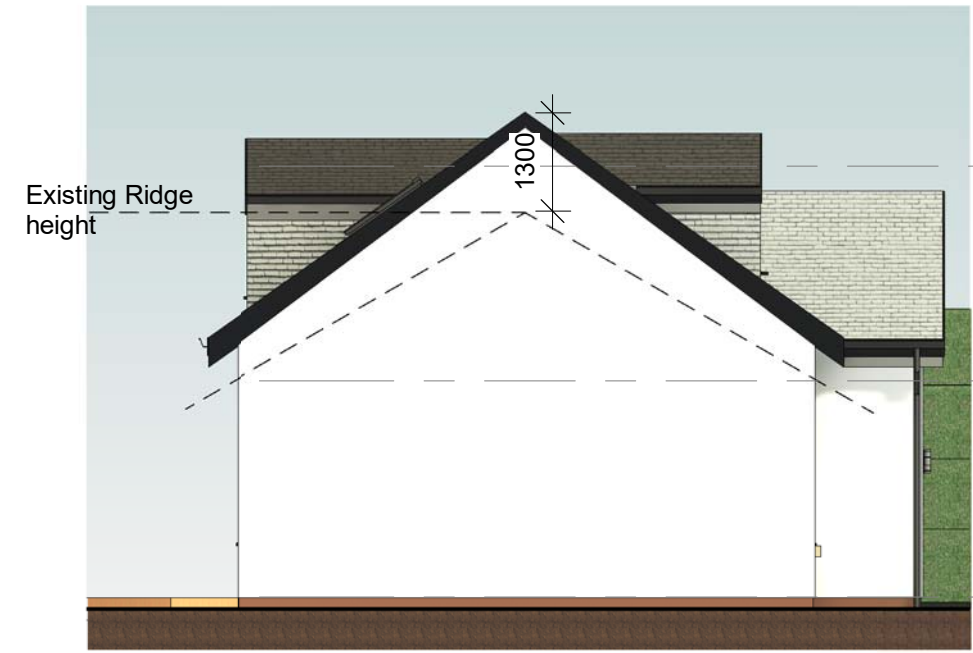


2 Left Side - Proposed
1 : 100



3 Rear - Proposed
1 : 100



7 3D View Front

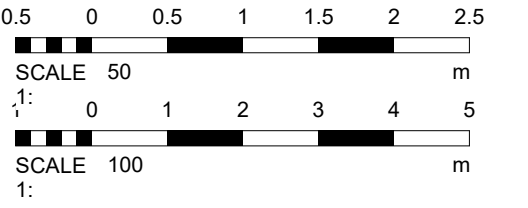

DURBAN
design studio

United Kingdom
Manchester
https://durbanstudio.co.uk
+44 (0) 7788026143
8 Park Lane
Worfield
M40 7PD

PROJECT 157 Park Lane

PROJECT 157 Park Lane

TITLE Proposed GA Plans and Elevations

SCALE DRAWING No. 002

PROJECT No. DDS2049

REV. STATUS

DATE 07/11/2024 10:23:16 Pre , Application

© COPYRIGHT - ALL RIGHTS RESERVED THIS DRAWING MUST NOT BE REPRODUCED WITHOUT PERMISSION.
ALL DIMENSIONS RELATIVE TO THIS DRAWING TO BE CHECKED ON SITE. DESIGNER TO BE NOTIFIED OF ANY DISCREPANCIES. SEWER INVERT LEVELS MUST BE VERIFIED BEFORE WORK COMMENCES. THIS DRAWING MUST BE CHECKED AGAINST ANY OTHER STRUCTURAL SPECIALIST DRAWINGS PROVIDED. THIS DRAWING MUST NOT BE USED FOR CONSTRUCTION UNLESS ISSUED FOR CONSTRUCTION. ALL DIMENSIONS ON THIS DRAWING ARE IN MILLIMETRES UNLESS OTHERWISE STATED.