


Contractors are to check all levels & dimensions on site prior to site works commencing & report discrepancies to the Designers.


DO NOT SCALE FROM THIS DRAWING

PLANNING

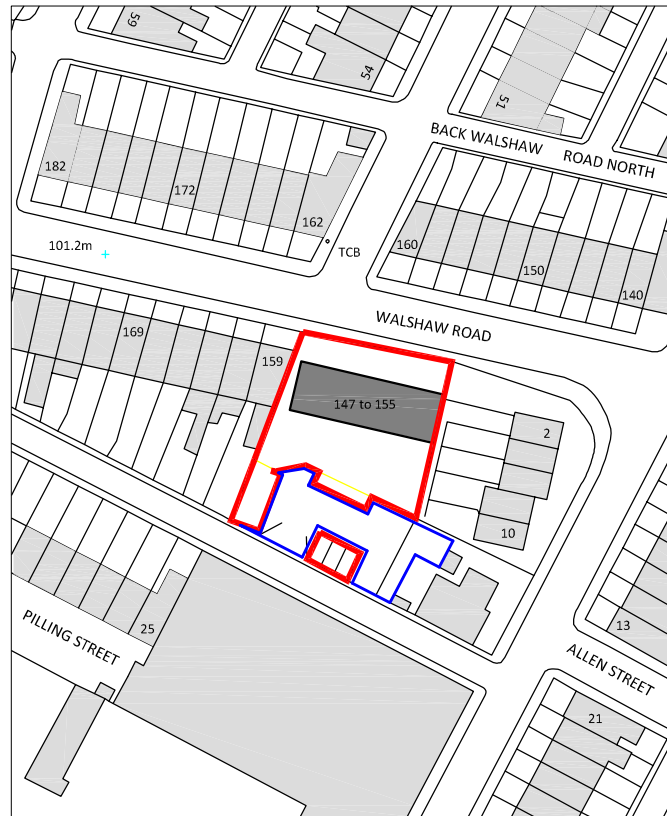

Site Location Plan

Scale 1:1250 @ A4

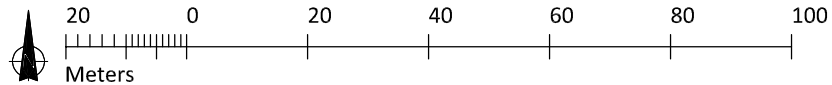

NOTES:-

Site area denoted with red line equates to:-

706.68m² / 0.07087 Hectares / 0.1751 Acres

Neighbouring Land Ownership

356.7m² / 0.03567 Hectares / 0.08815 Acres

A	Drawing noted as Planning Issue	CM	TR	13.12.23
Rev	Description	By	Chk	Date
Project:	Elizabeth House 147-155 Walshaw Road, Bury, BL8 1NH			
Title:	Site Location Plan			
Client:	Shaheen Developments			
Drawn By:	TR	Checked By:	MH	on 29/11/23
Original Size:	A4	Project Number:	22130	
Drawing Number:	SI-XX-DR-A-1000			REV A

