



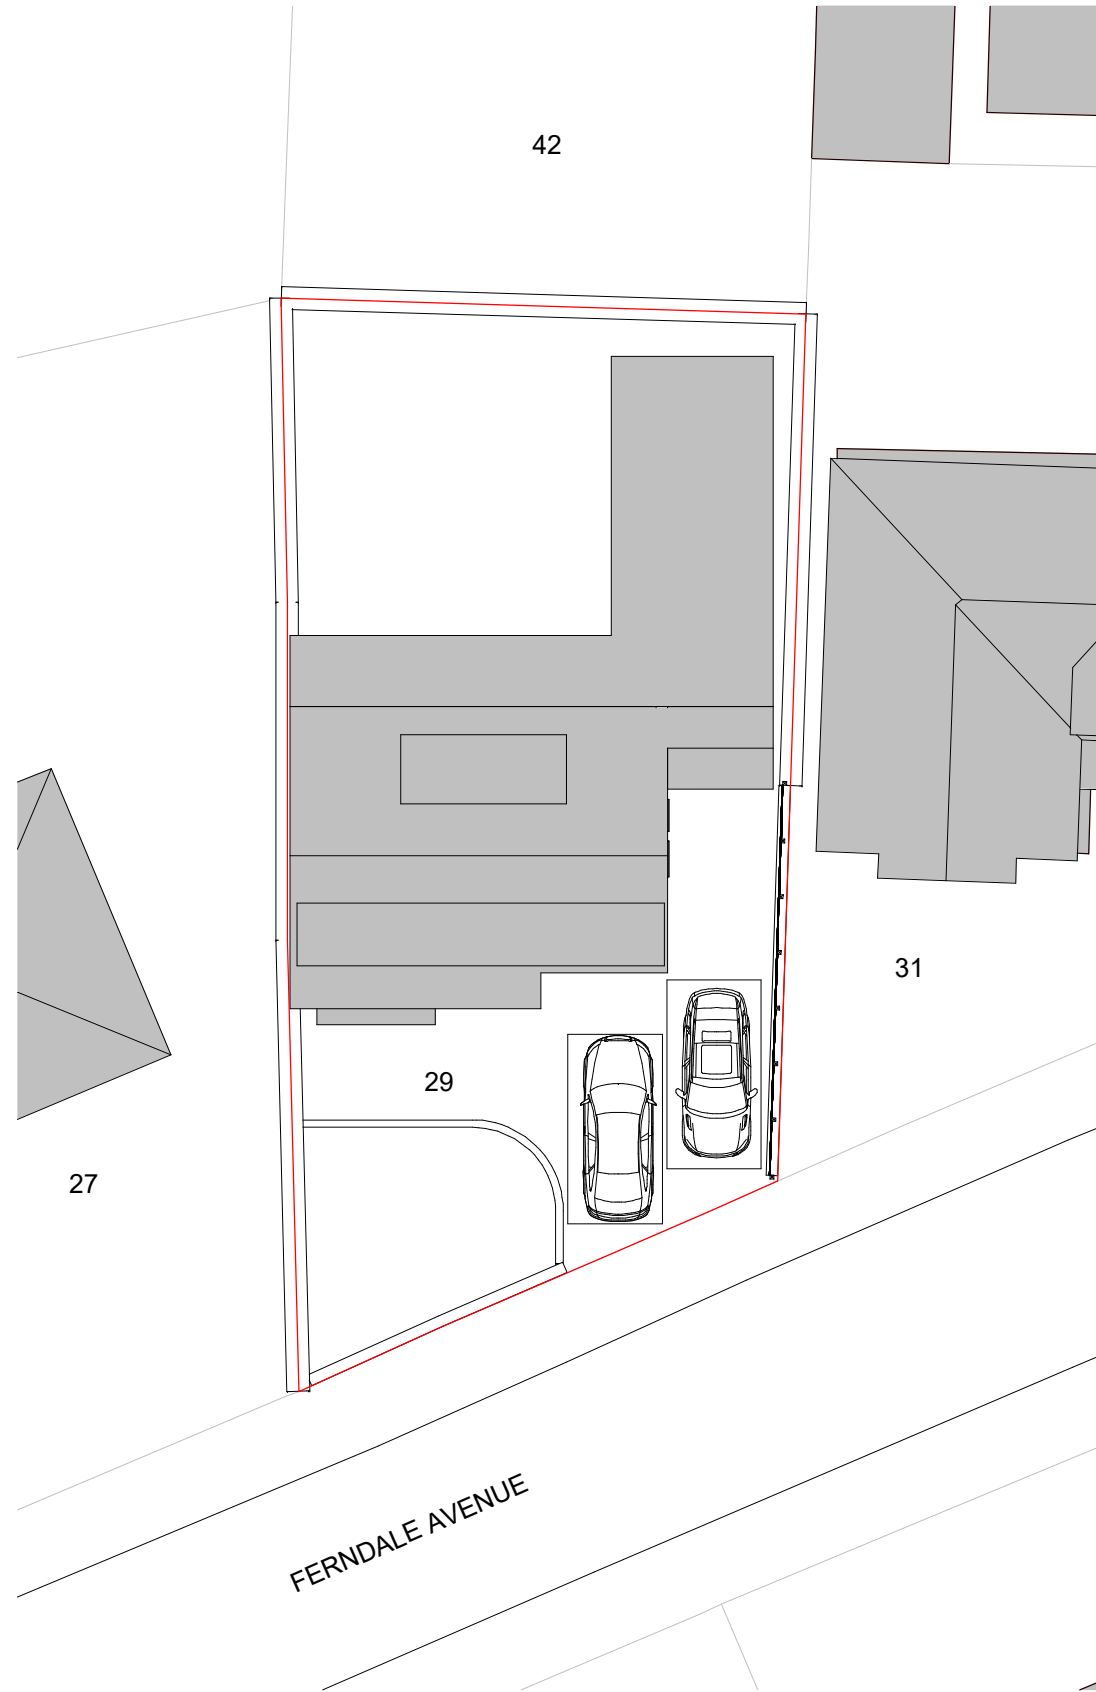

1. Site - Block Plan - Existing
1 : 200

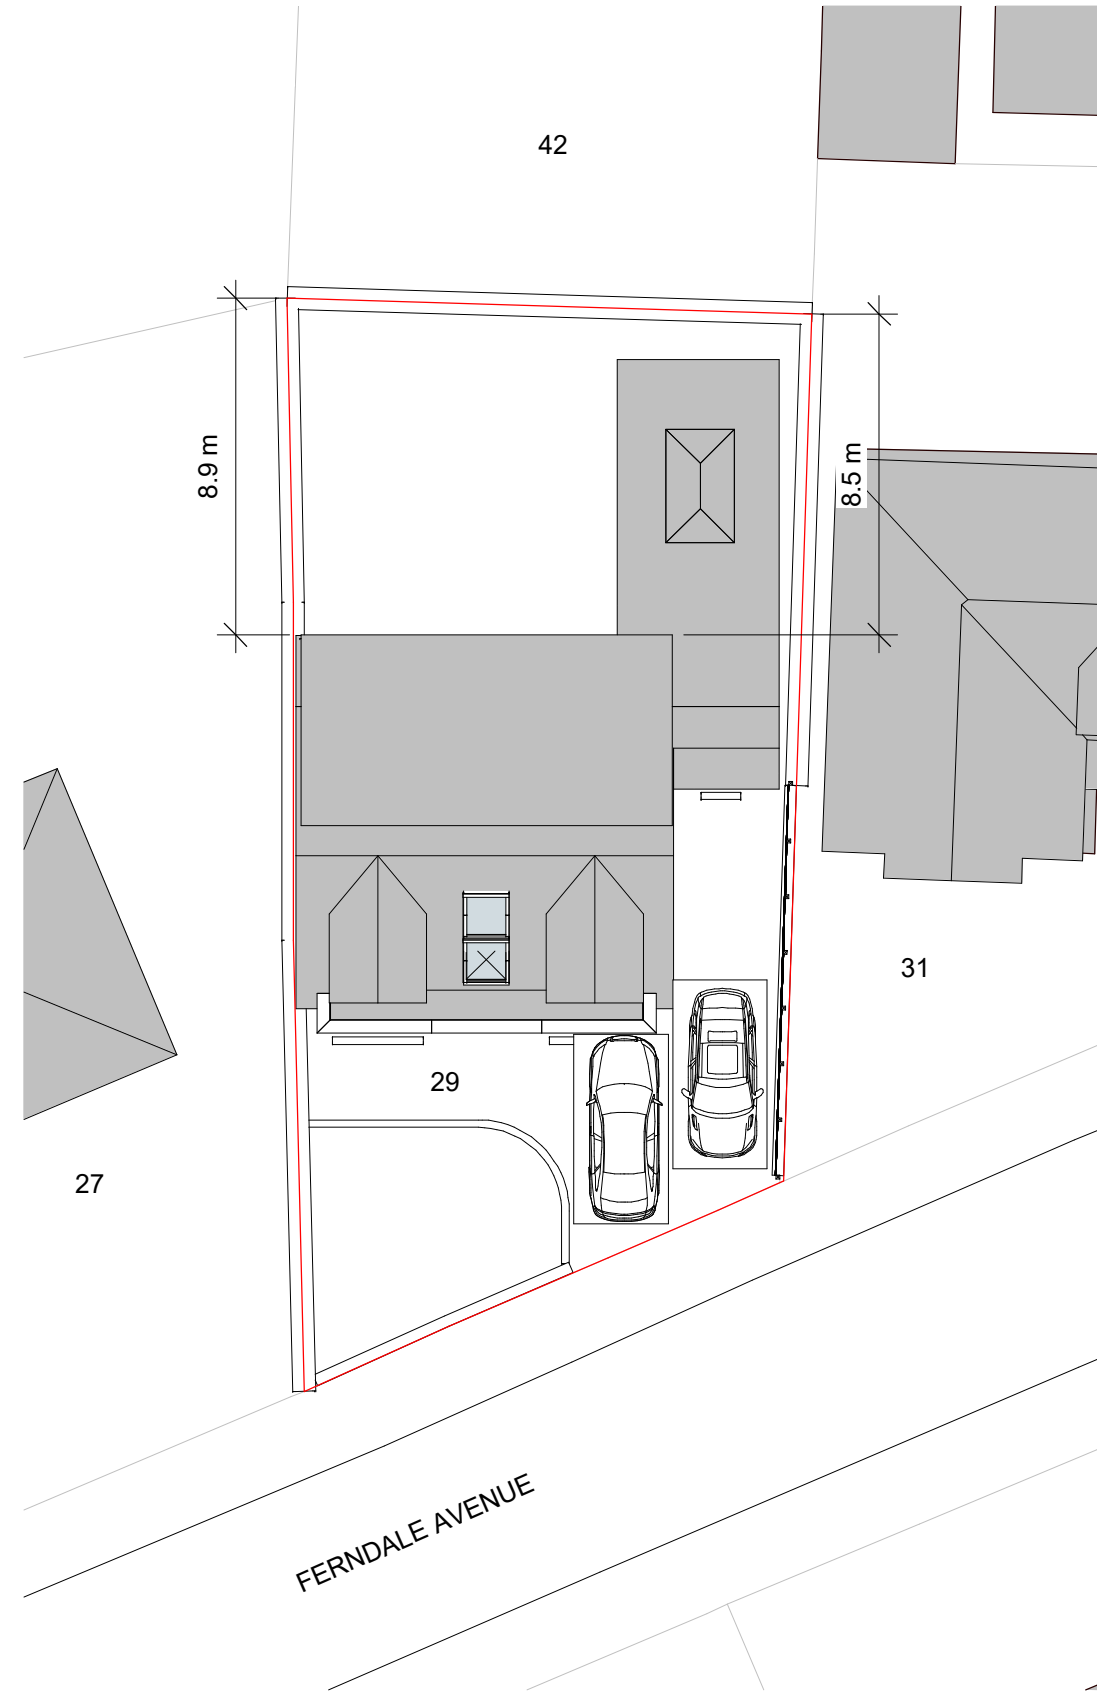

2. Site - Block Plan - Proposed
1 : 200



PROJECT

29 Ferndale Avenue

CLIENT

Mr Zahir Nabi

SCALE @ A3

1 : 200

DATE

01 MAR 2022

DRAWN BY

ET

STATUS

PLANNING

TITLE

Existing and Proposed Block Plan

PROJECT NO.

DA19010.

DRAWING NO.

205.

REV.

4

REV	DESCRIPTION
4	Redesign
3	Planning Tweaks
2	Planning Tweaks
1	Lowered pitch and roof height

SP 26/05/22
SP 09/05/22
SP 25/04/22
SA 05/04/22

BY DATE

DA DEBTAL | ARCHITECTURE

T: +44 (0)161 773 1630

E: OFFICE@DEBTAL.CO.UK

W: WWW.DEBTAL.CO.UK